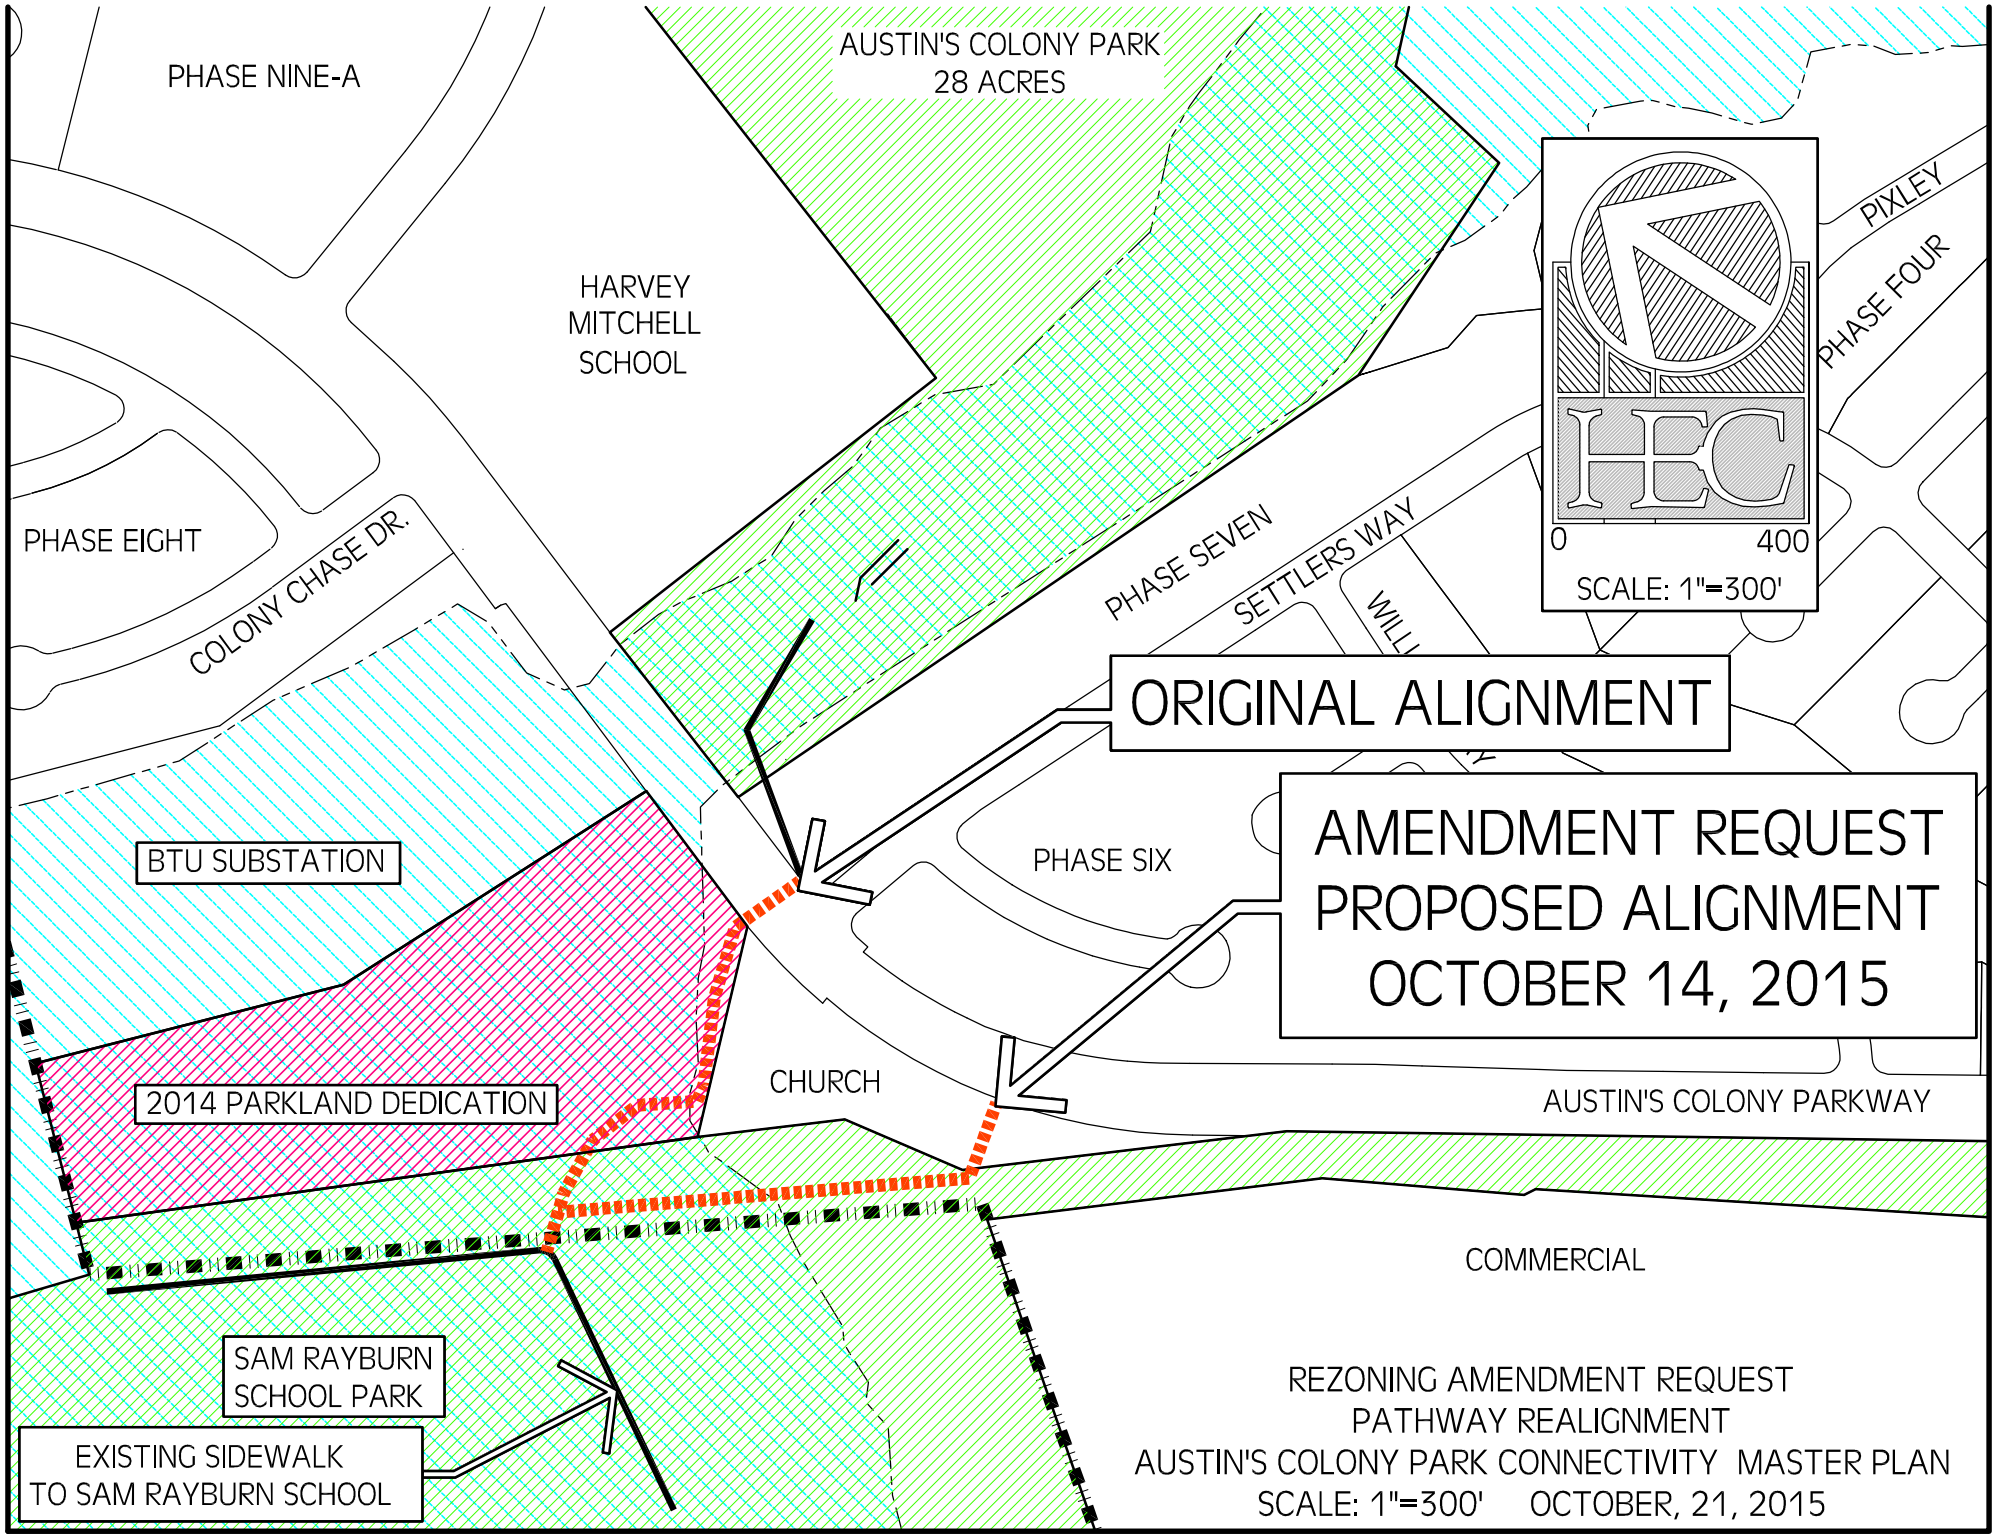
PHASE NINE-A
AUSTIN'S COLONY PARK
28 ACRES
HARVEY
MITCHELL
SCHOOL
PIXLEY
PHASE FOUR
PHASE EIGHT
COLONY CHASE DR.
PHASE SEVEN
SETTLERS WAY
0
400
SCALE: 1"=300'
ORIGINAL ALIGNMENT
AMENDMENT REQUEST
PROPOSED ALIGNMENT
OCTOBER 14, 2015
BTU SUBSTATION
PHASE SIX
2014 PARKLAND DEDICATION
CHURCH
AUSTIN'S COLONY PARKWAY
COMMERCIAL
SAM RAYBURN
SCHOOL PARK
EXISTING SIDEWALK
TO SAM RAYBURN SCHOOL
REZONING AMENDMENT REQUEST
PATHWAY REALIGNMENT
AUSTIN'S COLONY PARK CONNECTIVITY MASTER PLAN
SCALE: 1"=300' OCTOBER, 21, 2015