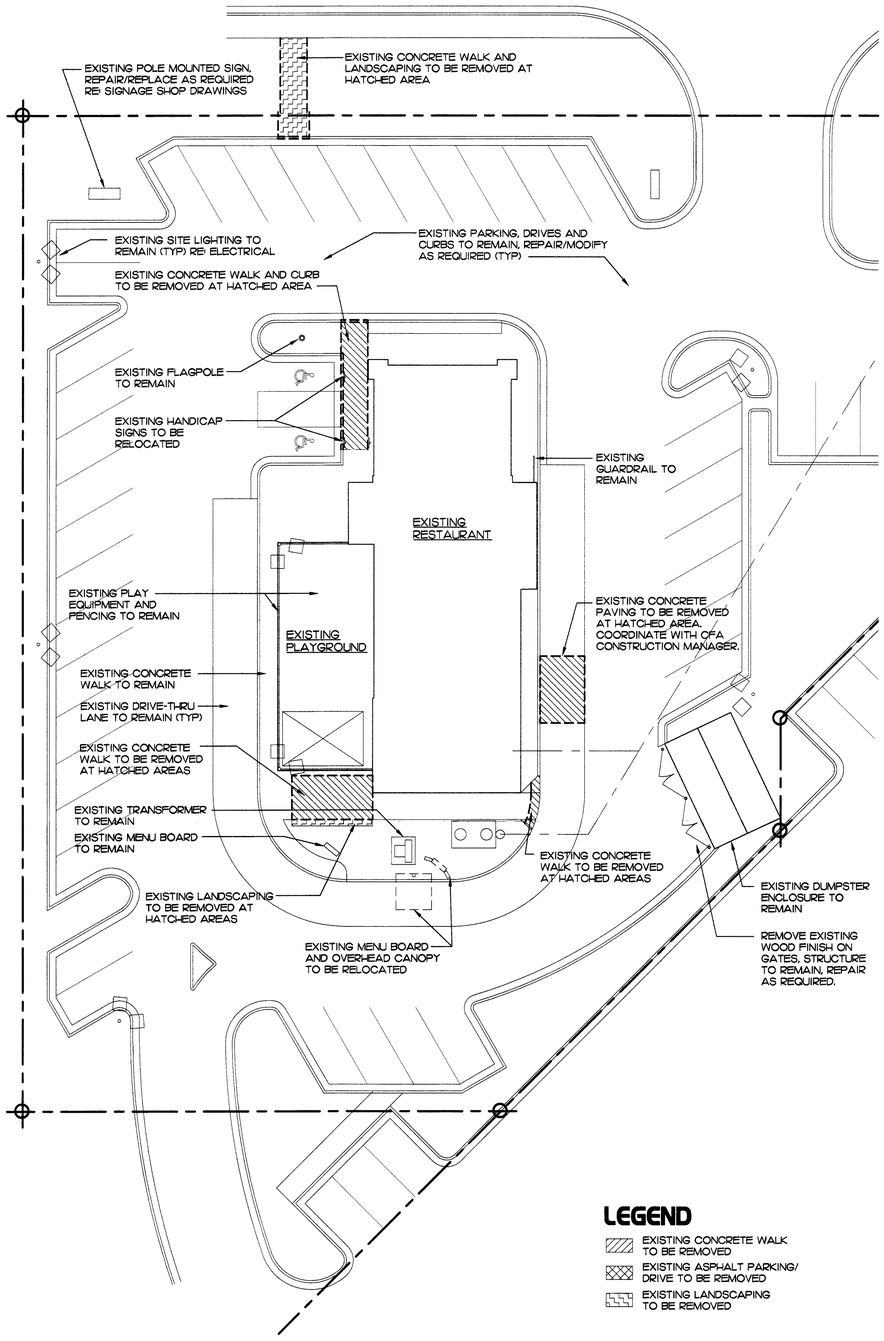

LEGEND

- EXISTING CONCRETE WALK TO BE REMOVED
- EXISTING ASPHALT PARKING/ DRIVE TO BE REMOVED
- EXISTING LANDSCAPING TO BE REMOVED

1 DEMOLITION SITE PLAN

1/16"= 1'-0"

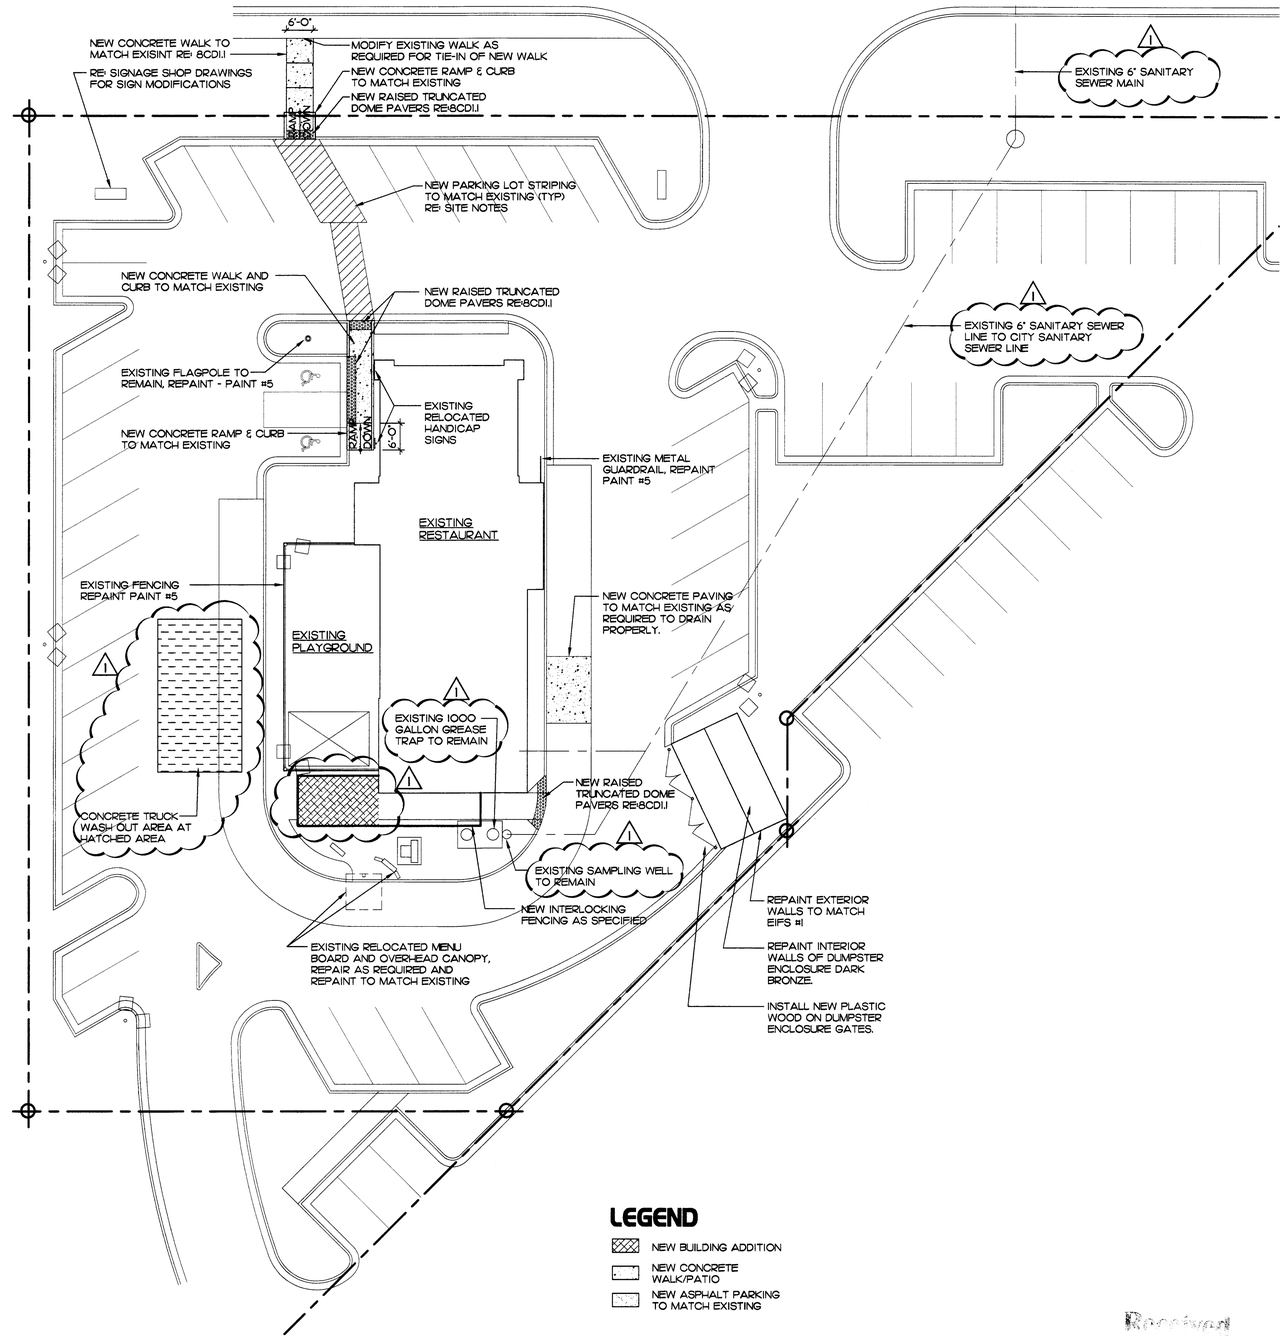

LEGEND

- NEW BUILDING ADDITION
- NEW CONCRETE WALK/PATIO
- NEW ASPHALT PARKING TO MATCH EXISTING

2 SITE PLAN

1/16"= 1'-0"

3 SITE DEMOLITION NOTES

1. RE: ELECTRICAL FOR REMOVAL OF ANY SITE LIGHTING.

4 SITE GENERAL NOTES

1. THE CONTRACTOR SHALL BE RESPONSIBLE FOR THE CONTAINMENT AND PROPER DISPOSAL OF ALL LIQUID AND SOLID WASTE ASSOCIATED WITH THIS PROJECT. THE CONTRACTOR SHALL USE ALL MEANS NECESSARY TO PREVENT THE OCCURRENCE OF WIND BLOWN LITTER FROM THE PROJECT SITE.

Received
DEC 11 2006
Development & Engineering Services

Chick-fil-A
5200 Buffington Rd.
Atlanta Georgia,
30349-2998

Revisions:

Mark	Date	By
1	11-28-06	TR
OWNER CHANGES		

Mark	Date	By

Mark	Date	By

Seal
REGISTERED ARCHITECT BRENT T. BUCHE 18882 STATE OF TEXAS 12/1/2006

bbi
ARCHITECTURAL SERVICES

An Architectural Corporation
5800 One Perkins Place
Suite 6B
Baton Rouge, LA. 70808
T (225) 761-5191
F (413) 410-7730

STORE
Bryan FSU
2210 Briarcrest Drive
Bryan, TX 77802

SHEET TITLE
SITE DEMO & SITE PLAN

DWG EDITION 01.0

Job No. : A06-041
Store : 0457
Date : 9/29/06
Drawn By : ter
Checked By: bb

Sheet
C1.1