NOTES:

1. RAISED WOOD PLATFORM BETWEEN PORTABLE BUILDINGS TO BE AT FLOOR LEVEL OF PORTABLE BUILDINGS. PLATFORM SUBFRAME TO BE TREATED 2X8'S AT EDGE AND AT 8'-0" O.C. OF PLATFORM WITH PRECAST CONCRETE PADS AT 8'-0" O.C. TREATED 2X8 JOINTS AT 12" O.C. ON TOP OF SUBFRAME STATED ABOVE WITH CONTINUOS BRIDGING AT MIDPOINT AND 2X8 CLOSURE AT ENDS. DECKING TO BE TREATED 3/4" PLYWOOD WITH SLIP RESISTANT COVERING.
2. ALL RAMPS 1:12 MAX SLOPE CONSTRUCTED OF 3/4" PLYWOOD ON 2X6 JOIST WITH SLIP RESISTANT COVERING.
3. ALL RAMPS SHALL BE MINIMUM 4'-0" WIDE WITH 5'-0" LANDING, WHERE REQUIRED, FROM FINISHED PORTABLE BUILDING FLOOR TO EXISTING FINNISH GRADE.
4. TREATED WOOD RAILING BETWEEN ALL BUILDINGS AT PLATFORM TO BE 42" HIGH WITH 2X6 TOP RAIL, 2X4 BOTTOM RAIL, AND 2X2 VERTICALS AT 5 1/2" O.C. MAXIMUM. TOP RAIL TO HAVE EASED EDGES.
5. LEVEL CONCRETE LANDING MINIMUM 60" BEYOND STAIRS/RAMPS. CONTINUE 4 1/2" THICK CONCRETE WALK TO EXISTING PAVING. MAXIMUM CROSS SLOPE 1/4" PER FOOT.
6. TOP OF HANDRAIL GRIPING SURFACE SHALL BE MOUNTED BETWEEN 28" AND 34" ABOVE RAMP SURFACE WITH EASED EDGES.
7. END OF HANDRAILS TO BE ROUND OR RETURNED SMOOTHLY TO FLOOR OR WALL.
8. HANDRAILS AT RAMP TO EXTEND 1'-0" BEYOND TOP AND BOTTOM LANDING PER ADA.
9. HANDRAILS AT STAIR TO EXTEND 1'-0" BEYOND TOP LANDING AND ONE THREAD PLUS 12" AT BOTTOM LANDING PER ADA.

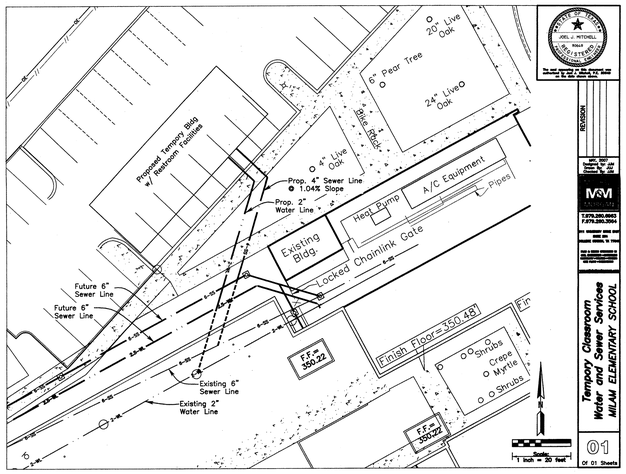

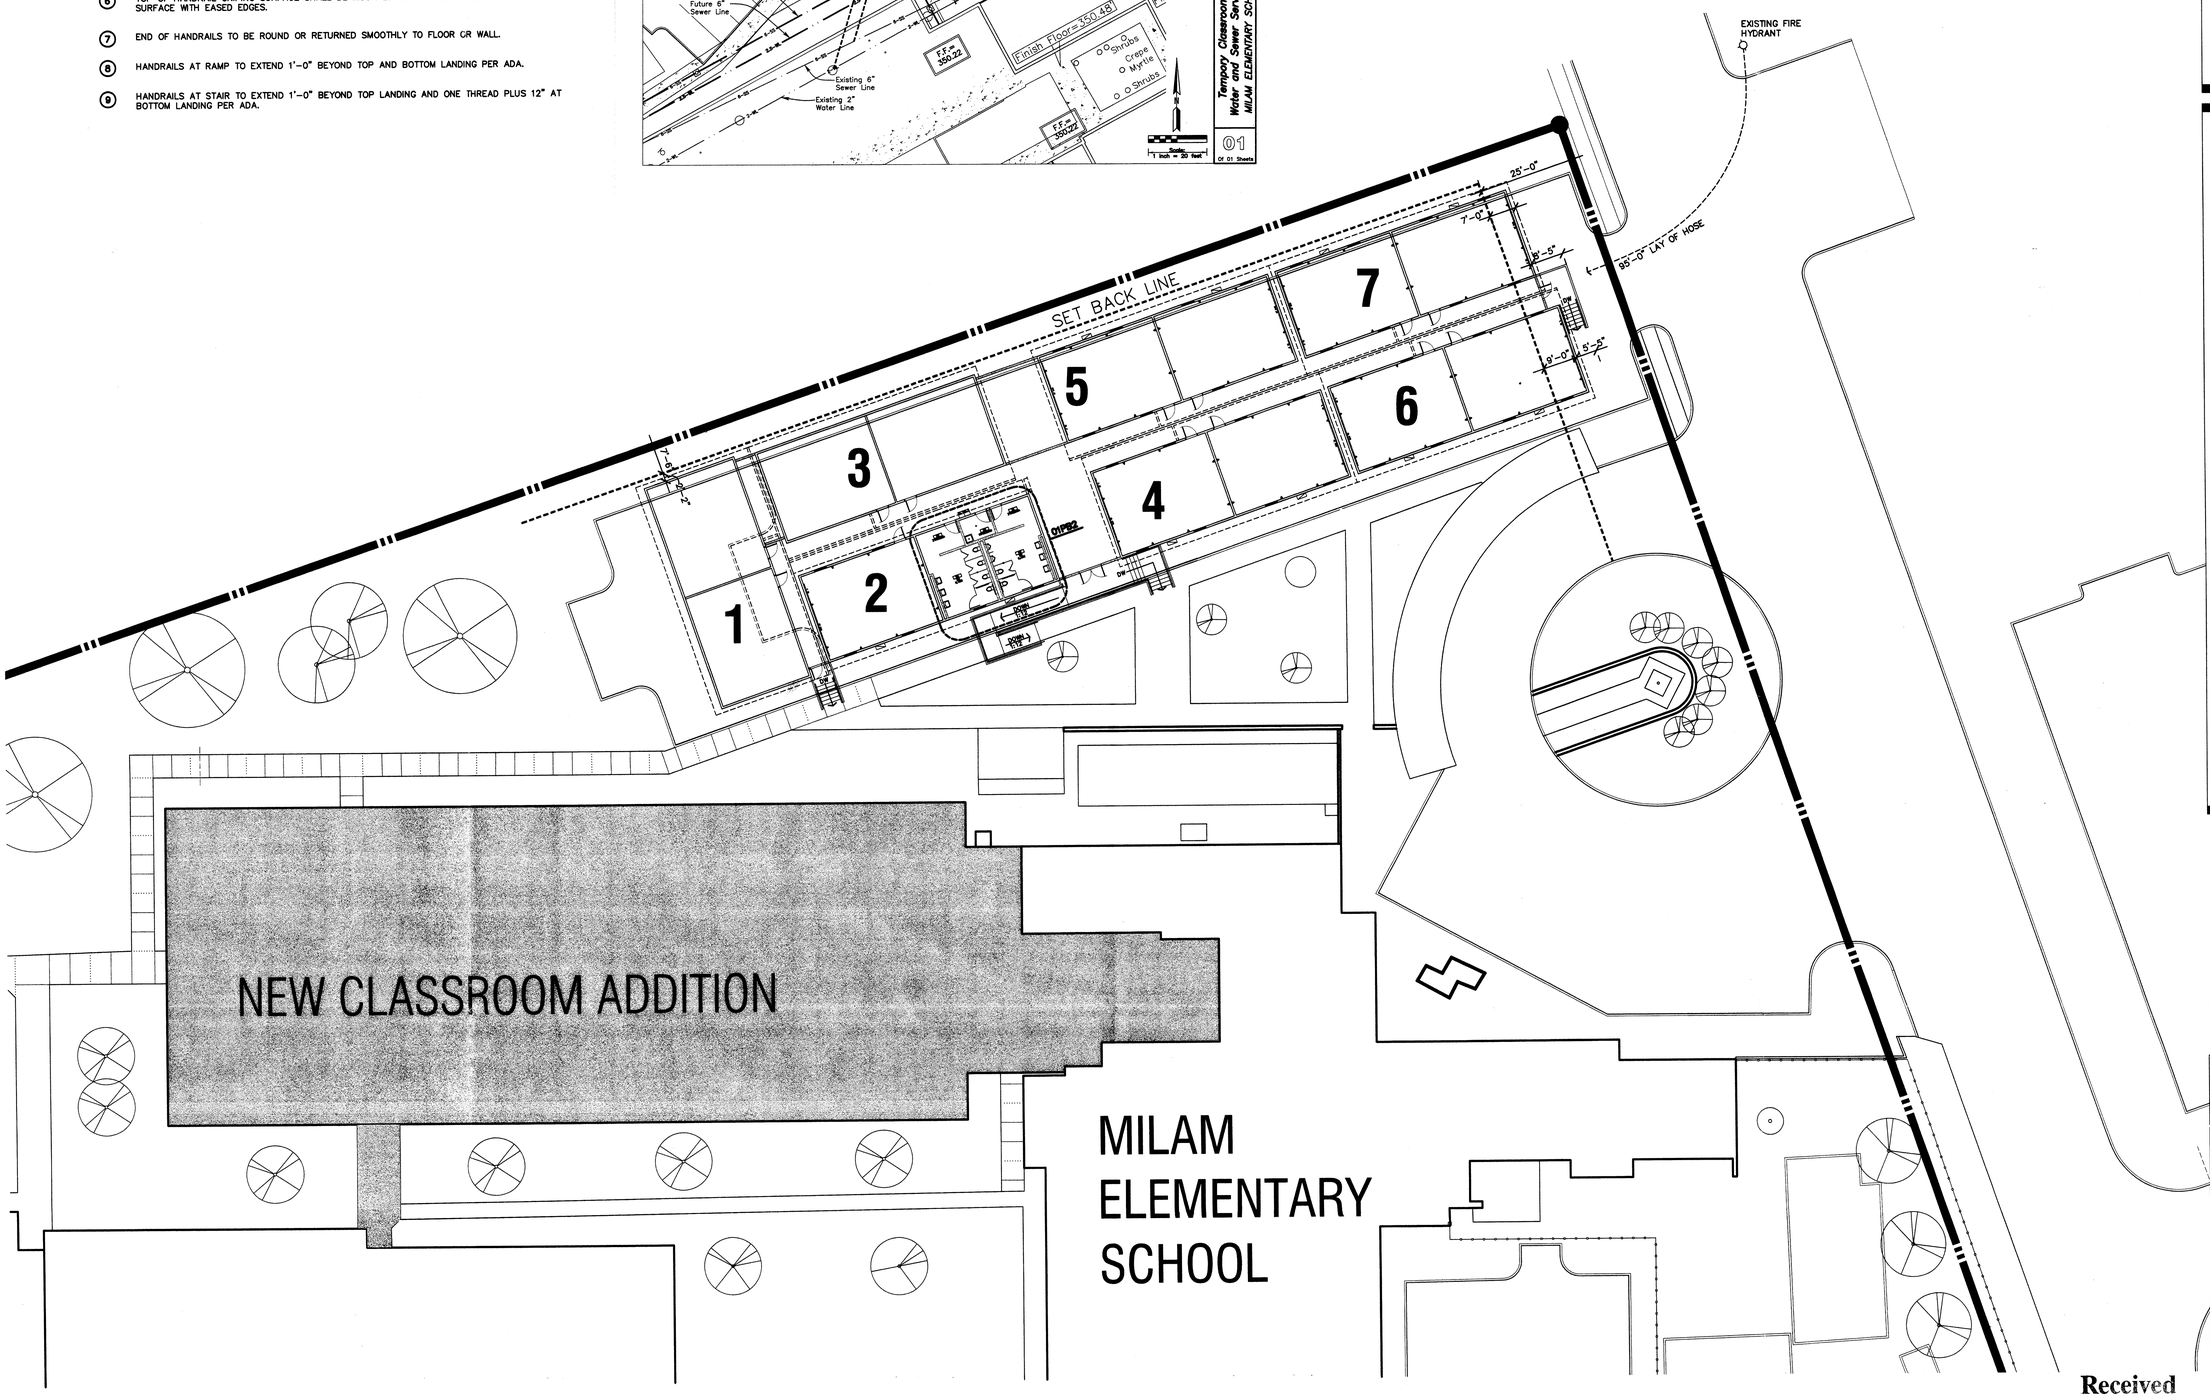

01 PARTIAL SITE PLAN
PORTABLE BUILDING LAYOUT
SCALE: 1/16" = 1'-0"

1212 X1
Project No.
SKT/ANM
Drawn By
GCW
Checked By
05/21/07
Date
Revision Date

Portable Buildings at
Milam Elementary School
Bryan Independent School District

OWNERSHIP OF DOCUMENTS
THIS DOCUMENT, AND THE IDEAS AND DESIGNS INCORPORATED HEREIN, AS AN INSTRUMENT OF PROFESSIONAL SERVICE, IS THE PROPERTY OF SBWV ARCHITECTS, INC., AND IS NOT TO BE USED, IN WHOLE OR IN PART, FOR ANY OTHER PROJECT WITHOUT THE EXPRESSED WRITTEN CONSENT OF SBWV ARCHITECTS, INC.
©2007

SBWV ARCHITECTS
SBWV Architects, Inc.
3040 Post Oak Boulevard, Suite 1220
Houston, Texas 77056
(713) 622-1448

SITE PLAN
PORTABLE BUILDING LAYOUT
PB 1

Received
MAY 22 2007
Development & Engineering Services