GENERAL NOTES

1. VERIFY FINAL LOCATION OF PLANTING MATERIALS WITH ARCHITECT PRIOR TO INSTALLATION.

PLANTING LEGEND

SYMBOL	QUANTITY	S.F. GRANTED PER VEGETATION	SUB-TOTAL	DESCRIPTION
	1	225 S.F. PER TREE	225 S.F.	EXISTING TREE TO REMAIN
	5,412 S.F.	15% OF 1539 S.F.	231 S.F.	SOLID SOD
LO-1	2	200 S.F. PER TREE	400 S.F.	QUERCUS VIRGINIANA LIVE OAK 2" CALIPER, 12'-14' HEIGHT, FULL HEAD, B&B
LO-2	2	350 S.F. PER TREE	700 S.F.	QUERCUS VIRGINIANA LIVE OAK 4" CALIPER, 12'-14' HEIGHT, FULL HEAD, B&B

TOTAL LANDSCAPING VEGETATION S.F. PER SECTION 62-429 "LANDSCAPING REQUIREMENTS" REQUIRES 15% OF TOTAL DEVELOPED AREA. — 1,556 S.F. — TOTAL OF PROPOSED LANDSCAPING

TOTAL DEVELOPED AREA = 10,257 S.F.
(15% OF 10,257 S.F. = 1,539 S.F.)

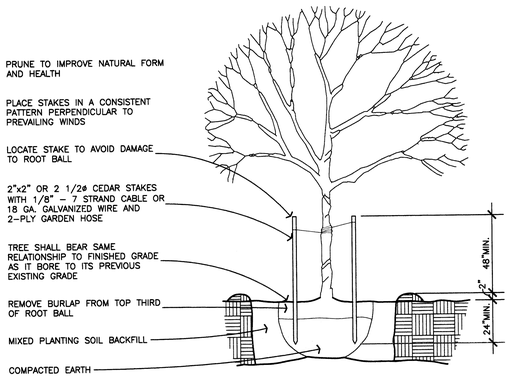

36 TREE PLANTING AND STAKING DETAIL
SCALE: NO SCALE

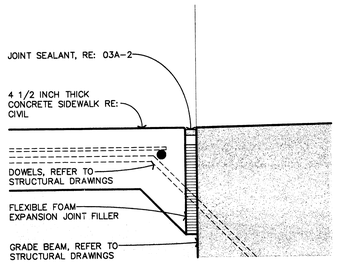

25 SIDEWALK EDGE
AT GRADE BEAM
SCALE: 3" = 1'-0"

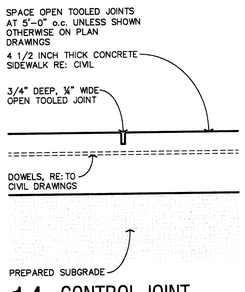

14 CONTROL JOINT
AT CONCRETE SIDEWALK
SCALE: 3" = 1'-0"

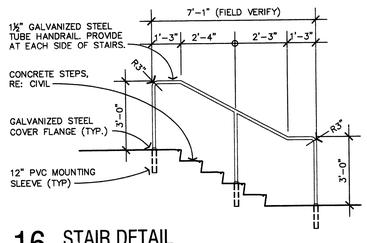

16 STAIR DETAIL
AT CONCRETE STEPS W/ 5 RISERS
SCALE: 3/8" = 1'-0"

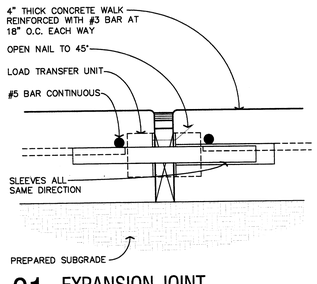

01 EXPANSION JOINT
@ CONCRETE SIDEWALK
SCALE: 3" = 1'-0"

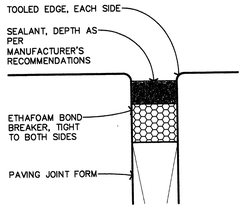

03 JOINT SEALANT
AT CONCRETE PAVING AND SIDEWALKS
SCALE: NOT TO SCALE

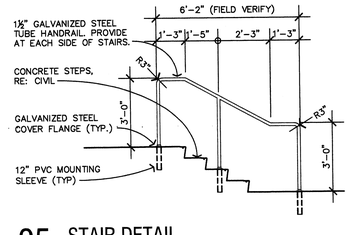

05 STAIR DETAIL
AT CONCRETE STEPS W/ 4 RISERS
SCALE: 3/8" = 1'-0"

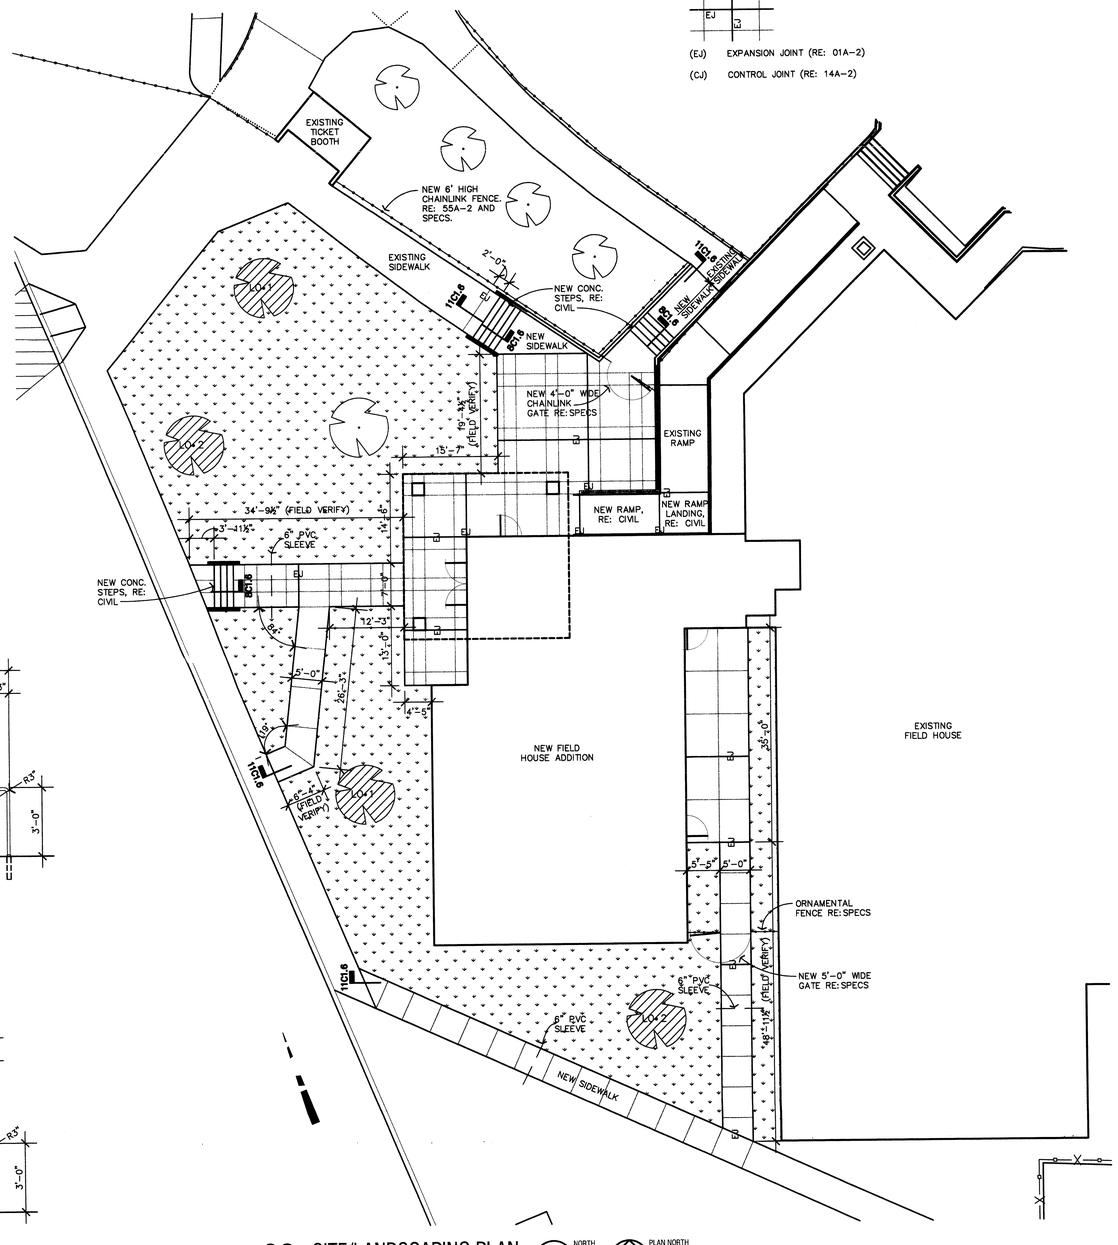

08 SITE/LANDSCAPING PLAN
SCALE: 1" = 10'-0"

NORTH — PLAN NORTH

SITE PLAN LEGEND

CJ U.N.O. TYP. — CONCRETE SIDEWALK

(EJ) EXPANSION JOINT (RE: 01A-2)

(CJ) CONTROL JOINT (RE: 14A-2)

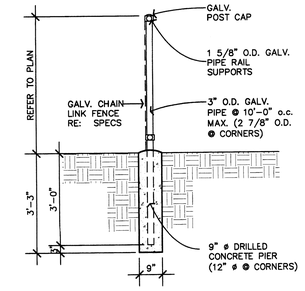

55 CHAIN LINK FENCE POST
SCALE: 1/2" = 1'-0"

1237	Project No.
LAG	Drawn By
GCW	Checked By
01/25/08	Date
	Revision Date

Goodwin-Lasiter, Inc.
Civil Engineer

Conti Jumper Gardner & Associates
Structural Engineer

R. H. George & Associates, Inc.
MEP Engineer

Viking Stadium Field House

Additions and Renovations

Bryan Independent School District

OWNERSHIP OF DOCUMENTS
THIS DOCUMENT, AND THE IDEAS AND DESIGNS INCORPORATED HEREIN, AS AN INSTRUMENT OF PROFESSIONAL SERVICE, IS THE PROPERTY OF SBWV ARCHITECTS, INC., AND IS NOT TO BE USED, IN WHOLE OR IN PART, FOR ANY OTHER PROJECT WITHOUT THE EXPRESSED WRITTEN CONSENT OF SBWV ARCHITECTS, INC.
©2008

SBWV ARCHITECTS

SBWV Architects, Inc.
3040 Post Oak Boulevard, Suite 1220
Houston, Texas 77056
(713) 622-1448

SITE/ LANDSCAPING PLAN AND DETAILS

A-2