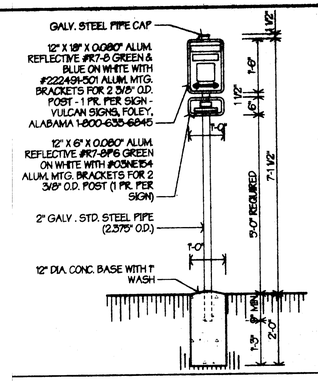

HANDICAP PARKING SIGN | 1/2" = 1'-0" | 20

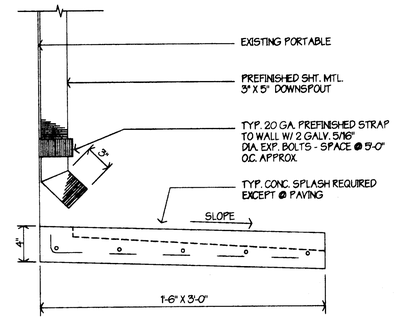

GUTTER @ DOWNSPOUT | 1 1/2" = 1'-0" | 8

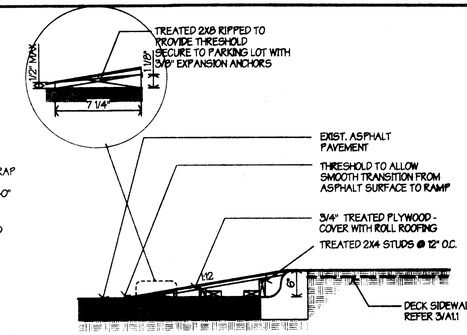

WOOD RAMP @ PARKING LOT | 3/4" = 1'-0" | 4

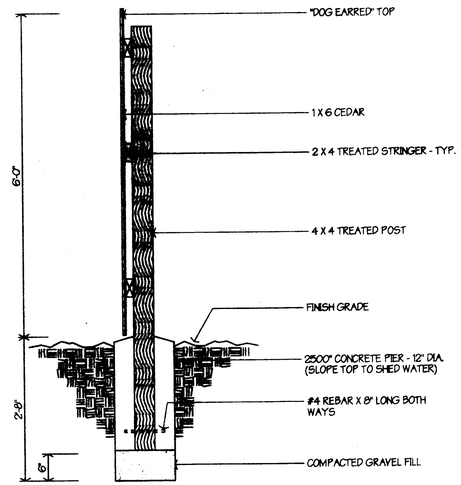

WOOD FENCE DETAIL | 3/4" = 1'-0" | 11

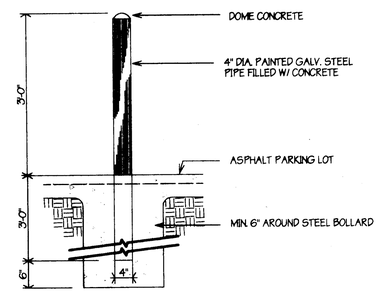

BOLLARD DETAIL | N.T.S. | 7

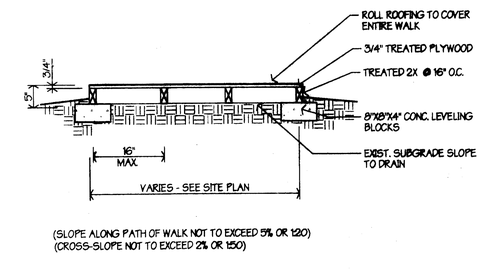

(SLOPE ALONG PATH OF WALK NOT TO EXCEED 5% OR 1:20)
(CROSS-SLOPE NOT TO EXCEED 2% OR 1:50)

DECK SIDEWALK | 3/4" = 1'-0" | 3

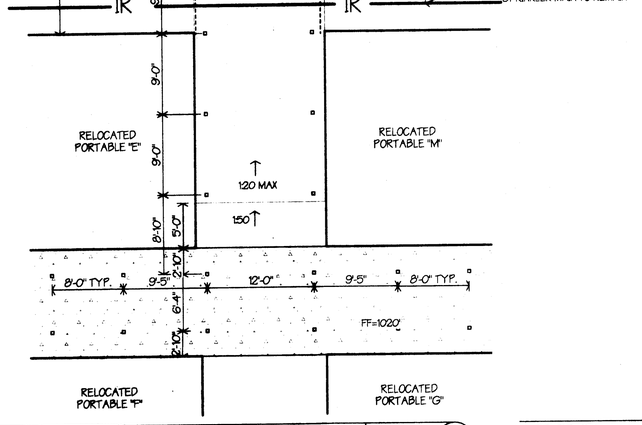

ENLARGED PLAN | 1/8"=1'-0" | 18

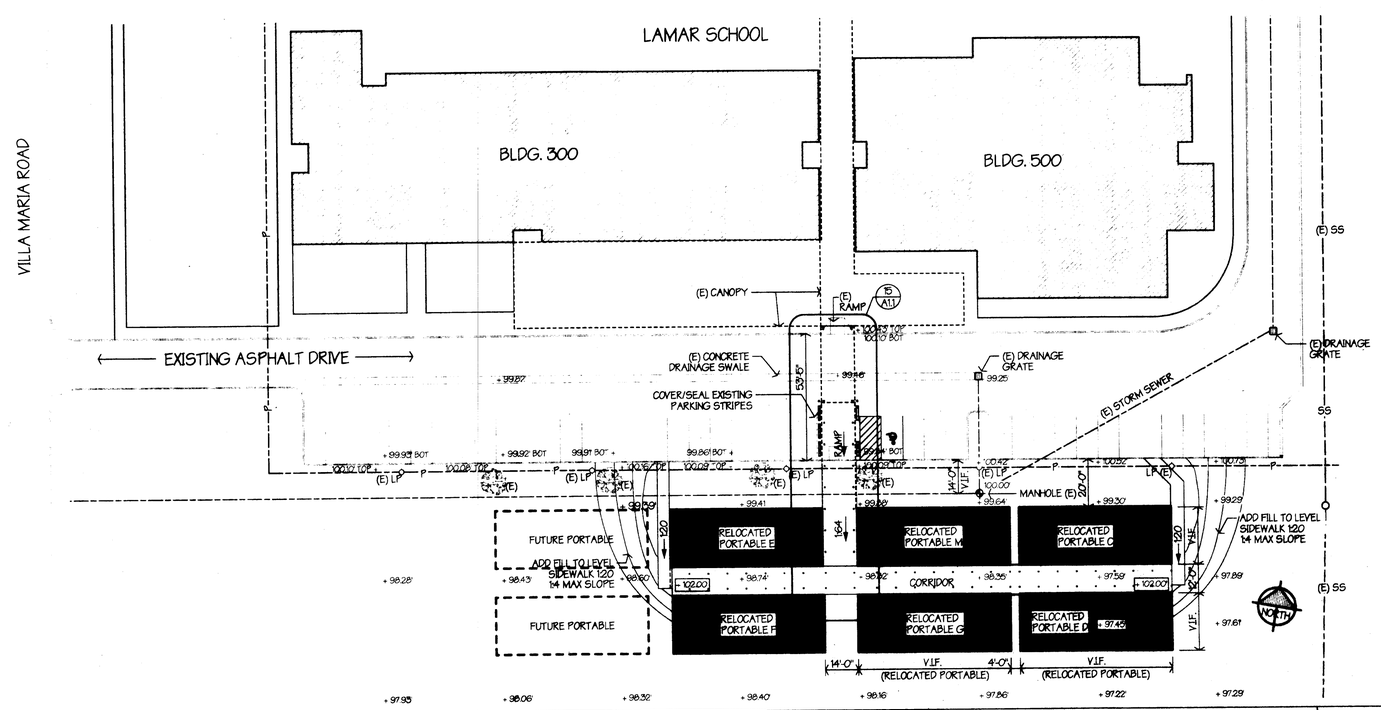

SITE PLAN | 1" = 30' | 1

PATTERSON ARCHITECTS
design for the future
www.patarch.com
701 South Texas Ave.
Bryan, Texas 77803
voice: 979.775.6836
fax: 979.779.0727
design@patarch.com

MEP

KALMANS MARSHALL ENGINEERING, INC.
HOUSTON | DALLAS/FT. WORTH | BATON ROUGE
10850 W. Bam Houston Parkway N., Suite 800
Houston, Texas 77064 (281) 894-1600

Received
APR 30 2008
Development & Engineering Services

SOS CAMPUS RELOCATION AT LAMAR SCHOOL

BRYAN, TEXAS

1901 EAST VILLA MARIA

Date Issued	4/17/2008
REVISIONS	
Drawn By:	MW SG
Checked By:	FP
Patterson Project No:	2751
Building Inventory No:	#3884
Project No:	2751

Sheet Title: SITE PLAN

Sheet A1.1