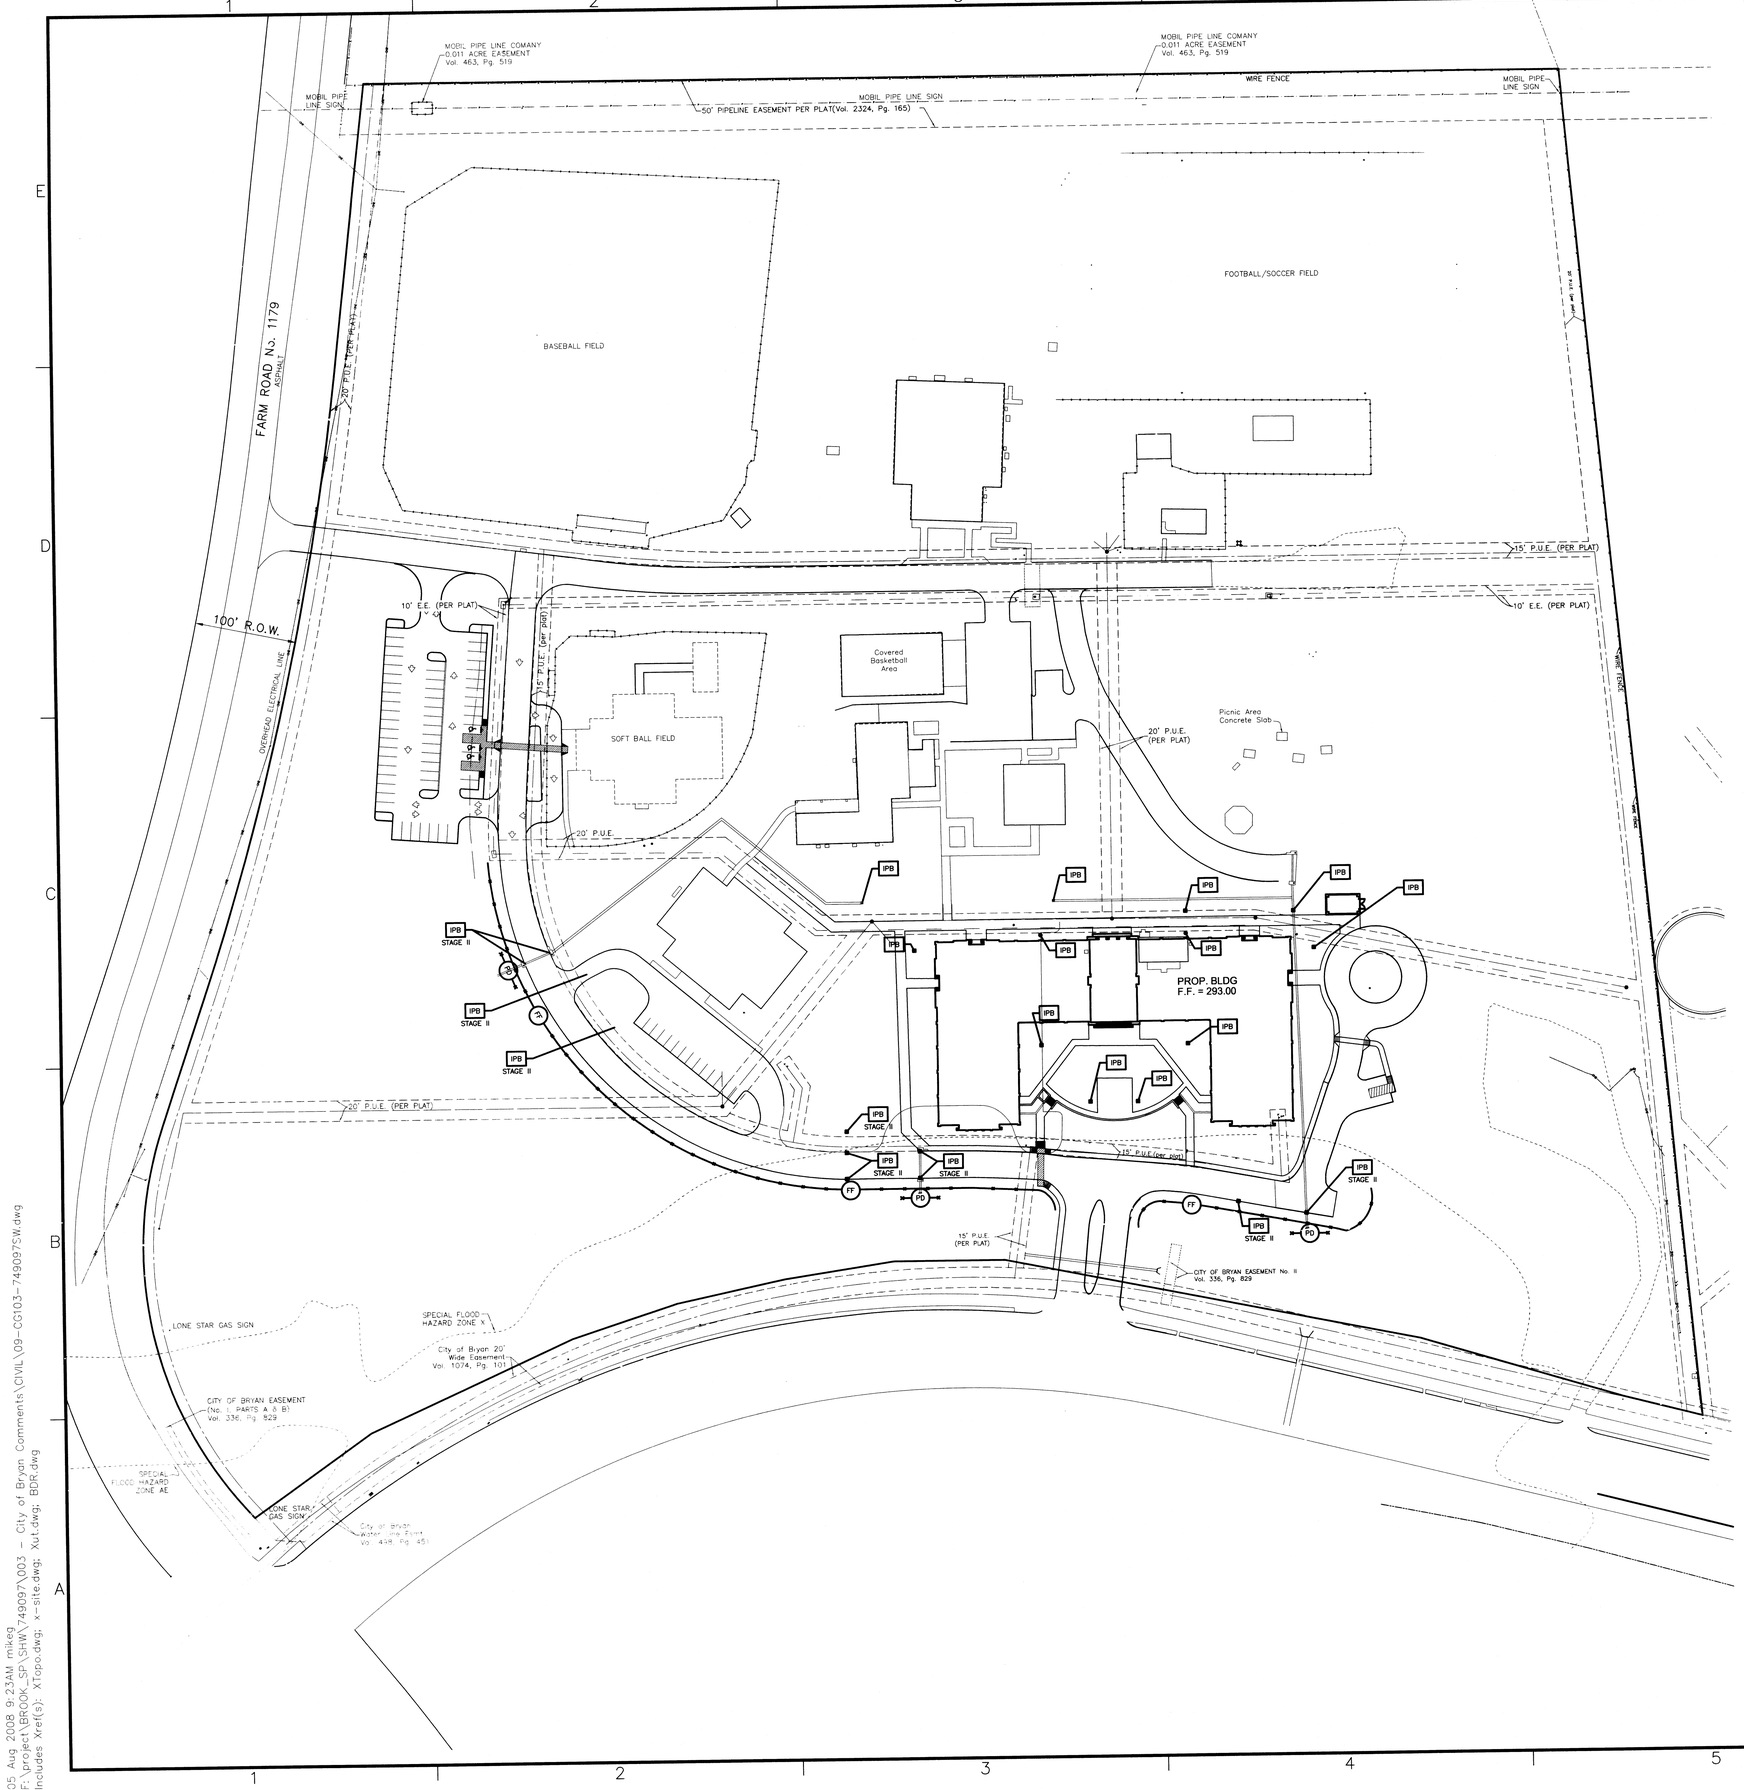

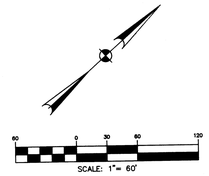

LEGEND

- PROPOSED INLET
- FF — PROPOSED FILTER FABRIC FENCE (SILT FENCE)
- PD — PROPOSED FILTER DAM
- SC — STABILIZED CONSTRUCTION ACCESS
- IPB — INLET PROTECTION BARRIER
- IPB STAGE II — INLET PROTECTION BARRIER (CURB INLET/INLET IN PAVEMENT)
- CONCRETE TRUCK WASHOUT AREA

NOTES:

1. CONTRACTOR SHALL INSPECT ALL STRUCTURAL CONTROLS SPECIFIED HEREIN, AT A MINIMUM, ONCE EVERY 7 CALENDAR DAYS OR WITHIN 24 HOURS AFTER EVERY STORM EVENT THAT MEETS OR EXCEEDS 0.5 INCHES/24 HOUR PERIOD.
2. FILTER FABRIC (SILT FENCE) FLOWRATE SHALL BE 30 GALLONS PER SQUARE FOOT PER MINUTE.
3. CONSTRUCTION SITE ACCESS IS SOLELY ONTO STABILIZED CONSTRUCTION ENTRANCE.
4. ON SITE SPOILS STORAGE SHALL BE WITHIN THE LIMITS OF SILT FENCE.
5. CONTRACTOR SHALL PROVIDE STRAW BALE SEDIMENT FILTER BARRICADE AT OUTFALL PIPE FOR DETENTION BASIN (OFFSITE).
6. CONTRACTOR SHALL PROVIDE STRAW BALE SEDIMENT FILTER BARRICADE AT OUTFALL PIPE FOR DETENTION BASIN (OFFSITE).
7. CONTRACTOR MAY ADJUST LIMITS OF FILTER FABRIC FENCING TO ACCOMMODATE EQUIPMENT AND ACCESS. COORDINATE WITH OWNER IN FIELD.
8. CONTRACTOR SHALL INSTALL STRAW BALES IN SWALES TO MINIMIZE SEDIMENT INTO STORM SEWER SYSTEM.
9. CONTRACTOR SHALL DESIGNATE A CONCRETE WASH OUT AREA. DESIGNATED WASH OUT AREA SHALL BE IN A LOCATION WHERE CONCRETE PAVEMENT IS PROPOSED.
10. CONTRACTOR SHALL PROVIDE REINFORCED FILTER FABRIC FENCE ACROSS AREAS. STAGE II INLET PROTECTION BARRIERS REQUIRED FOR ALL CURB INLETS AND STORM MANHOLES IN PAVED AREAS.
11. INLET PROTECTION BARRIERS REQUIRED FOR ALL INLETS IN NON PAVED AREAS. STAGE II INLET PROTECTION BARRIERS REQUIRED FOR ALL CURB INLETS AND STORM MANHOLES IN PAVED AREAS.
12. REINFORCED FILTER FABRIC FENCE WILL BE INSTALLED ALONG THE EXISTING BACK OF CURB FOR THE ENTIRE FRONTAGE OF THE SITE ALONG GREENHOUSE ROAD AND GOLDEN WAVE DRIVE UNDER SEPARATE CONTRACT (BY OTHERS). THE SUCCESSFUL CONTRACTOR FOR JUNIOR HIGH SCHOOL #5 WILL TAKE OVER MAINTENANCE OF THIS FENCE ON JULY 1, 2006. CONTRACTOR SHALL SET UP MEETING WITH ENGINEER AND APPLICABLE PARTIES TO INSPECT FENCE BEFORE ACCEPTANCE. THE JUNIOR HIGH SCHOOL #5 CONTRACTOR WILL THAN BE RESPONSIBLE FOR MAINTAINING THIS FENCE THROUGHOUT CONSTRUCTION AND REMOVAL AT AND ADJACENT TO THE HARRIS COUNTY FLOOD CONTROL DITCH WILL BE PART OF THE BASE BID FOR THE JUNIOR HIGH SCHOOL #5 CONTRACTOR.

BROOKS & SPARKS, INC.
CONSULTING ENGINEERING
21020 PARK ROW
KATY, TX. 77449
PHONE: (281) 578-9595
FAX: (281) 578-9686

SHW Group LLP
Architects + Engineers + Planners

Consultants:
CIVIL:
BROOKS & SPARKS, INC.
CONSULTING ENGINEERING
STRUCTURAL:
SHW Group LLP
Architects + Engineers + Planners
MEP:
DBR
FOOD SERVICE:
LANDSCAPING:
NAUD BURNETT AND PARTNERS

STATE OF TEXAS
SEAN P. ROONEY
91977
LICENSED
PROFESSIONAL ENGINEER
8/5/08

100% CONSTRUCTION DOCUMENTS

Receiver
AUG 06 2008
Development & Engineering Services

ALLEN CAMPUS REDEVELOPMENT

BRYAN, TEXAS

Project Number:	4406.019.01
Drawing Date:	07/24/2006
Drawn:	SPR
Checked:	1" = 60'
Scale:	
ACAD File:	

© 2006 SHW Group LLP

Revisions:

1	08/18/2006	ADDENDUM #1
2	01/15/2007	REDUCED SCOPE

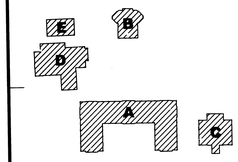

KEY PLAN (NTS) TRUE NORTH PLAN NORTH

Sheet Title:
STORM WATER POLLUTION PREVENTION PLAN

CG 1.03

05 Aug 2008 9:23AM mikeg
F:\project\BROOK_SP\SHW\749097\003 - City of Bryan Comments\CIVIL\09-CG103-749097SW.dwg
Includes: Xref(s): XTopo.dwg; x-site.dwg; Xut.dwg; BDR.dwg