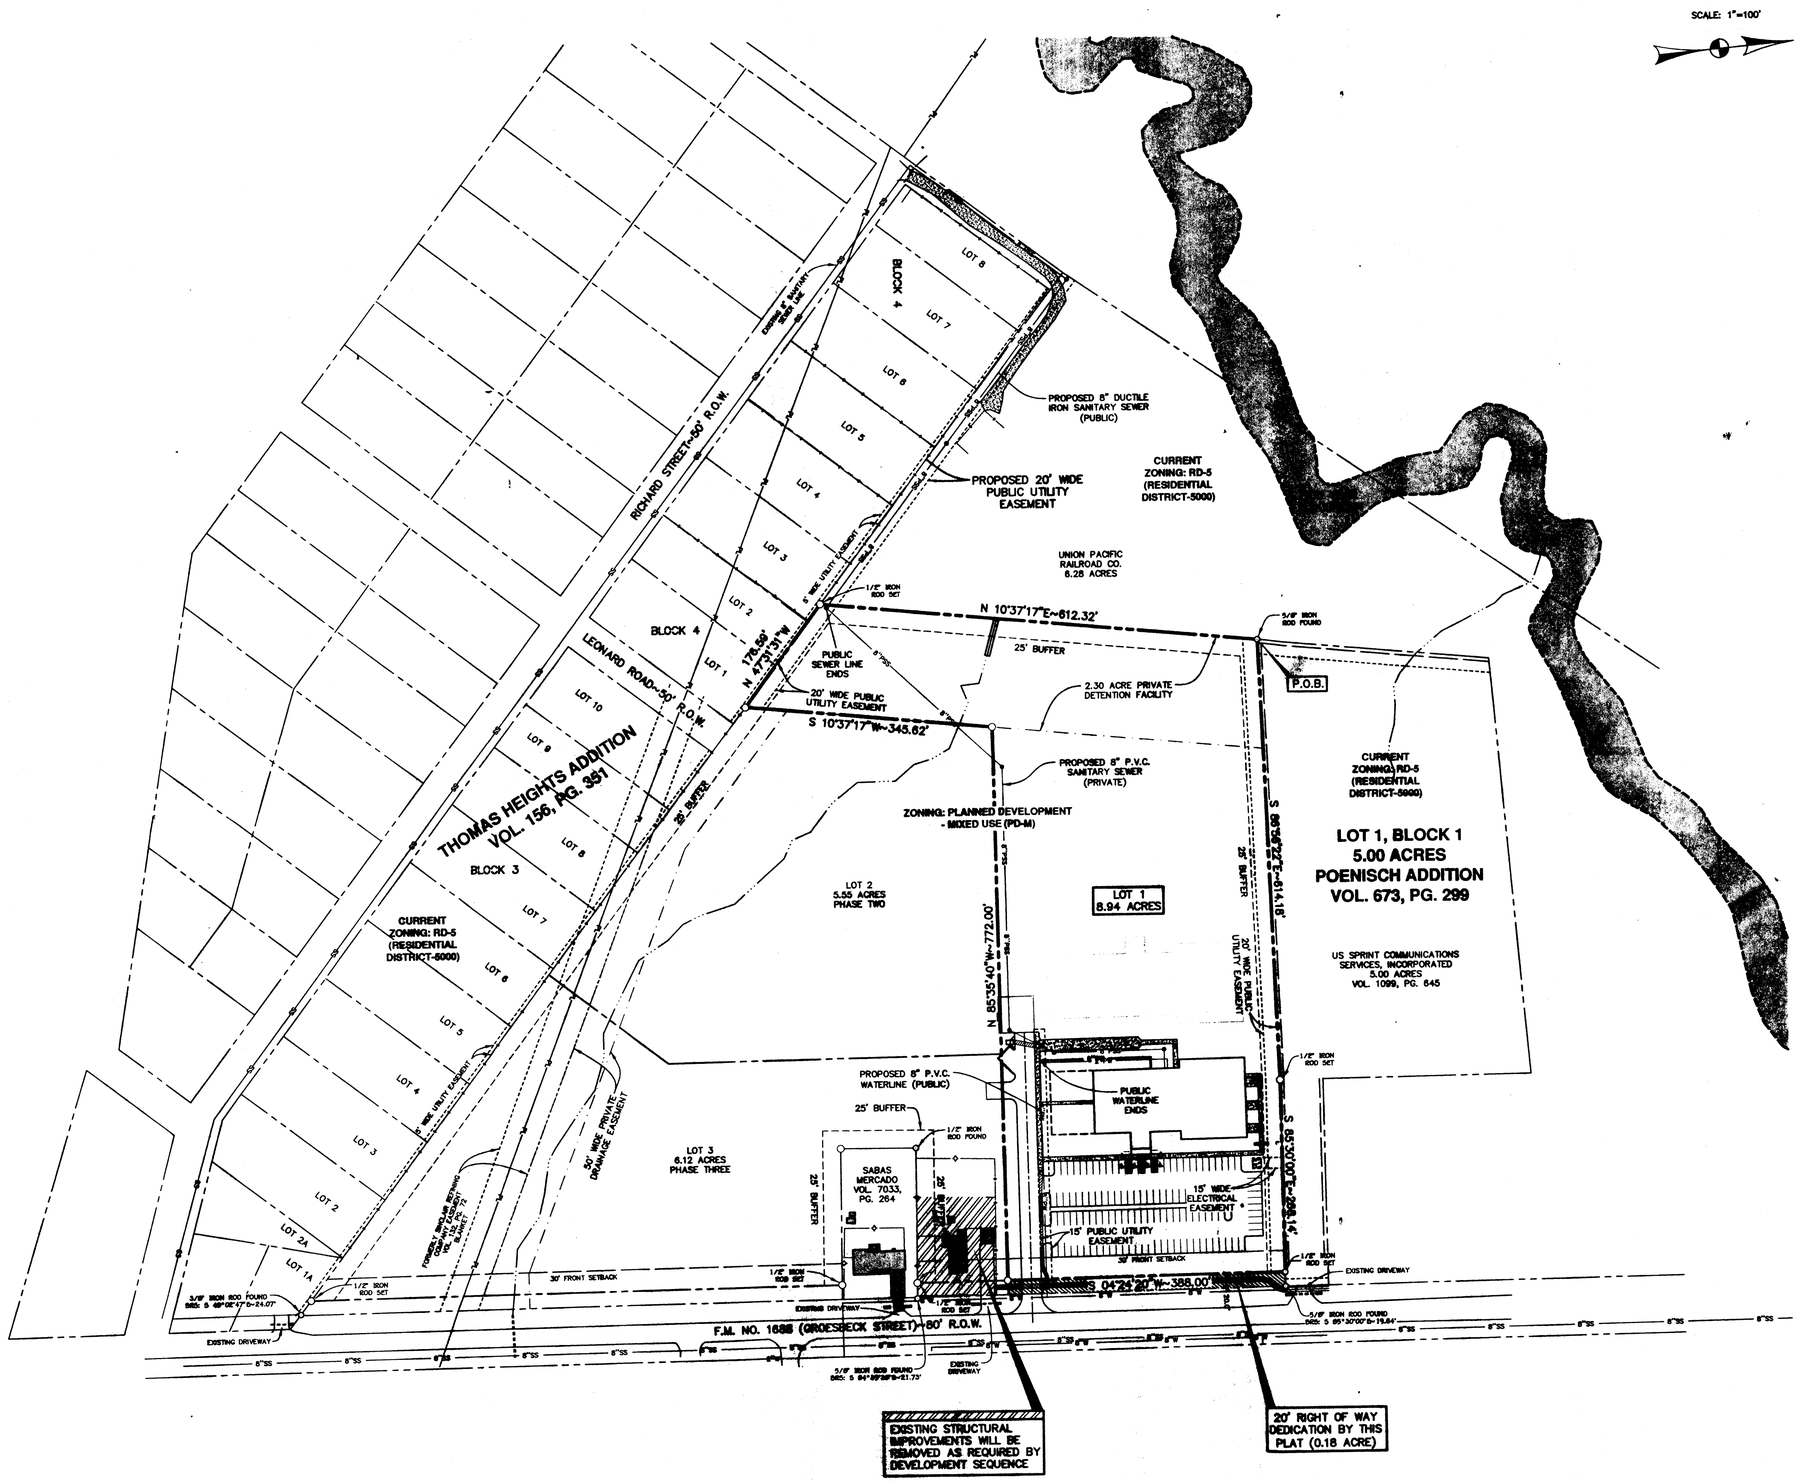

KLING ENGINEERING AND SURVEYING
4101 TEXAS AVENUE
SUITE A
BRYAN, TEXAS 77802
TEL: (979) 846-6212
FAX: (979) 846-8252

OVERALL SITE PLAN

SAVE OUR STREETS MINISTRIES
8.94 ACRE TRACT
BRYAN, BRAZOS COUNTY, TEXAS

RELEASED FOR INTERIM REVIEW, NOT FOR CONSTRUCTION

REVISIONS

DATE	DESCRIPTION

SCALE:	1"=100'
DRAWN BY:	BLB
APPROVED BY:	AAP
DATE:	11/12/2008
FILE:	

SHEET
C1.1
OF 2

H:\Land Projects R2\041\Zeno Phillips A-45\S.O.S. 19.6 Acre Tract\dwg\Engineering\Phase 1\C1.1 - Overall Site Plan.dwg 11/12/2008 4:19:08 PM CST