SITE PLAN NOTES:

LEGAL DESCRIPTION - 1.25 acre tract of land situated in the John Austin League, A-2, Lot number Fifteen (15), Block number Twelve (12), Bryan, Brazos County, Texas, some being Brazos County Appraisal District No. R30012.

THE CONTRACTOR SHALL BE RESPONSIBLE FOR THE CONTAINMENT AND PROPER DISPOSAL OF ALL LIQUID AND SOLID WASTE ASSOCIATED WITH THIS PROJECT.

THE CONTRACTOR SHALL USE ALL MEANS NECESSARY TO PREVENT THE OCCURRENCE OF WIND BLOWN LITTER FROM THE PROJECT SITE.

DEMOLITION / CONSTRUCTION WASTE - SITE REQUIRED TO PROVIDE CONTAINMENT FOR WASTE, PRIOR TO, AND DURING, DEMOLITION / CONSTRUCTION.

SOLID WASTE ROLL-OFF BOXES / METAL DUMPSTERS SHALL BE SUPPLIED BY CITY OR CITY PERMITTED CONTRACTORS ONLY.

ENLARGED FOR CLARITY - SEE SITE PLAN AT 1/8" = 1' - 0" ON THIS SAME PAGE

SITE PLAN - 2000 East 29th Street

SCALE: 1" = 50' - 0"

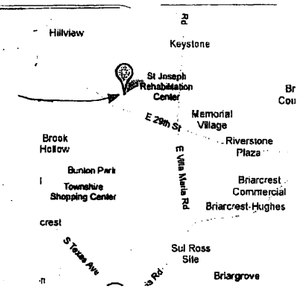

Vicinity Map - 2000 E. 29th Street

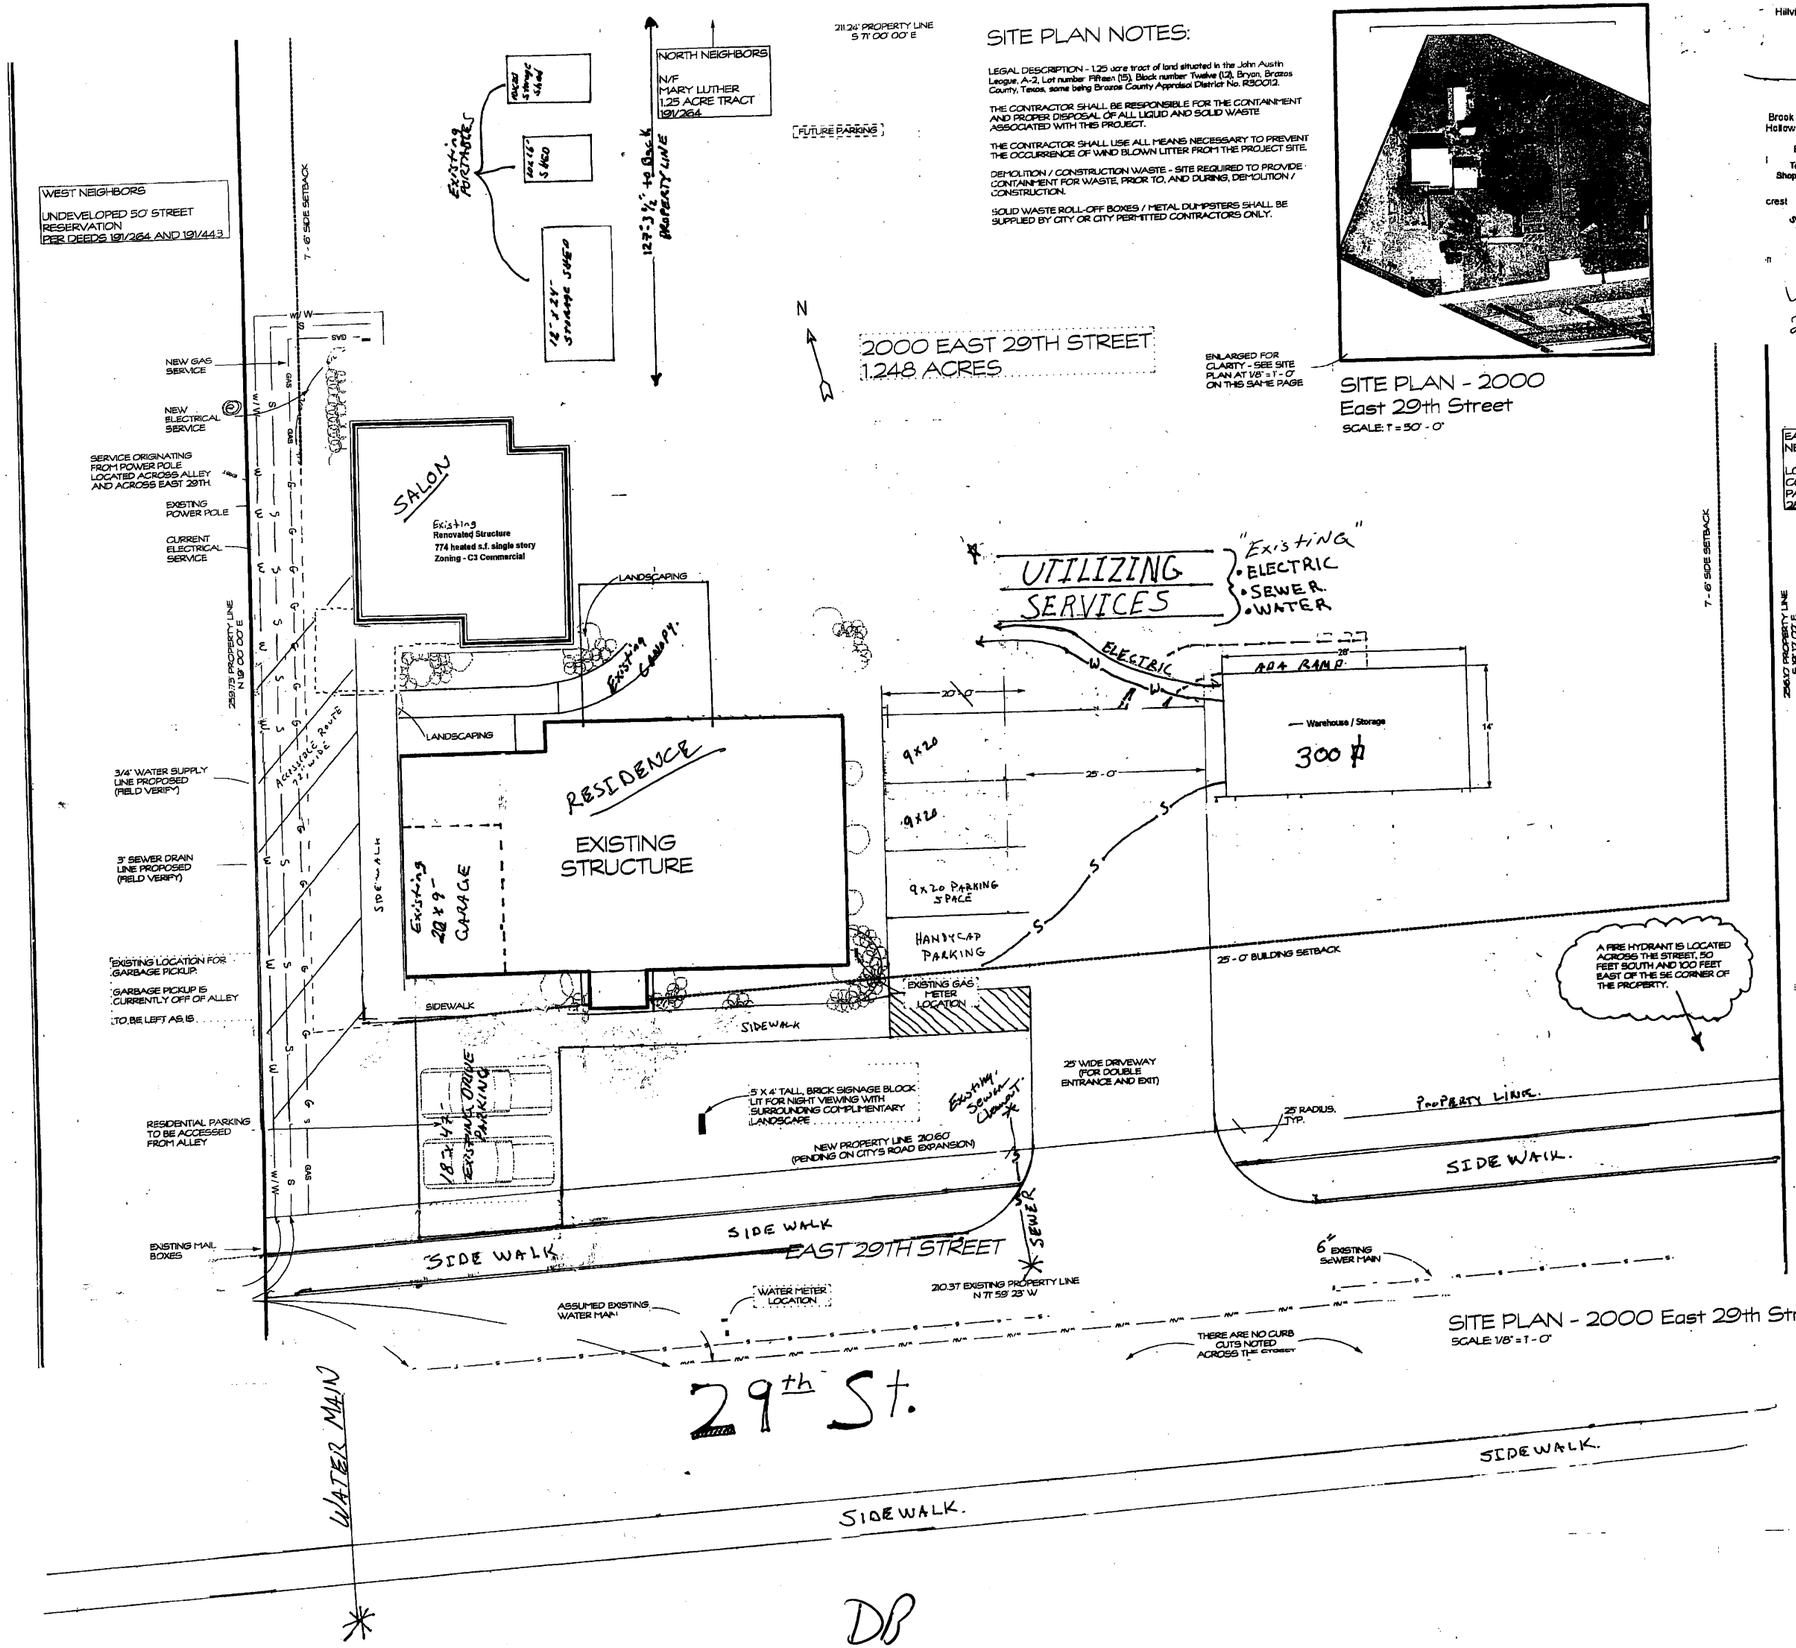

SITE PLAN - 2000 East 29th Street

SCALE 1/8" = 1' - 0"

SWEET CONSTRUCTION
SITE LAYOUT

SWEET SALON
2000 EAST 29TH STREET
BRYAN, TEXAS

PLAN NO.	
DATE	JUNE 2006
JOB NAME	SWEET
REVISION	

DESIGNS IN RESIDENCE

SP1

SCALE: 1/8" = 1' - 0"

DB