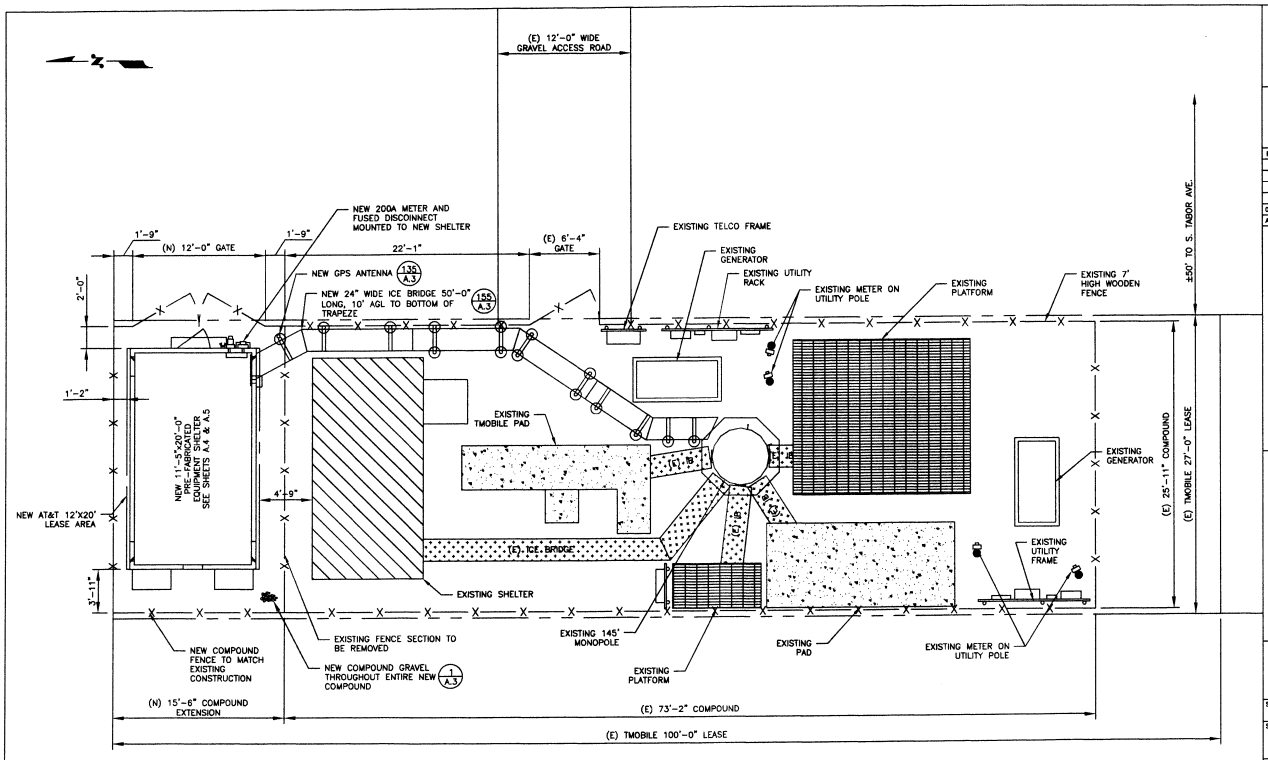

OVERALL SITE PLAN
SCALE: 1/8"=1'-0"

COASTAL WIRELESS
9834 SPRING CYPRESS RD.
HOUSTON, TX 77070
PH: 832.698.2040

Networks
GOODMAN NETWORKS
14701 N. US 281 STE. 220
SAN ANTONIO, TX 78232

REV/DATE	DESCRIPTION
0 03/22/11	ISSUED FOR CONSTRUCTION
A 01/24/11	ISSUED FOR REVIEW

at&t
6500 WEST LOOP SOUTH 4TH FLOOR
BELLAIRE, TX 77401

STATE OF TEXAS
DUANE G. GRIFFIN
68470
REGISTERED PROFESSIONAL ENGINEER
03/22/11

THE INFORMATION CONTAINED IN THIS SET OF DOCUMENTS IS PROPRIETARY BY NATURE. ANY USE OR DISCLOSURE OTHER THAN THAT WHICH RELATES TO CLIENT NAME IS STRICTLY PROHIBITED.

SITE NUMBER: HX3819
SITE NAME: WASHINGTON
SITE ADDRESS: 101 EAST 31ST ST. #B BRYAN, TX 77803
SHEET NUMBER: A.1
REVISION NUMBER: 0
SHEET TITLE: OVERALL SITE PLAN
DRAWN BY: RLCII
CHECKED BY: VGD
CW, LLC. PROJECT NUMBER: 10-1134