Fire Lane Striping:

All curbs and curb ends designated as fire lanes on plans shall be painted red with 4" white lettering stating "FIRE LANE–NO PARKING–TOW AWAY ZONE". Wording may not be spaced more than 15' apart.

FIRE LANE NO PARKING TOW AWAY ZONE

Parking Analysis:

Proposed Improvements:

20,000 SF Limestone Gravel Yard
6,000 SF Building

New Required Parking:

10.... 1 Space per 2000 SF Yard Area
6.... 1 Space per 1000 SF Building Area

16.... Total Required

New Provided Parking:

14.... Straight in Parking
2....ADA Parking w/Van Accessible

16.... Total Provided

Legend:

	Existing Conditions
	Proposed Construction
	Easements
S–6	Sewer Lines
S	Sewer Service Lines
W	Water Lines
W	Water Service Lines
AE	Overhead Electrical
UE	Underground Electrical
	Silt Fence
	Chain Link Fence
	Wood Fence
T	Telephone
320	Existing Contour
320	Proposed Contour
WM	Water Meter
SS	Sanitary Sewer Manhole
	Hydrant
	Valve

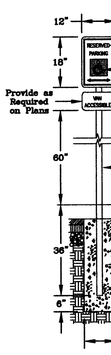

ADA Parking Sign
N.T.S

Notes:

1. The sign shall be 12" wide by 18" in height and be mounted in the location shown.
2. Sign shall be painted on white background with symbols, letters, and border in red.
3. Sign shall comply with the COB fire service standards.

Fire Lane Sign Detail
N.T.S

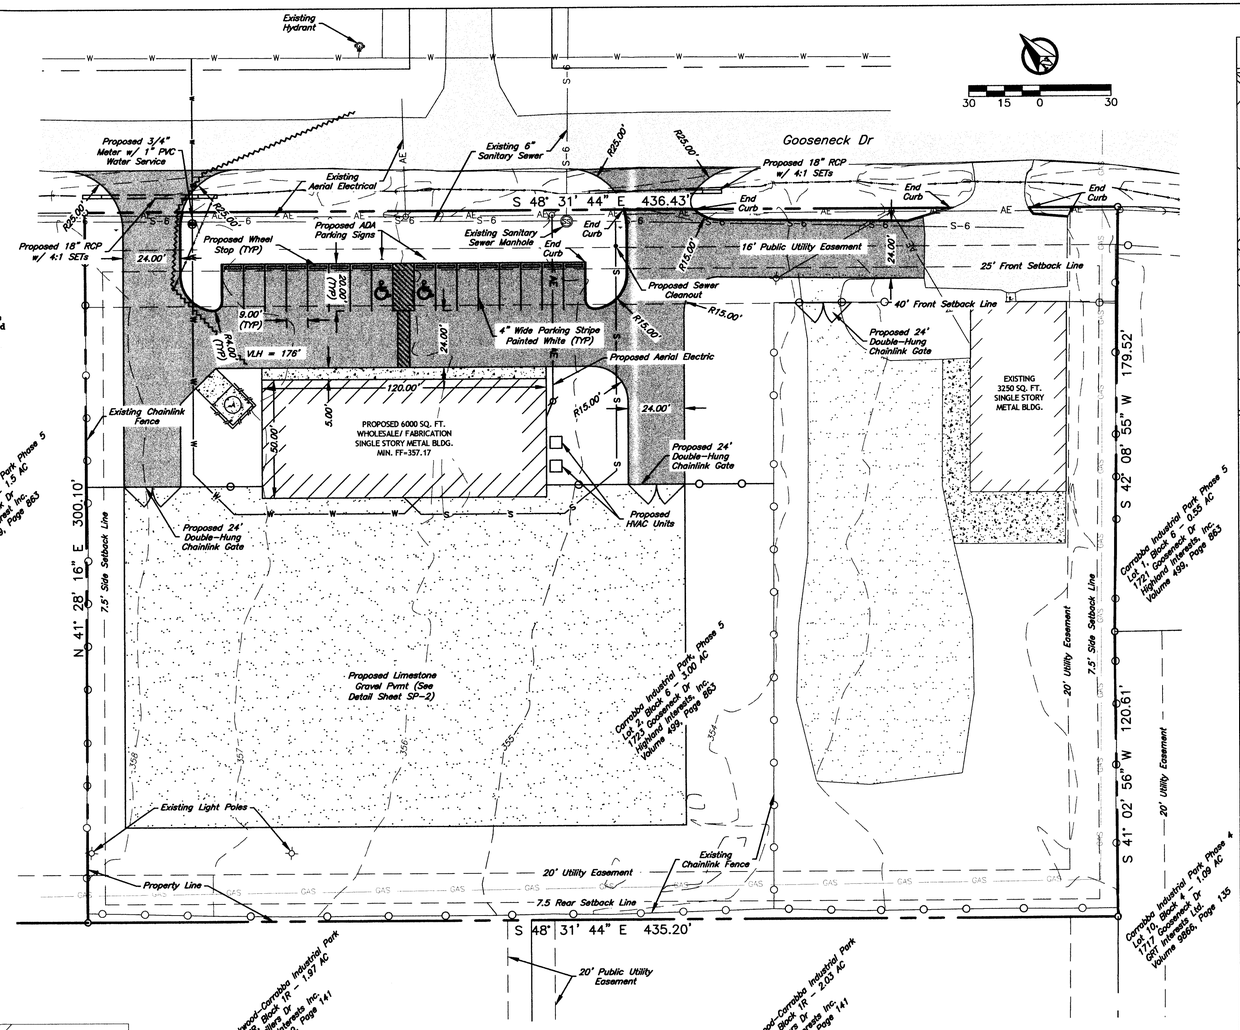

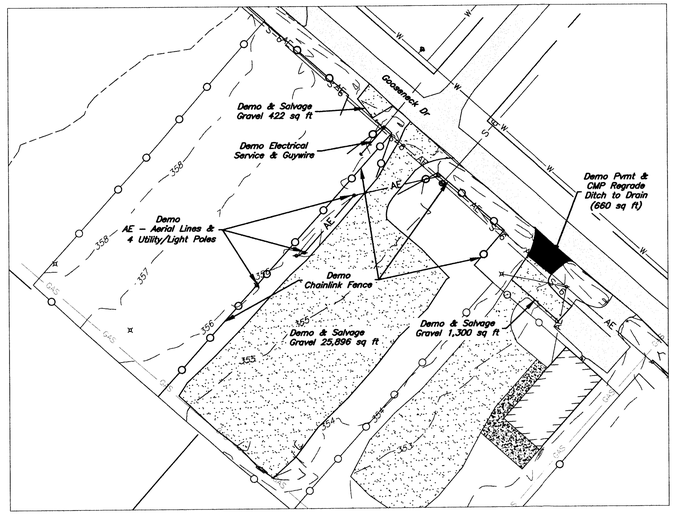

Demo Plan
N.T.S.

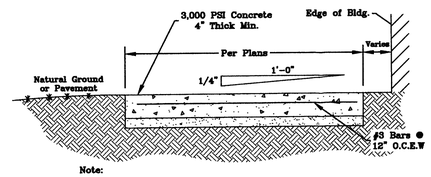

Note:

1. Install expansion joints at 40' max. longitudinal spacing and install control joints at 5' longitudinal spacing.

Typical Sidewalk
N.T.S.

NOTICE!

The contractor is specifically cautioned that the location and/or elevation of the existing utilities as shown on these plans is based on records of the various utility companies and, where possible, measurements taken in the field. The information is not to be relied upon as being exact or complete. It is the contractor's responsibility to avoid all existing utilities and repair any damaged lines, at his own expense, whether the utility is shown on these plans or not. The contractor shall notify the appropriate utility company 48 hours prior to any excavation.

Contact Information:

Texas One Call:	800–245–4545
Lone Star One Call:	800–669–8344
Texas Excavation Safety System (Digtess)	800–344–8377
Bryan Texas Utilities	979–821–5865
Atmos Energy	979–774–2506
Verizon	979–821–4300
Suddenlink	979–846–2229

Vicinity Map:

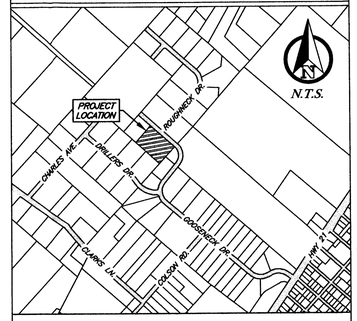

Site Specific Notes:

1. Current owner of Lot 2, Block 6 of Carrabba Industrial Park, Phase 5, is Highland Interests, Inc., PO Box 663, Bryan, Texas 77806, (979) 778–8850, Mark Carrabba – President.
2. Current Zoning is I – Industrial.
3. Current use – Office/Warhouse.
4. Proposed use and improvements: wholesale/ fabrication facility including assorted parking, utilities, & landscaping.
5. This lot is not within the 100–YR floodplain according to the DFIRM for Brazos County, Texas and Incorporated areas, Map No. 48041C0205F, effective April 2, 2014.
6. Total lot acreage is 3.00 Acres.
7. Standard side setback lines of 7.5' and rear setback of 7.5' apply to this lot.
8. Developer/Tenant to submit electrical load information when requesting electrical service from BTU. Contact Line Design ● 821–5770.
9. Access gates shall be manually operated and secured with a chain and pad lock.
10. There are no paint spraying operations anticipated for this development.

Construction Notes:

A. 12'x12' dumpster pad w/ 10' apron, 8" thick reinforced concrete w/ #5 rebar 12" OCEW and w/ 6' tall wooden fence screen. See detail on Sheet SP–2.

1. Contact Eric Zaragosa ● 979–209–5934 to verify location and angle of dumpster pads prior to pouring concrete.
2. All fill subgrade and base material shall be compacted to 98% STD in areas to be paved and 95% STD in all other areas.
3. All concrete to be constructed with 3000 psi (Min) – 28 day strength portland cement concrete.
4. All items to be removed during clearing and grubbing. Remove not only the above ground elements, but all underground elements as well. All excavated material shall become the property of the contractor unless otherwise directed by the Owner. All debris must be disposed of off site.
5. Prior to grading operations, contractor is to strip the first 6" of soil. Contractor shall proof roll the entire site and remove any unstable materials according to TxDOT Specifications. Select fill is to be used in replacing objectionable material.
6. Assure positive drainage across project site to the storm water structures.
7. Each utility contractor is responsible for positioning and trenching of service lines. Mark all lines with utility tape. Utility contractors are responsible for coordinating with paving contractor in placement and installation of any necessary utility conduit prior to subgrade preparation. Lines requiring slope control are to be installed first. All other lines not requiring slope control or elevation shall be installed deepest first. Each contractor is responsible for knowing final determination of installation order.
8. Materials and methods for pavement markings shall conform to TxDOT Standard Specifications for Construction of Highways, Streets, and Bridges (current edition), with the following exceptions: 1) Type II marking materials need not be purchased from the Department, and 2) Glass beads may be omitted, but marking material shall be Type II paint–type material.

Site Plan

General Notes:

1. The topography shown is from field survey data.
2. Refer to Final Plat for all lot dimensions and bearings.
3. All utilities shown are taken from the best available information based on construction utility documents obtained by J4 Engineering from City and Independent agencies and/or above ground field evidence. Shown positions may not represent as–built conditions.
4. The contractor shall be responsible for verifying the exact location of all existing underground utilities, whether shown on these plans or not. Notification of the utility companies 48 hours in advance of construction is required.
5. Contractor is responsible for field verifying existing and proposed grades prior to any construction and reporting any inconsistencies to the Owner.
6. All construction shall be in accordance with the current BCS Standard Specifications, Details, and Design Guidelines for Water, Sewer, Streets, and Drainage, unless otherwise noted.
7. The contractor shall be responsible for the containment and proper disposal of all liquid and solid waste associated with the project and shall use all means necessary to prevent the occurrence of wind blown litter.
8. It is the intent of these plans to comply with all City of Bryan guidelines, specifications & details.
9. All signage will need to meet the requirements of the City of Bryan Sign Ordinance and shall be permitted seperately.
10. Normal Domestic Wastewater is anticipated to be discharged from this development.

Preliminary Plans Only Not for Construction

This document is released for the purpose of interim review under the authority of Glenn Jones, P.E. 97600 on Apr 08, 2015. It is not to be used for construction, bidding, or permitting purposes.

Released for Review

No.	Revision/Issue	Date

Firm Name and Address:

J4 Engineering

PO Box 5192 - Bryan, Texas - 77805
979-739-0567 www.J4Engineering.com
Firm# 9951

Project Name and Address:

Site Plan
1723 Gooseneck Dr

Lot 2, Block 6 – 3.00 AC
Carrabba Industrial Park Phase 5
Bryan, Brazos County, Texas

Date:	Sheet:
Apr 2015	SP-1
Scale: As Noted	

J4 Engineering 04/08/2015 1723 Gooseneck SP.DWG J4E Project # 14–049

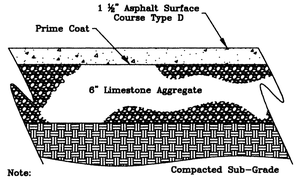

Note:

1. Paving materials and procedures shall meet or exceed requirements set forth in the BCS unified standard specifications for street construction, current edition.

Typical Asphalt Pavement Section
N.T.S

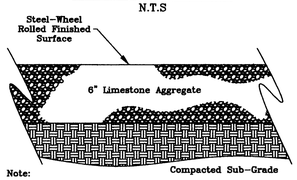

Note:

1. Paving materials and procedures shall meet or exceed requirements set forth in the BCS unified standard specifications for street construction, current edition.

Typical Limestone Base Pavement Section
N.T.S

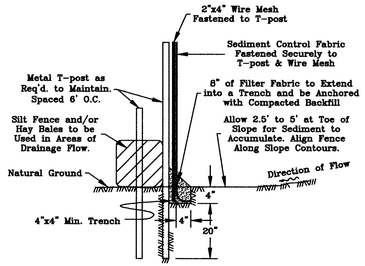

Silt Fence
N.T.S

Notes:

1. All lumber shall be weather resistant cedar or pressure treated.
2. Pickets are to be 1x6, dog-eared, fastened w/ 1 ½" galv. screws, min 2 per connection.
3. Rails are to be 2x4 fastened w/ 3" galv. screws, min. 3 per connection.
4. Posts are to be 4x4, placed 6' O.C., & set in 3,000 PSI concrete.
5. Screening fence & posts are to be placed outside dumpster pad.

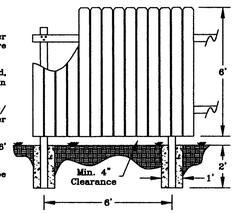

Dumpster Screen Fence
N.T.S

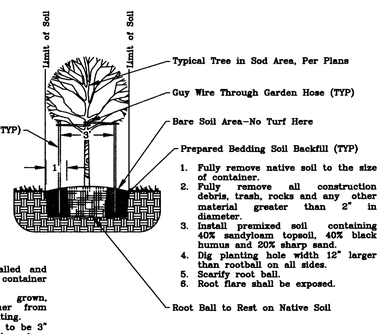

Notes:

1. Trees to be balled and burlapped or container grown
2. If container grown, remove container from tree before planting.
3. Top of root ball to be 3" higher than final grade.
4. Top of root ball to be exposed.

Tree Staking & Planting
N.T.S

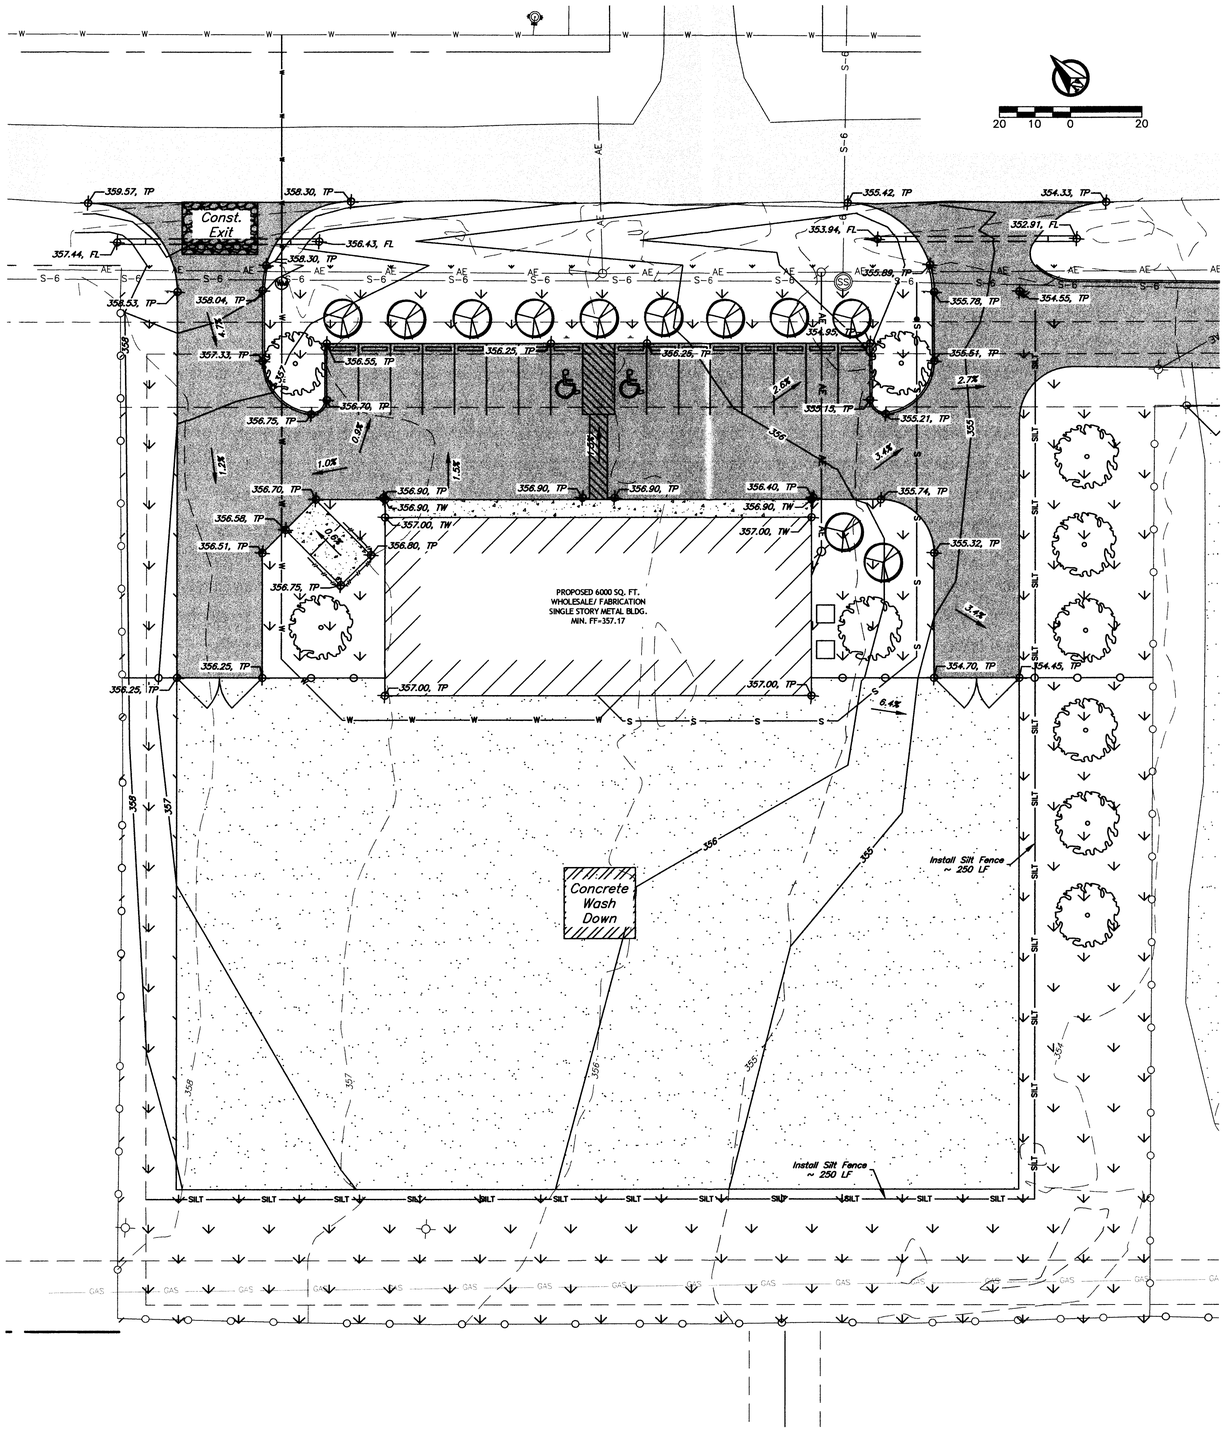

Landscape Analysis:

Construction Activities:

Limestone Gravel Yard	=	20,000	SF
Parking & Pavement	=	14,812	SF
Building	=	6,000	SF
Net Total	=	40,812	SF

Requirements:

Building, Parking, & Pavement 20,812 SF @ 15%	=	3,122	SF
Limestone Gravel Yard 20,000 SF @ 5%	=	1,000	SF
Net Total	=	4,122	SF

Provided:

Canopy Trees 10 @ 200 SF	=	2,000	SF
Non-Canopy Trees 11 @ 150 SF	=	1,650	SF
Grasses & Ground Cover 10 SF per 100 @ 24,000 (Limited to 15% of Required)	=	618	SF
Net Total	=	4,268	SF

Symbol	Qty.	Common Name	Botanical Name	Size
	10	Live Oak	Quercus Virginiana	2" cal.
	11	Crepe Myrtle	Lagerstroemia indica	1½" cal.
	--	Bermuda Grass	Cynodon dactylon	--

Landscape Notes:

1. All disturbed area to be seeded with Bermuda Grass except where Bermuda Grass Sod is called for on the plans.
2. "Cal." indicates caliper at 12" above the ground.
3. All trees shall be provided as container grown trees.
4. All landscaping plant material shall be guaranteed for a period of one year from the date of installation by contractor. After one year, the owner will be responsible for maintenance of all landscaping.
5. Plant material shown here is represented at its mature size. Plants to be installed will be significantly smaller than those shown and should not be expected to reach maturity for several years dependant on growing conditions.
6. Contractor is to seed all disturbed areas left unpaved and guarantee coverage of vegetation until establishment of grass. Grass type shall be Bermuda grass or Rye/Bermuda mixture.
7. Plant material will be watered by hose bibs located at building corners.
8. Plantings for parking lot screening (Crepe Myrtles) shall be planted a maximum of 3 feet from the edge of parking lot pavement. No Plantings shall be placed directly over existing water/sewer lines.

Detention/ Drainage Notes:

1. Storm water management is provided by a regional drainage and detention pond system. See Regional Detention: Carrabba Industrial Park Expansion, Inc. dated Dec 1997. This site meets the impervious cover and flow direction assumptions used in report analysis.
2. The Gooseneck Drive driveway culverts shall be 40 LF of 18" Class III, O-Ring Gasketed RCP, with 4:1 safety end treatments, and installed at a slope of 1.84% to match the grade of the existing drainage ditch. The peak capacity for this culvert is 8.23 cfs, which exceeds the anticipated peak run-off.

Legend:

- Existing Conditions
- Proposed Construction
- Easements
- Sewer Lines
- Sewer Service Lines
- Water Lines
- Water Service Lines
- Overhead Electrical
- Underground Electrical
- Silt Fence
- Chain Link Fence
- Wood Fence
- Telephone
- Existing Contour
- Proposed Contour
- Water Meter
- Sanitary Sewer Manhole
- Hydrant
- Valve

Grading Plan

General Notes:

1. Assure positive drainage across project site to the storm water structures.
2. All site work to be done in conformance with the BCS Unified Standards Specifications, unless otherwise stated in these plans.
3. All fill subgrade and base material shall be compacted to 95% STD in areas to be paved and 95% STD in all other areas.
4. All concrete to be constructed with 3000 psi - 28 day strength portland cement concrete.
5. All elevations shown are finished grade.
6. In lieu of using the construction materials indicated in the plans, the contractor shall obtain written approval from the owner for any substitution.
7. The contractor shall be responsible for the containment and proper disposal of all liquid and solid waste associated with the project and shall use all means necessary to prevent the occurrence of wind blown litter.
8. Contractor is required to provide containment for waste, prior to, and during, demolition/construction. Solid waste roll-off boxes/metal dumpsters shall be supplied by City or City permitted contractor(s) only.
9. It is the intent of these plans to comply with all City of Bryan guidelines, details & specifications.

FL - Flow Line
NG - Top of Ground
TC - Top of Curb
TP - Top of Pavement
TW - Top of Sidewalk

Preliminary Plans Only Not for Construction

This document is released for the purpose of interim review under the authority of Glenn Jones, P.E. 97600 on Apr 08, 2015. It is not to be used for construction, bidding, or permitting purposes.

Released for Review

No.	Revision/Issue	Date

Firm Name and Address:

J4 Engineering

PO Box 5192 - Bryan, Texas - 77805
979-739-0567 www.J4Engineering.com
Firm# 9951

Project Name and Address:

Site Plan
1723 Gooseneck Dr

Lot 2, Block 6 ~ 3.00 AC
Carrabba Industrial Park Phase 5
Bryan, Brazos County, Texas

Date:	Sheet:
Apr 2015	SP-2
Scale: As Noted	