CONCEPT PLAN FOR PD–H
GARDEN APARTMENTS PROJECT

4301 COLLEGE MAIN BRYAN, TEXAS

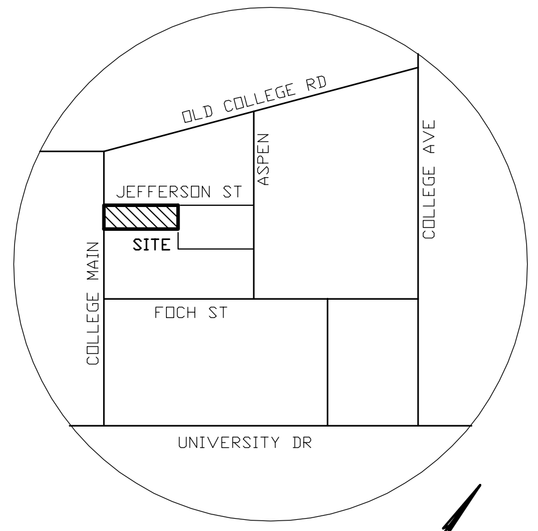

VICINITY MAP
NTS

LEGAL DESCRIPTION
0,179 ACRE TRACT (7,812 SF)
LOT 5R, BLOCK 3
HIGHLAND PARK ADDITION
VOLUME __, PAGE ___ (BEING REPLATED)
BRYAN, BRAZOS COUNTY, TEXAS

ZONING : PROPOSED PD-H

OWNER
LING YU HE AND JOHN FU
718 SUMMERGLEN
COLLEGE STATION, TEXAS 77840 979 846-4076

PROJECT ANALYSIS
2 STORY BLDG
2 UNITS @ 1 BDRM EA
2 UNITS @ 2 BDRM EA

TOTAL NO UNITS ——— 4
TOTAL NO BDRMS ——— 6

TOTAL PARKING REQUIRED
1 SP PER BDRM @ 6 BDRMS ——— 6

TOTAL PARKING PROVIDED ——— 8

PROJECT DATA
SLAB AREAS ——— 1,918 SF
PAVING AREA ——— 3,918 SF
DEVELOPED AREA (SLAB + PAVING) 75% 5,836 SF

PROJECT NOTES
1. ALL PAVING AND SIDEWALKS SHALL CONSIST OF 3,000 PSI CONCRETE WITH #3 REINFORCING BARS @ 16" OC
2. THE BUILDING SHALL BE 2 STORIES HIGH AND SHALL NOT EXCEED 33 FEET IN HEIGHT
3. ALL EXTERIOR WALLS SHALL HAVE NO LESS THAN 90 % MASONRY COVERAGE –COMBINATION OF BRICK AND STONE
4. THE PROPERTY SHALL BE FENCED WITH 5 FEET HIGH WROUGHT IRON FENCE ALONG STREET SIDES 6 FEET HIGH WOOD FENCE ALONG ADJENT PROPERTY
5. BOTH THE GROUND LEVEL UNITS SHALL BE TYPE B ADAPTABLE UNITS

LEGEND
PROPERTY LINE
BUILDING SET BACK
5 FT HIGH WROUGHT IRON FENCE
6 FT HIGH WOOD FENCE

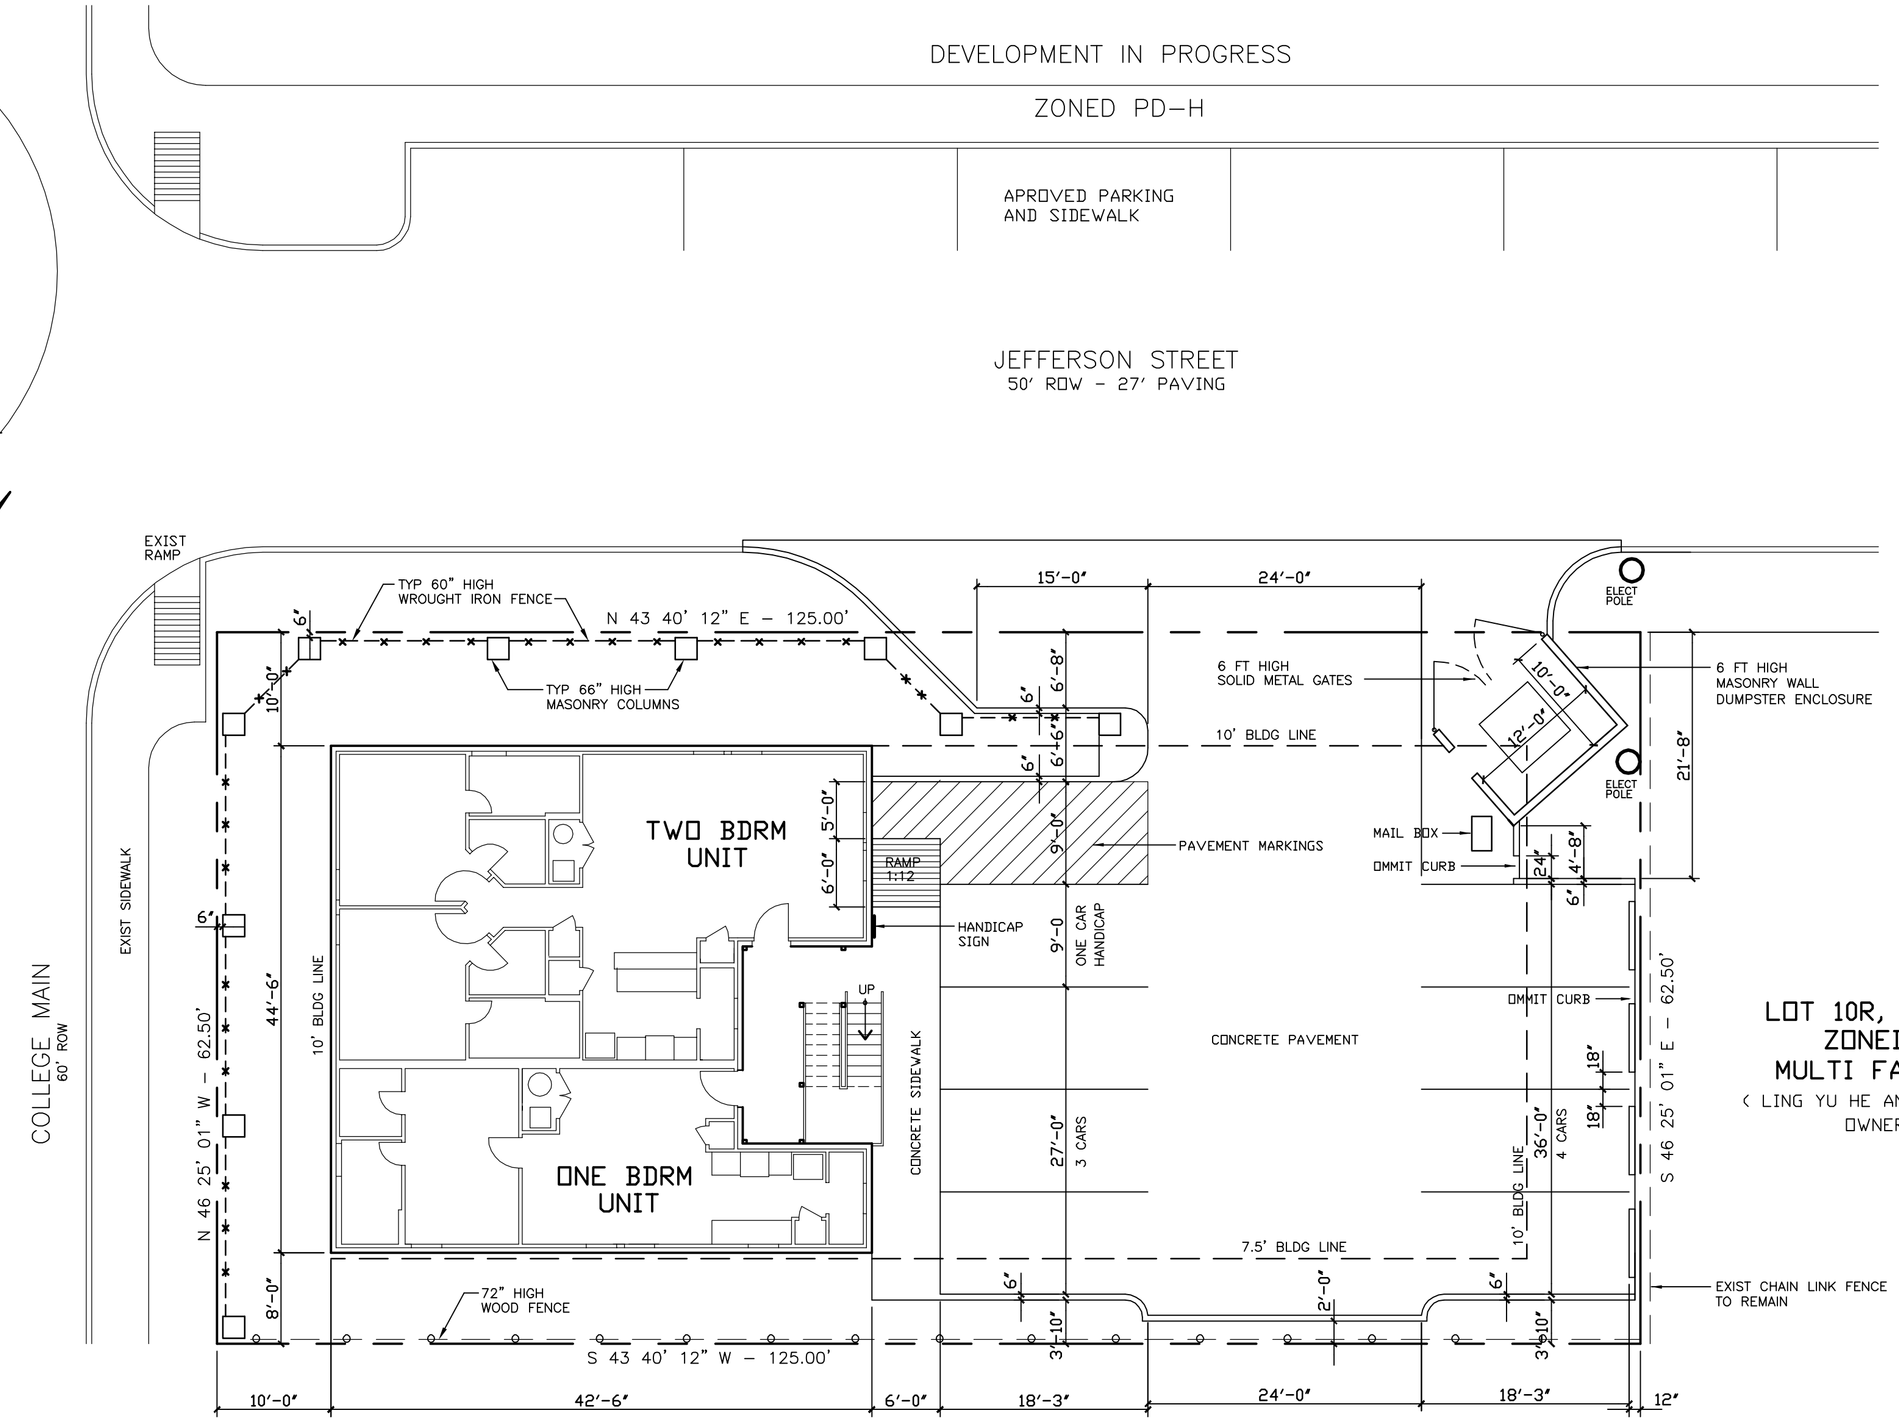

1 SITE PLAN
1' = 10'-0'

N

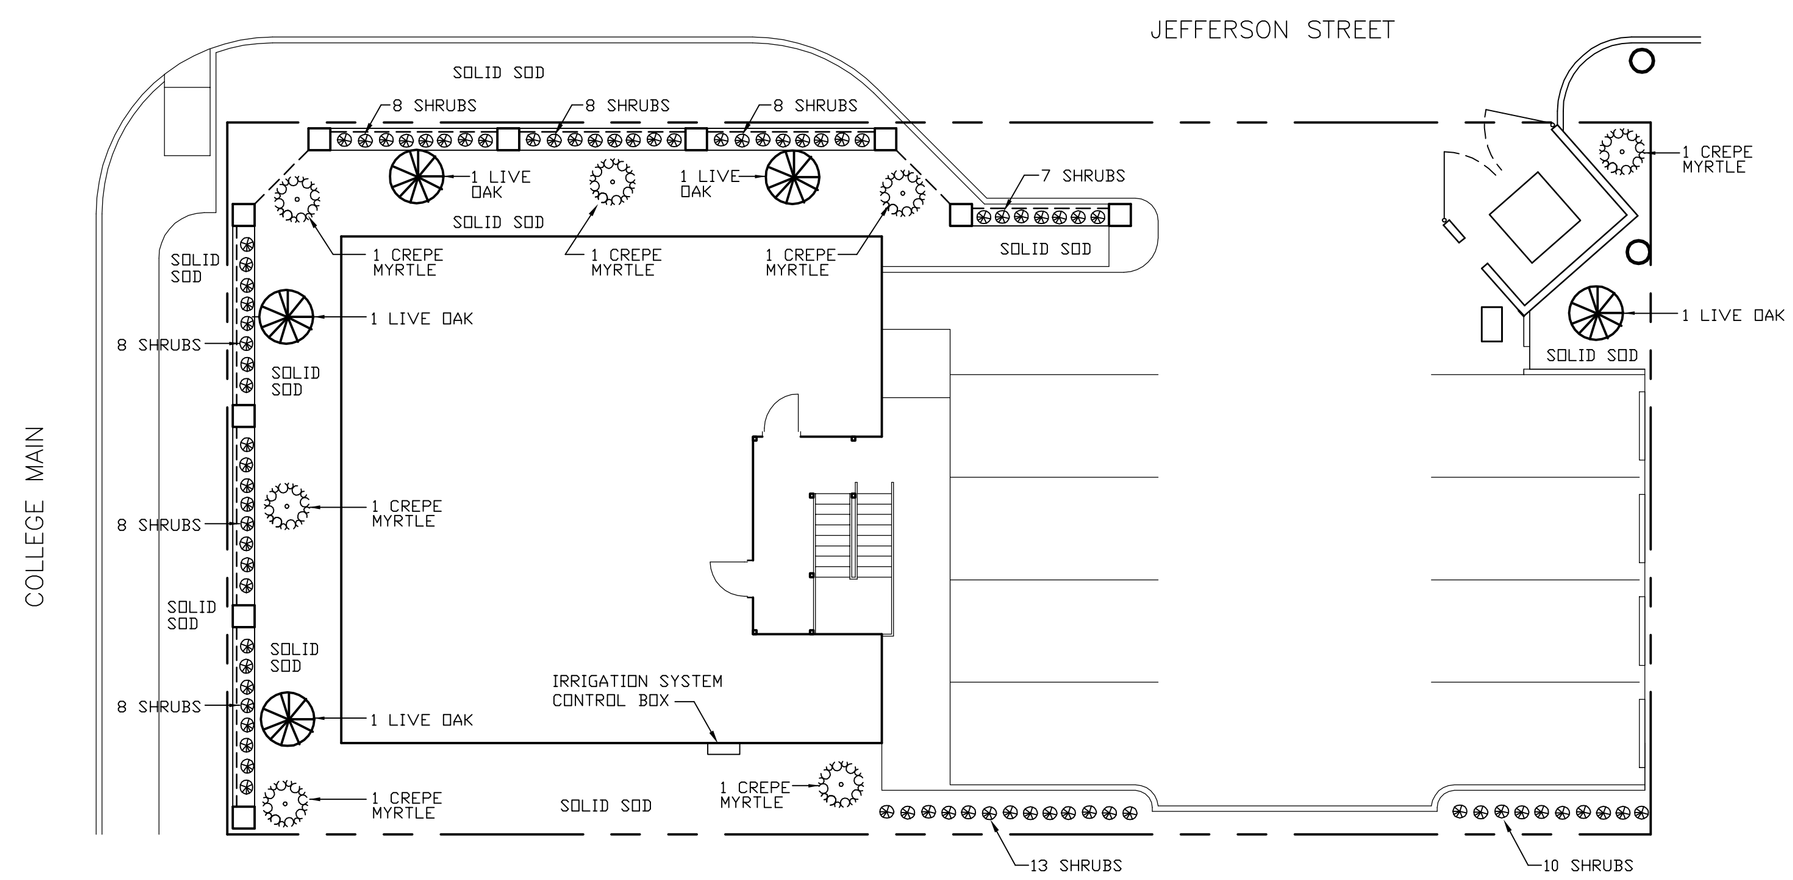

2 LANDSCAPING PLAN
1' = 10'-0'

LANDSCAPING REQUIRED

TOTAL LAND AREA	(0,179 AC)	7,812 SF
DEVELOPED AREA (SLAB + PAVING)	(75%)	5,836 SF
5,836 SF x 15%		876 PTS

LANDSCAPING PROVIDED

NEW CANOPY TREES - CONTAINERIZED	5 X 200 PTS	1,000 PTS
NON - CANOPY TREES	7 X 150 PTS	1,050 PTS
SHRUBS	78 X 10 PTS	780 PTS
TOTAL LANDSCAPE PROVIDED		2,830 PTS

LANDSCAPING SYMBOLS
2 1/2" CALIPER - 30 GAL CONTAINER - 8' HEIGHT MINIMUM
LIVE OAK - QUERQUS VIRGINIANA

CREPE MYRTLE - LAGERSTROEMIA INDICA

5 GALON SHRUBS
BURFORD HOLLY - ILEX CORNUTA BURFORDY
INDIAN HAWTHORN - RHAPHIOLEPIS INDICA
WAXLEAF LIGUSTRUM - LIGUSTRUM JAPONICUM

NOTES:
ALL UNPAVED GROUND AREAS TO BE SOLID SOD - ST. AUGUSTINE
LANDSCAPE AREA HAS AUTOMATIC IRRIGATION SYSTEM

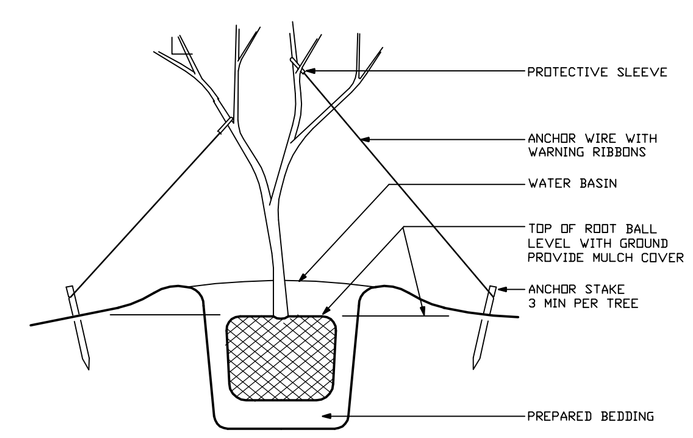

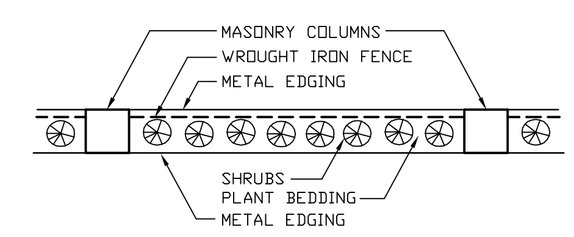

3 PLANTING DETAILS
NTS

REVISIONS	
DATE	BY
11-8-13	CB

REGISTERED ARCHITECT CONSTANTIN C. BARBU 13260 STATE OF TEXAS
EXPIRATION DATE 7/31/14

C. BARBU CO.
ARCHITECTURE • PLANNING • INTERIOR DESIGN
3522 MIDWEST DR – BRYAN, TEXAS

PROJECT
GARDEN APARTMENTS
4301 COLLEGE MAIN BRYAN, TEXAS

SP

C:\Job Files\New folder (2)\Tregaller POOL HOUSE2.dwg, 11/8/2013 10:30:27 AM, PDF Complete