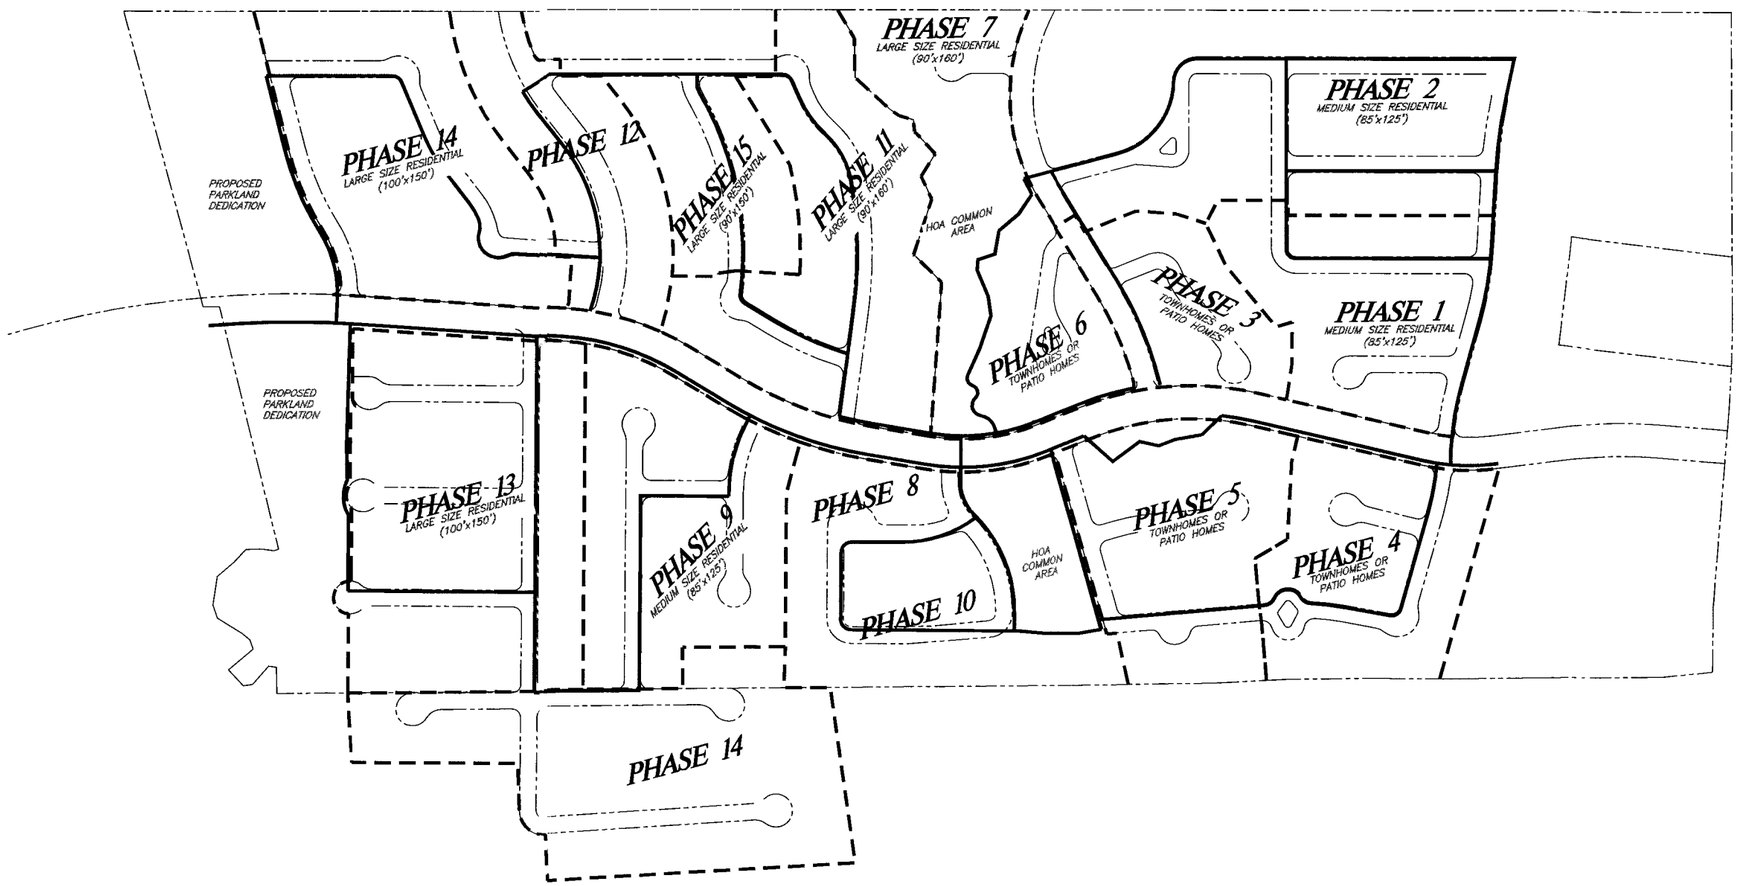

MASTER PLAN

SCALE: Hor: 1" = 200'

0 100' 200' 400'

Proposed sidewalk/trail

REVISIONS

DATE: MAY, 2009

DRAWN BY: JLR

DESIGNED BY: JLR

CHECKED BY: MPM

McCLURE & BROWNE
ENGINEERING/SURVEYING, INC.
1009 Woodcreek Drive, Suite 103
College Station, Texas 77845
(979) 693-3838

GREENBRIER SUBDIVISION