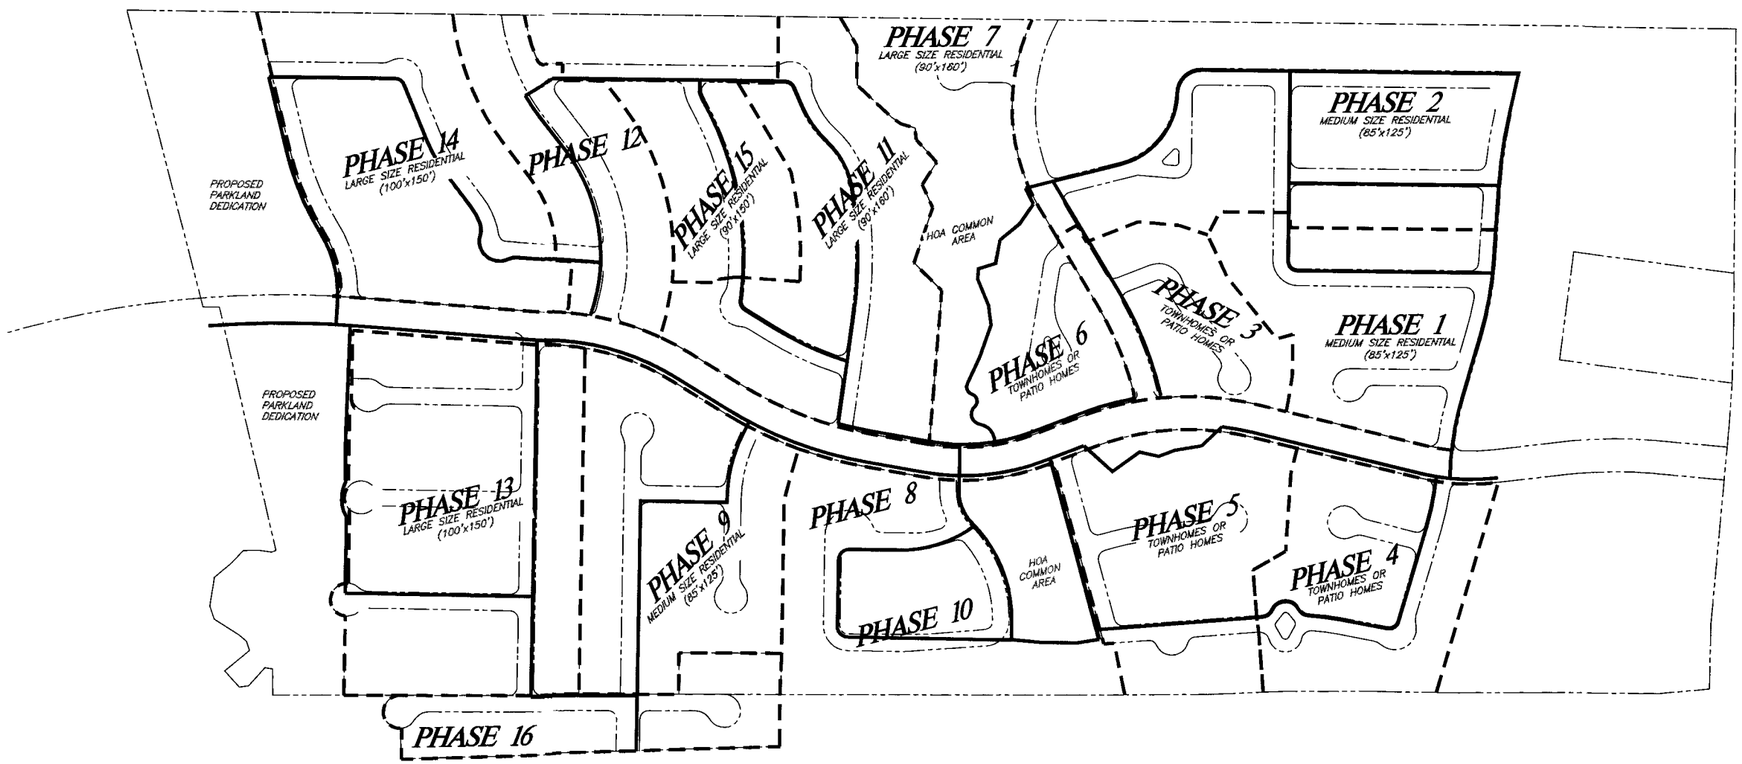

MASTER PLAN

SCALE: Hor: 1" = 200'

0 100' 200' 400'

Proposed sidewalk/trail

NOV 06 2013

DATE: NOVEMBER 2013
DRAWN BY: JLR
DESIGNED BY: JLR
CHECKED BY: MRM

REVISIONS

McCLURE & BROWNE
ENGINEERING/SURVEYING, INC.
1008 Woodcreek Drive, Suite 103
College Station, Texas 77845
(979) 693-3838

M&B

GREENBRIER SUBDIVISION