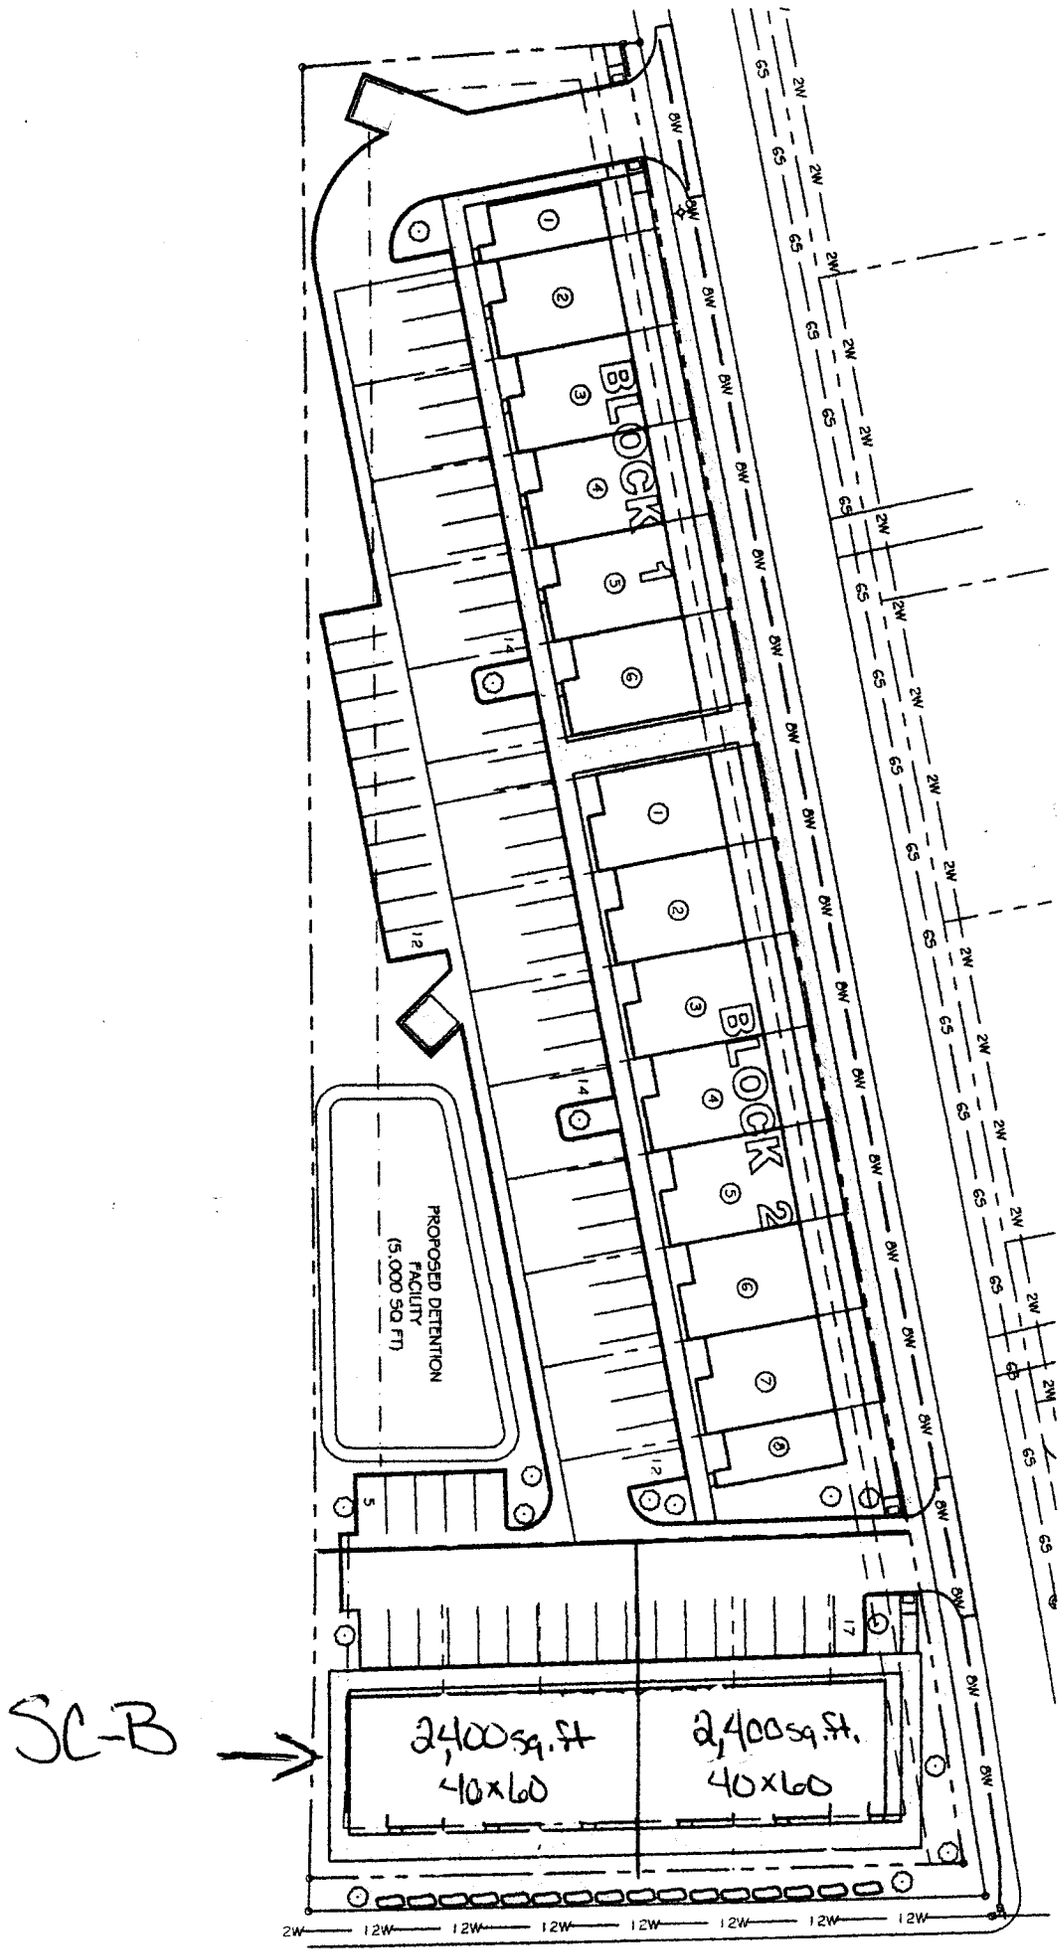
BLOCK 1
BLOCK 2
PROPOSED DETENTION FACILITY (5,000 SQ FT)
2,400 sq.ft 40x60
2,400 sq.ft. 40x60
SC-B