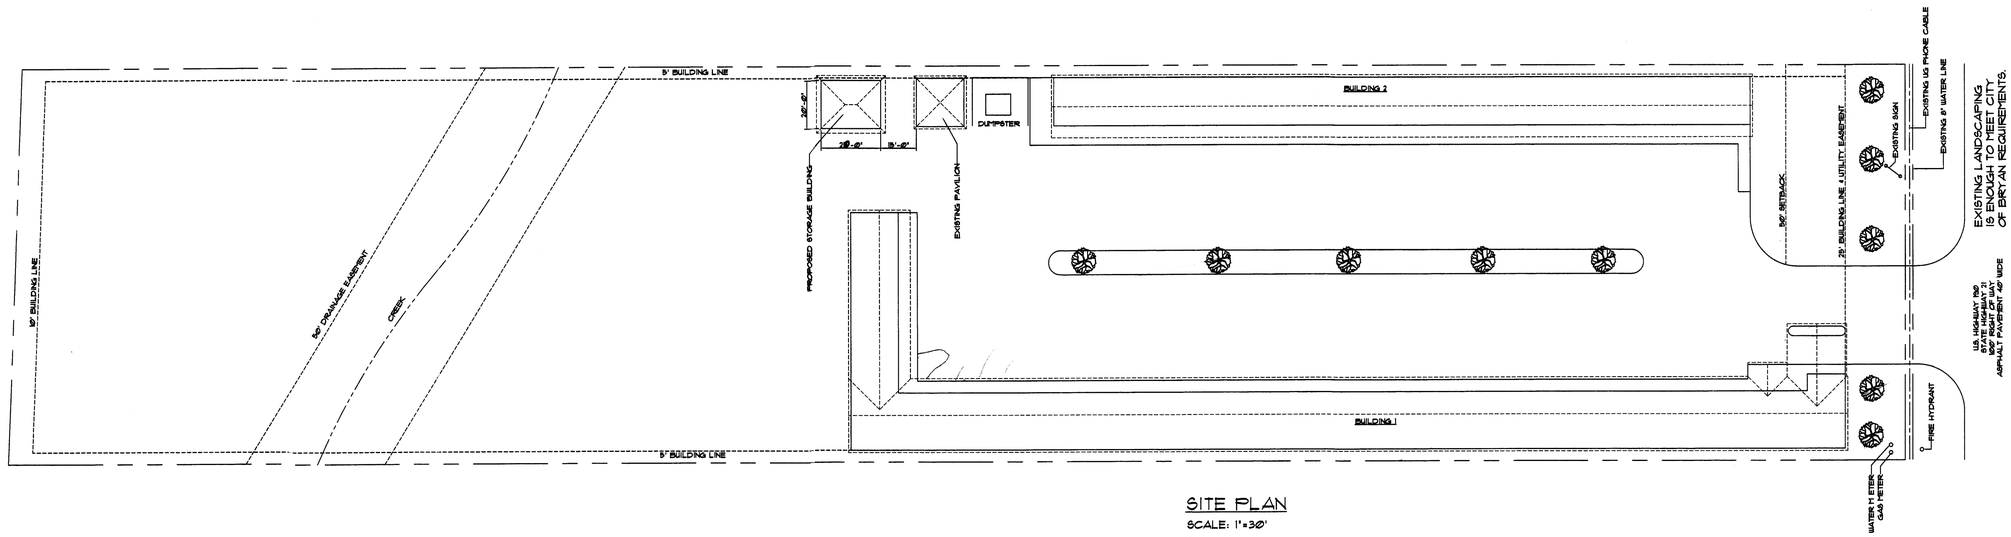

SITE PLAN
SCALE: 1"=30'

MAY 31 2013

RELAX INN
SITE PLAN
DRAWN BY: BARNAY GLAESMANN
6750 OLD INDEPENDENCE ROAD BRENHAM, TEXAS 77833 979-836-3965
DATE: 6 / 21 /2011 SHEET 1 OF 1

SP 13-26