DRAWING INDEX AND RELEASE STATUS

RELEASE DESCRIPTION	ISSUE FOR BID AND PERMIT
RELEASE DATE	05-24-13
GENERAL DRAWINGS	
CS-1.1 COVER SHEET	●
CS-1.2 INDEX SHEET	●
CIVIL DRAWINGS	
CE-1.0 HORIZONTAL LAYOUT OVERALL	●
CE-1.1 HORIZONTAL LAYOUT ENLARGED SHEET 1 OF 4	●
CE-1.2 HORIZONTAL LAYOUT ENLARGED SHEET 2 OF 4	●
CE-1.3 HORIZONTAL LAYOUT ENLARGED SHEET 3 OF 4	●
CE-1.4 HORIZONTAL LAYOUT ENLARGED SHEET 4 OF 4	●
CE-2.0 SITE GRADING LAYOUT OVERALL	●
CE-2.1 SITE GRADING LAYOUT ENLARGED SHEET 1 OF 4	●
CE-2.2 SITE GRADING LAYOUT ENLARGED SHEET 2 OF 4	●
CE-2.3 SITE GRADING LAYOUT ENLARGED SHEET 3 OF 4	●
CE-2.4 SITE GRADING LAYOUT ENLARGED SHEET 4 OF 4	●
CE-2.5 PIPE AND STRUCTURE SCHEDULE SHEET 1 OF 2	●
CE-2.6 PIPE AND STRUCTURE SCHEDULE SHEET 2 OF 2	●
CE-3.1 SITE CONSTRUCTION DETAILS AND GENERAL NOTES SHEET 1 OF 4	●
CE-3.2 SITE CONSTRUCTION DETAILS AND GENERAL NOTES SHEET 2 OF 4	●
CE-3.3 SITE CONSTRUCTION DETAILS AND GENERAL NOTES SHEET 3 OF 4	●
CE-3.4 SITE CONSTRUCTION DETAILS AND GENERAL NOTES SHEET 4 OF 4	●
CE-4.0 OVERALL EROSION CONTROL PLAN	●
CE-4.1 EROSION CONTROL ENLARGED PLAN 1 OF 4	●
CE-4.2 EROSION CONTROL ENLARGED PLAN 2 OF 4	●
CE-4.3 EROSION CONTROL ENLARGED PLAN 3 OF 4	●
CE-4.4 EROSION CONTROL ENLARGED PLAN 4 OF 4	●
CE-4.5 POST DEVELOPMENT ENLARGED PLAN 1 OF 4	●
CE-4.6 POST DEVELOPMENT ENLARGED PLAN 2 OF 4	●
CE-4.7 POST DEVELOPMENT ENLARGED PLAN 3 OF 4	●
CE-4.8 POST DEVELOPMENT ENLARGED PLAN 4 OF 4	●
CE-4.9 PRE DEVELOPMENT DRAINAGE AREAS	●
ARCHITECTURAL DRAWINGS	
A-0.1 HORIZONTAL LAYOUT OVERALL	
A-0.2 HORIZONTAL LAYOUT OVERALL	
A-0.3 HORIZONTAL LAYOUT OVERALL	
A-0.4 HORIZONTAL LAYOUT OVERALL	
A-1.1 FACILITY FLOOR PLAN	
A-1.2 FACILITY FLOOR PLAN – AREA "A"	
A-1.3 FACILITY FLOOR PLAN – AREA "B"	
A-1.4 ENLARGED LEVEL #2 IN-PLANT OFFICE FLOOR PLAN	
A-1.5 ENLARGED EMPLOYEE SERVICES FACILITY ENTRY / ROLL SHOP PLANS	
A-1.6 ENLARGED MAINT – EMPLOYEE SERVICES & LAB AREAS	
A-1.7 ENL WAREHOUSE / SHOP AREAS / MECHANICAL AND FILTER ROOMS	
A-1.8 EMPLOYEE SERVICES BUILDING FLOOR PLAN	
A-1.14 FACILITY 3-D PLAN	
A-3.1 FACILITY ELEVATIONS	
A-3.2 EMPLOYEE SERVICES BUILDING ELEVATIONS	
A-4.0 FACILITY CROSS-SECTIONS	
A-8.0 FACILITY PRELIMINARY FLOOR SLAB PLAN	

RELEASE DESCRIPTION	ISSUE FOR CONSTRUCTION
RELEASE DATE	00-00-00
MECHANICAL DRAWINGS	
M-1.1 SITE UTILITIES PLAN	●
M-3.1 FACILITY PLUMBING PLAN	
M-4.1 FACILITY HVAC PLAN	
M-4.4 ENLARGED LEVEL #2 IN-PLANT OFFICE PLUMBING PLAN	
M-4.5 ENL EMPLOYEE SERV FACILITY ENTRY/ROLL SHOP PLUM HVAC PLANS	
M-4.6 ENL EMPLOYEE MAINT,EMPLOYEE SERV LAB AREAS PLUM/HVAC PLAN	
M-4.7 ENL WAREHOUSE,SHOP,MECHANICAL & FILTER ROOMS PLUM/HVAC	
M-4.8 EMPLOYEE SERVICES BUILDING PLUMBING / HVAC PLAN	
M-5.1 FACILITY FIRE PROTECTION SPRINKLER REQUIREMENT PLAN	
M-6.1 FACILITY PROCESS PIPING SCHEMATIC	
M-6.2 COOLING WATER SCHEMATIC	
ELECTRICAL DRAWINGS	
E-2.1 FACILITY LIGHTING KEY PLAN	
E-2.1A FACILITY AREA "A" LIGHTING PLAN SHEET	
E-2.1B FACILITY AREA "B" LIGHTING PLAN SHEET	
E-2.1C FACILITY AREA "C" LIGHTING PLAN SHEET	
E-2.1D FACILITY AREA "D" LIGHTING PLAN SHEET	
E-2.4 ENLARGED LEVEL #2 IN-PLANT OFFICE LIGHTING PLAN	
E-2.5 ENLARGED EMPLOYEE FACILITY ENTRY/ROLL SHOP LIGHTING PLANS	
E-2.6 ENLARGED MAINT.-EMPLOYEE SERVICES & LAB AREAS LIGHTING PLAN	
E-2.7 ENL WAREHOUSE/SHOP AREAS/MECHANICAL/FILTER ROOM LIGHT PLAN	
E-2.8 EMPLOYEE SERVICES BUILDING LIGHTING PLAN	
E-2.9 LUMINAIRE SCHEDULE AND DETAILS	

RELEASE DESCRIPTION	ISSUE FOR CONSTRUCTION
RELEASE DATE	00-00-00

NOTICE: This document discloses subject matter considered confidential by HM Architects/Engineers, Inc. and on which HM Architects/Engineers, Inc. claims proprietary rights. Neither receipt nor possession thereof confers or transfers any rights in, or licenses the recipient to use, the subject matter disclosed in this document or any part thereof, or to disclose any information contained therein, or to use it for any purpose whatsoever without the written permission of HM Architects/Engineers, Inc.

NO	DATE	RELEASE DESCRIPTION	NO	DATE	RELEASE DESCRIPTION	NO	DATE	RELEASE DESCRIPTION	NO	DATE	RELEASE DESCRIPTION

PRELIMINARY - NOT FOR CONSTRUCTION

Warning: It is a violation of the law for any person, unless acting under the direction of a licensed architect/engineer, to alter an item in any way.

HM
Architects/Engineers, Inc.
50 Security Drive • Jackson, Tennessee 38305
Telephone:(731)664-6330 Fax:(731)664-6339

SCALE 1"=1"
DRAWN YIH | CHECKED TIH | APPRVD HIH

PROJECT
NEW FACILITY FOR
AXIS PIPE and TUBE
BRYAN, TEXAS

SHEET TITLE
INDEX SHEET

FILENAME JOBCSI-2
PROJECT NUMBER 12067
SHEET NUMBER **CS-1.2**
PLOT DATE

DRAWING INDEX AND RELEASE STATUS

RELEASE DESCRIPTION	ISSUE FOR BID AND PERMIT
RELEASE DATE	05-24-13
GENERAL DRAWINGS	
CS-1.1 COVER SHEET	●
CS-1.2 INDEX SHEET	●
CIVIL DRAWINGS	
CE-1.0 HORIZONTAL LAYOUT OVERALL	●
CE-1.1 HORIZONTAL LAYOUT ENLARGED SHEET 1 OF 4	●
CE-1.2 HORIZONTAL LAYOUT ENLARGED SHEET 2 OF 4	●
CE-1.3 HORIZONTAL LAYOUT ENLARGED SHEET 3 OF 4	●
CE-1.4 HORIZONTAL LAYOUT ENLARGED SHEET 4 OF 4	●
CE-2.0 SITE GRADING LAYOUT OVERALL	●
CE-2.1 SITE GRADING LAYOUT ENLARGED SHEET 1 OF 4	●
CE-2.2 SITE GRADING LAYOUT ENLARGED SHEET 2 OF 4	●
CE-2.3 SITE GRADING LAYOUT ENLARGED SHEET 3 OF 4	●
CE-2.4 SITE GRADING LAYOUT ENLARGED SHEET 4 OF 4	●
CE-2.5 PIPE AND STRUCTURE SCHEDULE SHEET 1 OF 2	●
CE-2.6 PIPE AND STRUCTURE SCHEDULE SHEET 2 OF 2	●
CE-3.1 SITE CONSTRUCTION DETAILS AND GENERAL NOTES SHEET 1 OF 4	●
CE-3.2 SITE CONSTRUCTION DETAILS AND GENERAL NOTES SHEET 2 OF 4	●
CE-3.3 SITE CONSTRUCTION DETAILS AND GENERAL NOTES SHEET 3 OF 4	●
CE-3.4 SITE CONSTRUCTION DETAILS AND GENERAL NOTES SHEET 4 OF 4	●
CE-4.0 OVERALL EROSION CONTROL PLAN	●
CE-4.1 EROSION CONTROL ENLARGED PLAN 1 OF 4	●
CE-4.2 EROSION CONTROL ENLARGED PLAN 2 OF 4	●
CE-4.3 EROSION CONTROL ENLARGED PLAN 3 OF 4	●
CE-4.4 EROSION CONTROL ENLARGED PLAN 4 OF 4	●
CE-4.5 POST DEVELOPMENT ENLARGED PLAN 1 OF 4	●
CE-4.6 POST DEVELOPMENT ENLARGED PLAN 2 OF 4	●
CE-4.7 POST DEVELOPMENT ENLARGED PLAN 3 OF 4	●
CE-4.8 POST DEVELOPMENT ENLARGED PLAN 4 OF 4	●
CE-4.9 PRE DEVELOPMENT DRAINAGE AREAS	●
ARCHITECTURAL DRAWINGS	
A-0.1 HORIZONTAL LAYOUT OVERALL	
A-0.2 HORIZONTAL LAYOUT OVERALL	
A-0.3 HORIZONTAL LAYOUT OVERALL	
A-0.4 HORIZONTAL LAYOUT OVERALL	
A-1.1 FACILITY FLOOR PLAN	
A-1.2 FACILITY FLOOR PLAN - AREA "A"	
A-1.3 FACILITY FLOOR PLAN - AREA "B"	
A-1.4 ENLARGED LEVEL #2 IN-PLANT OFFICE FLOOR PLAN	
A-1.5 ENLARGED EMPLOYEE SERVICES FACILITY ENTRY / ROLL SHOP PLANS	
A-1.6 ENLARGED MAINT - EMPLOYEE SERVICES & LAB AREAS	
A-1.7 ENL WAREHOUSE / SHOP AREAS / MECHANICAL AND FILTER ROOMS	
A-1.8 EMPLOYEE SERVICES BUILDING FLOOR PLAN	
A-1.14 FACILITY 3-D PLAN	
A-3.1 FACILITY ELEVATIONS	
A-3.2 EMPLOYEE SERVICES BUILDING ELEVATIONS	
A-4.0 FACILITY CROSS-SECTIONS	
A-8.0 FACILITY PRELIMINARY FLOOR SLAB PLAN	

RELEASE DESCRIPTION	ISSUE FOR CONSTRUCTION
RELEASE DATE	00-00-00
MECHANICAL DRAWINGS	
M-1.1 SITE UTILITIES PLAN	●
M-3.1 FACILITY PLUMBING PLAN	
M-4.1 FACILITY HVAC PLAN	
M-4.4 ENLARGED LEVEL #2 IN-PLANT OFFICE PLUMBING PLAN	
M-4.5 ENL EMPLOYEE SERV FACILITY ENTRY/ROLL SHOP PLUM HVAC PLANS	
M-4.6 ENL EMPLOYEE MAINT,EMPLOYEE SERV LAB AREAS PLUM/HVAC PLAN	
M-4.7 ENL WAREHOUSE,SHOP,MECHANICAL & FILTER ROOMS PLUM/HVAC	
M-4.8 EMPLOYEE SERVICES BUILDING PLUMBING / HVAC PLAN	
M-5.1 FACILITY FIRE PROTECTION SPRINKLER REQUIREMENT PLAN	
M-6.1 FACILITY PROCESS PIPING SCHEMATIC	
M-6.2 COOLING WATER SCHEMATIC	
ELECTRICAL DRAWINGS	
E-2.1 FACILITY LIGHTING KEY PLAN	
E-2.1A FACILITY AREA "A" LIGHTING PLAN SHEET	
E-2.1B FACILITY AREA "B" LIGHTING PLAN SHEET	
E-2.1C FACILITY AREA "C" LIGHTING PLAN SHEET	
E-2.1D FACILITY AREA "D" LIGHTING PLAN SHEET	
E-2.4 ENLARGED LEVEL #2 IN-PLANT OFFICE LIGHTING PLAN	
E-2.5 ENLARGED EMPLOYEE FACILITY ENTRY/ROLL SHOP LIGHTING PLANS	
E-2.6 ENLARGED MAINT.-EMPLOYEE SERVICES & LAB AREAS LIGHTING PLAN	
E-2.7 ENL WAREHOUSE/SHOP AREAS/MECHANICAL/FILTER ROOM LIGHT PLAN	
E-2.8 EMPLOYEE SERVICES BUILDING LIGHTING PLAN	
E-2.9 LUMINAIRE SCHEDULE AND DETAILS	

RELEASE DESCRIPTION	ISSUE FOR CONSTRUCTION
RELEASE DATE	00-00-00

NOTICE: This document discloses subject matter considered confidential by H+M Architects/Engineers, Inc. and on which H+M Architects/Engineers, Inc. has property rights. Neither receipt nor possession thereof confers or transfers any rights to reproduce the document or any part thereof, nor to disclose or distribute it to others, or to use it for any other purpose without the written permission of H+M Architects/Engineers, Inc.

NO	DATE	RELEASE DESCRIPTION

PRELIMINARY - NOT FOR CONSTRUCTION

Warning: It is a violation of the law for any person, unless acting under the direction of a licensed architect/engineer, to alter an item in any way.

H+M
Architects/Engineers, Inc.
50 Security Drive • Jackson, Tennessee 38305
Telephone:(731)664-6330 Fax:(731)664-6339

SCALE 1"=1"

DRAWN	CHECKED	APPRVD
YIH	TIH	HIH

PROJECT
NEW FACILITY FOR
AXIS PIPE and TUBE
BRYAN, TEXAS

SHEET TITLE
INDEX SHEET

FILENAME JOBCSI-2
PROJECT NUMBER 12067
SHEET NUMBER **CS-1.2**
PLOT DATE

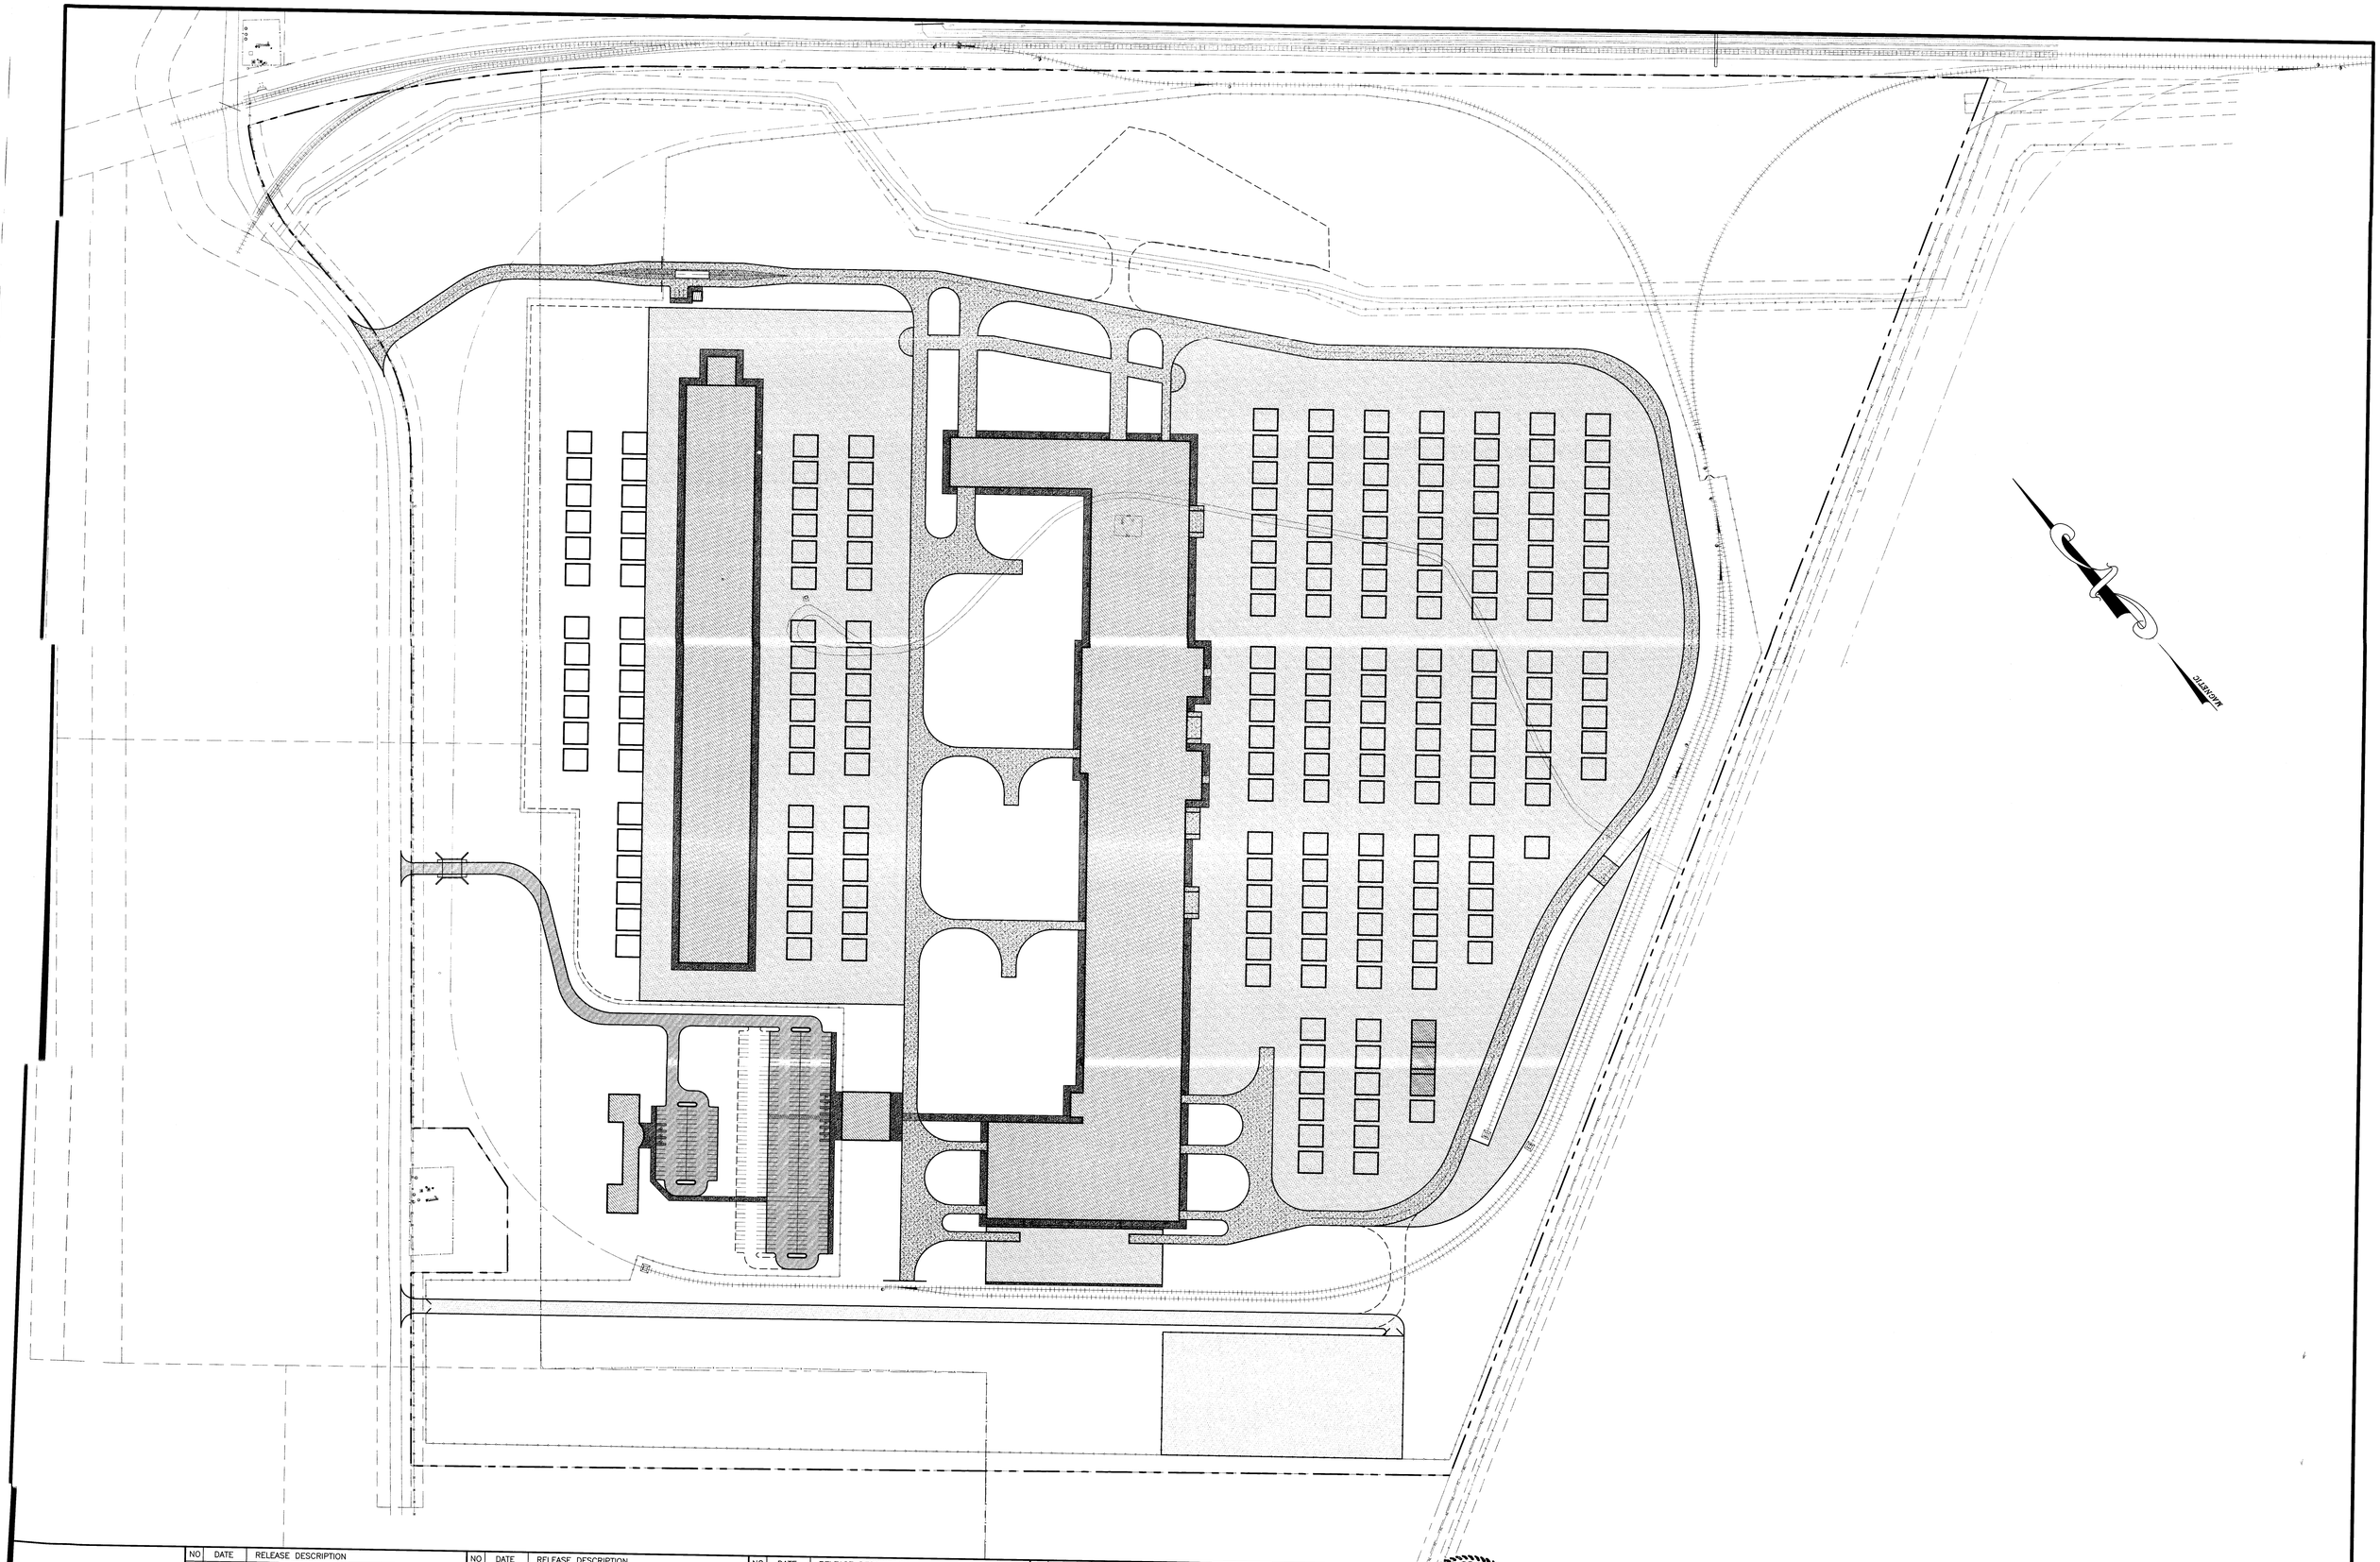

NOTICE: This document discloses subject matter considered confidential by H+M Architects/Engineers, Inc. and on which H+M Architects/Engineers, Inc. has property rights. Receipt or possession is to reproduce the same, in whole or in part, thereof, or to disclose any information therein, to others, or to use it for any other purpose without the written permission of H+M Architects/Engineers, Inc.

NO	DATE	RELEASE DESCRIPTION
A	05/10/13	ISSUE FOR BUDGET
B	05/24/13	ISSUE FOR BID AND PERMIT

STATE OF TENNESSEE
ROBERT M. BURNS
82534
REGISTERED PROFESSIONAL ENGINEER

Warning: It is a violation of the law for any person, unless acting under the direction of a licensed architect/engineer, to alter an item in this drawing.

H+M
Architects/Engineers, Inc.
50 Security Drive • Jackson, Tennessee 38305
Telephone:(731)664-6330 Fax:(731)664-6339

SCALE			PROJECT
1"=120'			NEW FACILITY FOR AXIS PIPE AND TUBE BRYAN, TEXAS
DRAWN	CHECKED	APPRVD	
JLF	BCA	RVE	

SHEET TITLE: HORIZONTAL LAYOUT OVERALL

FILENAME	12067CE1-0
PROJECT NUMBER	12067
SHEET NUMBER	CE-1.0
PLOT DATE	5/24/2013 2:13 PM

MATCHLINE SHEET CE-1.2

MATCHLINE SHEET CE-1.3

TRACT 1
159.047 Acres
6,928,062 Sq. Feet

TRACT 2
23.684 Acres
1,031,693 Sq. Feet

S48°24'53"E 2763.10'

UNION PACIFIC RAILROAD
FORMERLY SOUTHERN PACIFIC

FENCE

FUTURE RAIL

FUTURE PIPE STORAGE STACKS @ 780 TONS/STACK 8 TOTAL STACKS FOR 6,240 TONS

PIPE STORAGE STACKS @ 780 TONS/STACK 143 TOTAL STACKS FOR 111,540 TONS

PIPE STORAGE STACKS @ 780 TONS/STACK 36 TOTAL STACKS FOR 28,080 TONS

FUTURE PIPE STORAGE STACKS @ 780 TONS/STACK 36 TOTAL STACKS FOR 23,400 TONS

MAINTENANCE BUILDING

FUTURE WAREHOUSE

PROPOSED MILL BUILDING

FUTURE SMALL MILL BUILDING

GUARD HOUSE AND TRUCK SCALE WITH 4 EMPLOYEE PARKING SPACES AND GATED ENTRANCE

DOUBLE SLIDING GATE

PIPE CARRIER ACCESS ROAD EXTRA HEAVY DUTY CONCRETE SEE DETAILS 1-5, CE-3.1

HEAVY DUTY CONCRETE SEE DETAILS 1-5 SHEET CE-3.1

PIPE CARRIER MANEUVERING AREA - GRAVEL PAVING SEE DETAIL 1, CE-3.1

6' CHAIN LINK FENCE W/ 3 STRANDS OF BARBED WIRE SEE DETAILS 21-25 SHEET CE-3.2

PIPE ENTRANCE PAD CONCRETE

PIPE EXIT CONCRETE PAD

DRIVE THRU DOOR

DRIVE IN DOOR

TRUCK TURN AROUND

GRAVEL ROAD

ASPHALT ROAD

ASPHALT LOCATION OF SOUTH BOUND LANE

ASPHALT LOCATION OF NORTH BOUND LANE

CITY OF BRYAN 60' WIDE EASEMENT VOL. 4844, PG. 91 (D.R.B.C.T.)

CITY OF BRYAN WATER LINE EASEMENT

CITY OF BRYAN PIPELINE EASEMENT

WATER MANHOLE N RIM ELEV. 365.05

WATER STUBOUT

TELEPHONE PEDESTAL

CITY OF BRYAN
Vol. 307, Pg. 204 O.R.B.C.T.
29.726 ACRES

CL=2259.05'
T=1177.17'
CB=S 46°03'32" W
R=4203.14'
L=2329.14'

L=608.79'
R=2814.93'
Δ=12°23'28"
CB=N59°29'52"W
CL=607.59'

L=3367.87'
R=4203.14'
Δ=45°53'55"
CB=S 20°38'55"W
CL=3279.65'

S00°09'31"W 182.74'

S41°08'17"W 1397.45'

N41°08'17"E

S41°08'17"W

GRAPHIC SCALE
60 0 30 60 120 240
(IN FEET)
1 inch = 60 ft.

NO	DATE	RELEASE DESCRIPTION

RAILROAD ~ 100' R.O.W.
(UNION PACIFIC RAILROAD)

S48°24'53"E 2763.10'

MATCHLINE
SHEET CE-1.1

1642.52

6' CHAIN LINK FENCE W/ 3 STRANDS OF BARBED WIRE SEE DETAILS 21-25 SHEET CE-3.2

606.62

CITY OF BRYAN
40' WIDE GUY EASEMENT
Vol. 536, Pg. 833 D.R.B.C.T.

AT TERMINAL MARKER

GRAVEL ROAD

CITY OF BRYAN
100' WIDE EASEMENT
Vol. 1555, Pg. 21 D.R.B.C.T.

AT'S & T LOCATION OF 48" R.O.W. LINE

PROPOSED OPTION TRACT
98.6777 ACRES
4,296,400 S.F.

TRACT 1
159.047 Acres
6,928,062 Sq. Feet

DIEBEL FAMILY PARTNERS, LTD.
70.51 ACRE TRACT
EXHIBIT "B", TRACT 1
2601/38

S62°10'03"W 311.0.67'

AT TELEPHONE LINE 179.00

PIPELINE MARKER

ABANDONED WELL

50' PIPELINE EASEMENT 1.74 AC.

DIEBEL FAMILY PARTNERS
70.51 ACRE TRACT
EXHIBIT "B", TRACT 2
2601/38

EVIDENCE OF GAS PIPELINE

MATCHLINE

GRAPHIC SCALE

60 0 30 60 120 240

(IN FEET)
1 inch = 60 ft.

30+08.95 P.T.
30+47.48 P.C.
31+00
32+00
33+00
TRUCK ACCESS ROAD
HEAVY DUTY CONCRETE
34+00
35+00
35+64.09 P.C.
36+00
30.00
00+47.00
38+20.69 P.T.
R200.00
R200.00
34.42
DOUBLE SWING GATE
20.00
381.00
40+00
HEAVY DUTY CONCRETE SEE DETAIL 1 SHEET CE-3.1
40+15.00 P.C.
41+32.28 P.T.
42+00
R560.00
43+00
R560.00
44+00
44+25.27 P.C.
45+00
R200.00
46+13.10 P.T.
133.63
66.00
429.30
102.25
112.25
66.00
1620.25
112.25
PIPE CARRIER MANEUVERING AREA - GRAVEL PAVING SEE DETAIL 1, CE-3.1
PIPE CARRIER MANEUVERING AREA - GRAVEL PAVING SEE DETAIL 1, CE-3.1

MATCHLINE SHEET CE-1.4

NOTICE: This document discloses subject matter considered confidential by H+M Architects/Engineers, Inc. and on which H+M Architects/Engineers, Inc. has property rights. Neither receipt nor possession to reproduce the document or any part thereof, or to disclose any information therein to others, or to use it for any other purpose without the written permission of H+M Architects/Engineers, Inc.

NO	DATE	RELEASE DESCRIPTION

NO	DATE	RELEASE DESCRIPTION

NO	DATE	RELEASE DESCRIPTION

NO	DATE	RELEASE DESCRIPTION
A	05/24/13	ISSUE FOR BID AND PERMIT

STATE OF TEXAS
ROBERT M. BURNS, JR.
82534
REGISTERED
PROFESSIONAL ENGINEER

Warning: It is a violation of the law for any person, unless acting under the direction of a licensed architect/engineer, to alter an item in this work.

H+M
Architects/Engineers, Inc.
50 Security Drive • Jackson, Tennessee 38305
Telephone:(731)664-6330 Fax:(731)664-6339

SCALE			PROJECT
1"=60'			NEW FACILITY FOR
DRAWN	CHECKED	APPRVD	AXIS PIPE AND TUBE
BKB	BCA	RMB	BRYAN, TEXAS

SHEET TITLE
HORIZONTAL LAYOUT
ENLARGED PLAN 2 OF 4

FILENAME 12067CE1-2
PROJECT NUMBER 12067
SHEET NUMBER CE-1.2
PLOT DATE 5/24/2013 2:15 PM

MATCHLINE SHEET CE-1.1

MATCHLINE SHEET CE-1.4

6,928,062 Sq Feet

TRACT 2
23.684 Acres
1,031,693 Sq. Feet

CITY OF BRYAN
Vol. 307, Pg. 200 O.R.B.C.T.
29.726 ACRES

CITY OF BRYAN
Vol. 307, Pg. 200 O.R.B.C.T.
29.726 ACRES

CITY OF BRYAN
Vol. 296, Pg. 216 O.R.B.C.T.
100.805 ACRES

FUTURE RAIL OVERPASS
EMPLOYEE ENTRANCE UNDER RAIL

APPROX. LOCATION OF 100 YEAR FLOOD PLAIN LINE

LOOP ELMSLAH ROAD

ASPHALT ROAD

CHAIN LINK FENCE ENCLOSED PARKING AREA

6' CHAIN LINK FENCE W/ 3 STRANDS OF BARBED WIRE SEE DETAILS 21-25 SHEET CE-3.2

PIPE CARRIER MANEUVERING AREA - GRAVEL PAVING SEE DETAIL 1, CE-3.1

HYDRO TEST THREADING LINE

FINAL INSPECTION

CURB AND GUTTER SEE DETAIL 12, CE-3.2

HANDICAP PARKING AND SIGNAGE SEE DETAIL 6,7,31&34 CE-3.3

LANDSCAPE ISLANDS SEE DETAIL 29 & 37 SHEET CE-3.3

INTEGRAL CURB AND SIDEWALK SEE DETAIL 8 SHEET CE-3.1

LIGHT DUTY ASPHALT SEE DETAIL 1 SHEET CE-3.1

EMPLOYEE AND VISITOR PARKING 88 SPACES

EMPLOYEE SERVICES BUILDING

CONCRETE SIDEWALK SEE DETAIL 11, CE-3.1

FUTURE PARKING 100 SPACES

EMPLOYEE PARKING 300 SPACES

LANDSCAPE ISLANDS SEE DETAIL 26 & 39 SHEET CE-3.3

HEAVY DUTY CONCRETE SEE DETAILS 1-5 SHEET CE-3.1

PROPOSED MILL BUILDING

TRUCK TURN AROUND

DRIVE IN DOOR

CONCRETE WALK

EMPLOYEE ENTRANCE

DRIVE THRU DOOR

PIPE EXIT CONCRETE PAD

CONCRETE CURB SEE DETAIL 29, CE-3.3

RETAINING WALL SEE STRUCTURAL DRAWINGS

GANTRY CRANE RAIL

TRUCK ACCESS FOR COIL UNLOADING

COIL STORAGE SEE DETAIL 1 CE-3.1

2-COIL UNLOADING TRACKS

SUBSTATION ACCESS

ELECTRICAL SUBSTATION 500'X255'

ELECTRIC 500'X25

TELEPHONE PEDESTAL

WATER STANDPIPE

S41°08'17"W 1,967.45'

S41°08'17"W 177.57'

S48°51'43"E 118.12'

N07°21'29"E 147.29'

S48°51'43"E 200.00'

S41°08'17"W 401.76'

N41°08'17"E 2696.93'

S41°08'17"W 2696.93'

N48°23'43"W 924.93'
S48°23'43"E 924.93'

N48°23'43"W 924.93'
S48°23'43"E 924.93'

S41°48'08"W 204.12'
N41°48'08"E 204.12'

N48°23'43"W 1191.57'

N48°23'43"W 1191.57'

N48°23'43"W 963.48'

GRAPHIC SCALE
60 0 30 60 120 240
(IN FEET)
1 inch = 60 ft.

NOTICE: This document discloses subject matter considered confidential by H+M Architects/Engineers, Inc. and on which H+M Architects/Engineers, Inc. has property rights. Neither receipt nor possession to reproduce the document or any part thereof, or to use the idea or information therein to others, or to use it for any other purpose without the written permission of H+M Architects/Engineers, Inc.

NO	DATE	RELEASE DESCRIPTION
A	05/24/13	ISSUE FOR BID AND PERMIT

STATE OF TENNESSEE
ROBERT M. BURNS
82534
REGISTERED ENGINEER

Warning: It is a violation of the law for any person, unless acting under the direction of a licensed architect/engineer, to alter this drawing in any way.

H+M
Architects/Engineers, Inc.
50 Security Drive • Jackson, Tennessee 38305
Telephone:(731)664-6330 Fax:(731)664-6339

SCALE			PROJECT
1"=60'			NEW FACILITY FOR
DRAWN	CHECKED	APPRVD	AXIS PIPE AND TUBE
BKB	BCA	RMB	BRYAN, TEXAS

SHEET TITLE
HORIZONTAL LAYOUT
ENLARGED PLAN 3 OF 4

FILENAME 1206TCE1-3
PROJECT NUMBER 12067
SHEET NUMBER CE-1.3
PLOT DATE 5/24/2013 2:17 PM

MATCHLINE SHEET CE-1.2

PROPOSED OPTION TRACT

98.6777 ACRES
4,298,400 S.F.

MATCHLINE SHEET CE-1.3

PIPE CARRIER MANEUVERING AREA - GRAVEL PAVING SEE DETAIL 1, CE-3.1

FUTURE COATER BUILDING

HEAVY DUTY CONCRETE SEE DETAILS 1 & 2 SHEET CE-3.1

PIPE LOADING TRACK

PIPE LOADING AREA

2 COIL CAR STORAGE TRACKS

CITY OF BRYAN 40' WIDE EASEMENT VOL. 336, PG. 823 O.R.B.C.T.

PIPELINE MARKER

EMERSON CORPORATION 50' WIDE EASEMENT VOL. 334, PG. 618 O.R.B.C.T.

PC: 54+66.33
R576.95

PT: 54+07.96

PC: 58+09.30

EP: 58+09.30

PT: 56+91.58

PROPOSED OPTION TRACT

98.6777 ACRES
4,298,400 S.F.

NORTH

GRAPHIC SCALE

60 0 30 60 120 240

(IN FEET)
1 inch = 60 ft.

R30.00

53.00

30.00

15

DOUBLE SWING GATE

6' CHAIN LINK FENCE W/ 3 STRANDS OF BARBED WIRE SEE DETAILS 21-25 SHEET CE-3.2

SUBSTATION

ELECTRICAL SUBSTATION
500'X255'

DIEBEL FAMILY PARTNERS, LTD.
1.25± AC. TRACT
EXHIBIT B - TRACT 2
2001/98

S62° 10'53"W 3110.87

PIPELINE MARKER

469.4

100.51

610.87

66.00

9.00

66.00

628.63

100.00

18.00

86.50

18.00

253.63

118.75

18.00

98.00

255.00

32.22

NOTICE: This document discloses subject matter considered confidential by H+M Architects/Engineers, Inc. and on which H+M Architects/Engineers, Inc. has property rights. Neither receipt nor possession to reproduce the document, or any part, thereof, or to disclose any information therein to others, or to use it for any other purpose without the written permission of H+M Architects/Engineers, Inc.

NO	DATE	RELEASE DESCRIPTION
A	05/24/13	ISSUE FOR BID AND PERMIT

STATE OF TENNESSEE
ROBERT M. BURNS
82534
REGISTERED PROFESSIONAL ENGINEER

Warning: It is a violation of the law for any person, unless acting under the direction of a licensed architect/engineer, to alter an item in any way.

Architects/Engineers, Inc.
50 Security Drive • Jackson, Tennessee 38305
Telephone:(731)664-6330 Fax:(731)664-6339

SCALE 1"=60'

DRAWN	CHECKED	APPRVD
BKB	BCA	RMB

PROJECT
NEW FACILITY FOR
AXIS PIPE AND TUBE
BRYAN, TEXAS

SHEET TITLE
HORIZONTAL LAYOUT ENLARGED PLAN 4 OF 4

FILENAME 12067CE1-4
PROJECT NUMBER 12067
SHEET NUMBER **CE-1.4**
PLOT DATE 5/24/2013 2:18 PM