WU ATM / BUILDING

CHASE

TEJAS CENTER
OFF PREMISE CHASE ATM PROJECT
VILLA MARIA & TEXAS AVE
BRYAN, TX 77802

PROJECT SUMMARY:
CHASE BANK TO WALK UP ATM IN RETAIL SPACE / PARKING LOT.

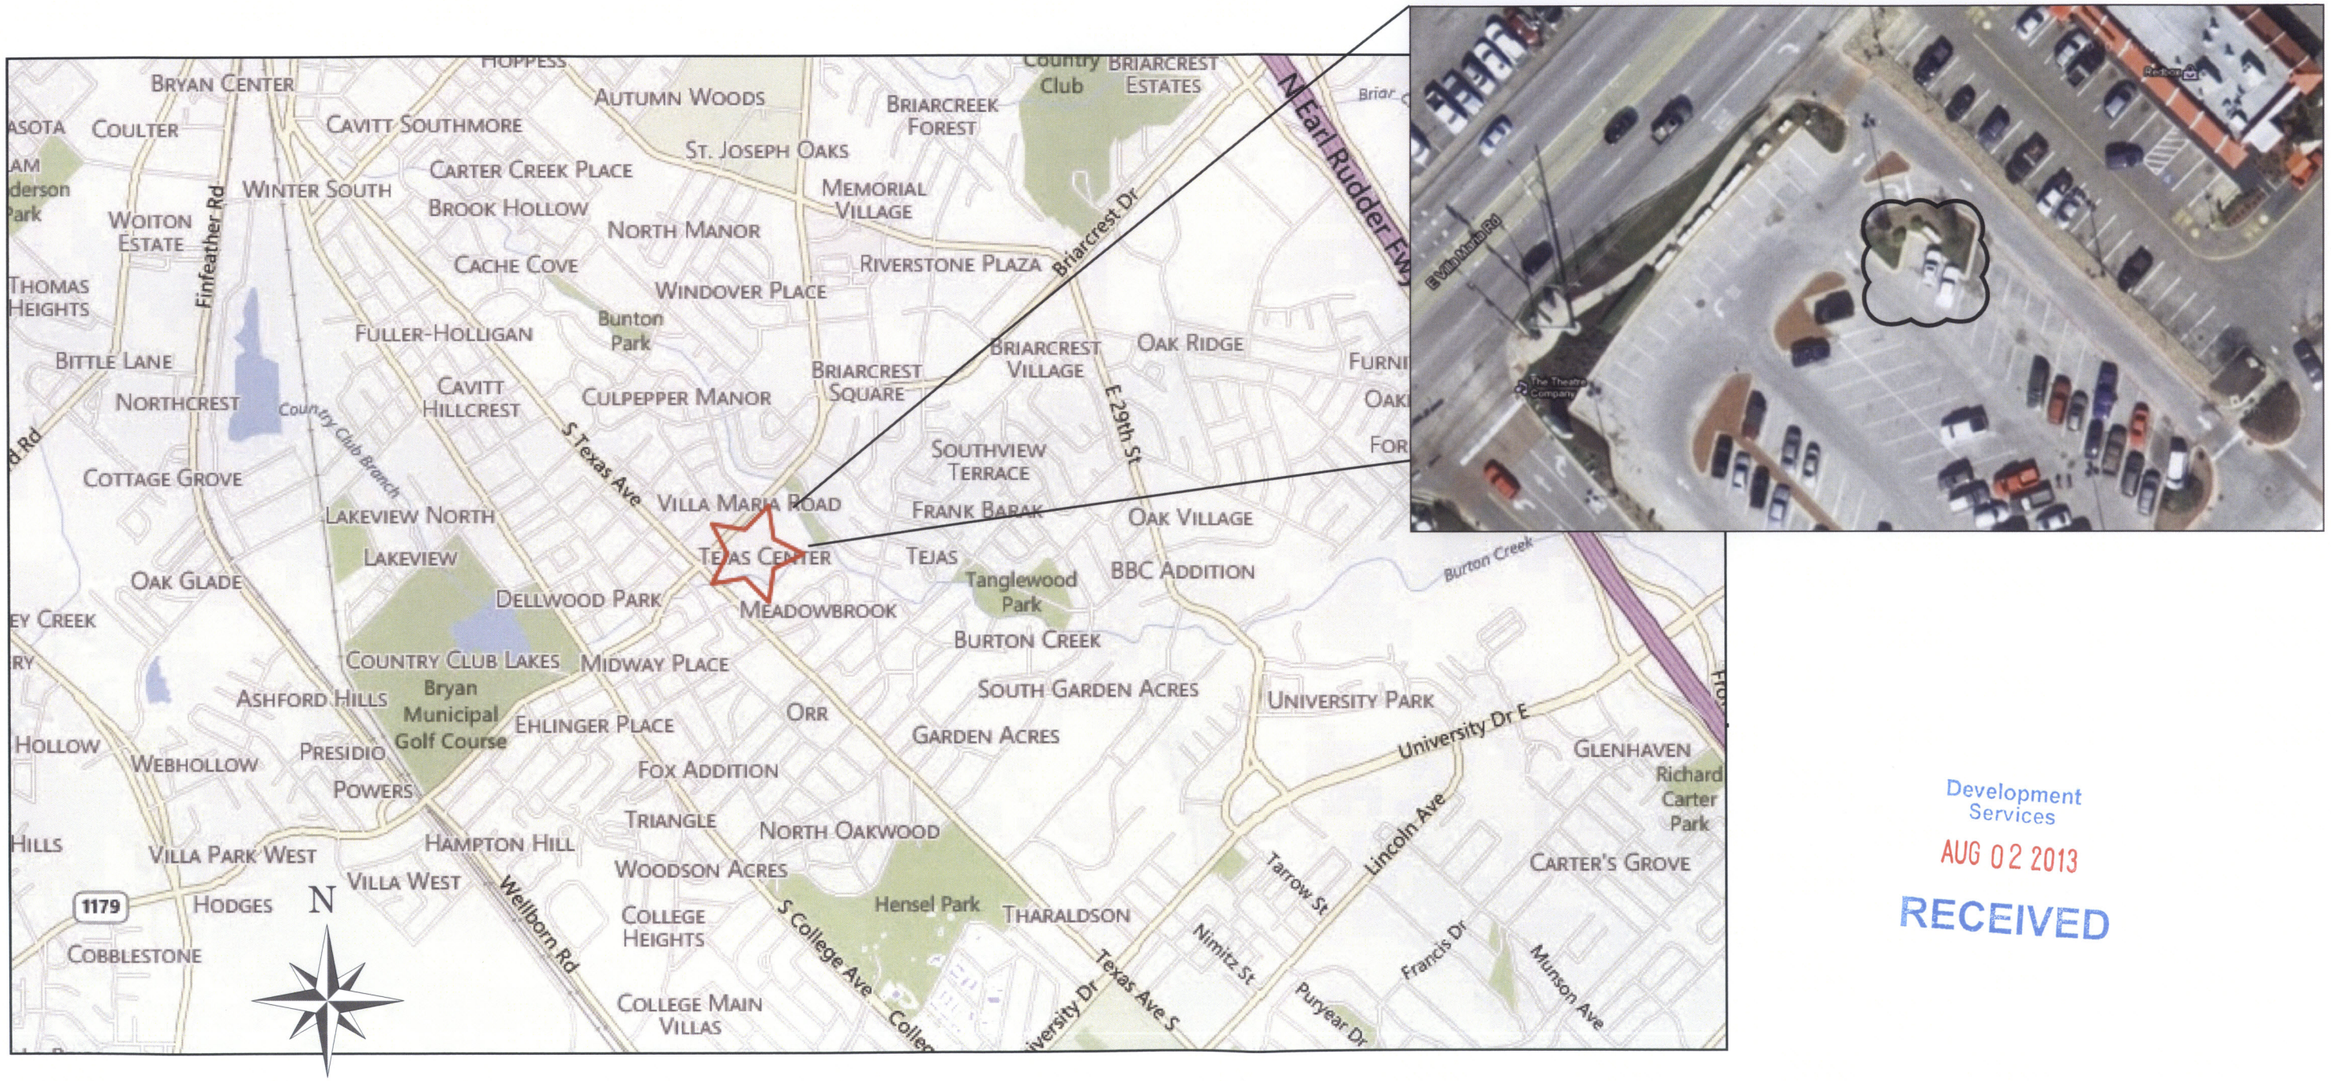

Development Services
AUG 02 2013
RECEIVED

A :: MAP OVERVIEW
01 NO SCALE

TKO INSTALLATIONS, INC.
Specialty Contractor
CONTACT INFORMATION: 714 . 353. 5303

REVISIONS

CLIENT
CHASE BANK
VILLA MARIA & TEXAS DR
BRYAN, TX 77802

DRAWN BY
JS
ISSUE
3.18.13

PROJECT NO.
TX XXXX
PROJECT NAME
TEJAS CENTER

PROJECT SUMMARY
PREP SITE FOR THE ADD OF A NEW ATM WALK UP BUILDING.

A
01

WU ATM / BUILDING

CHASE

TEJAS CENTER
OFF PREMISE CHASE ATM PROJECT
VILLA MARIA & TEXAS AVE
BRYAN, TX 77802

PROJECT SUMMARY:
CHASE BANK TO ADD ADDITIONAL WALK UP ATM WITH KIOSK.

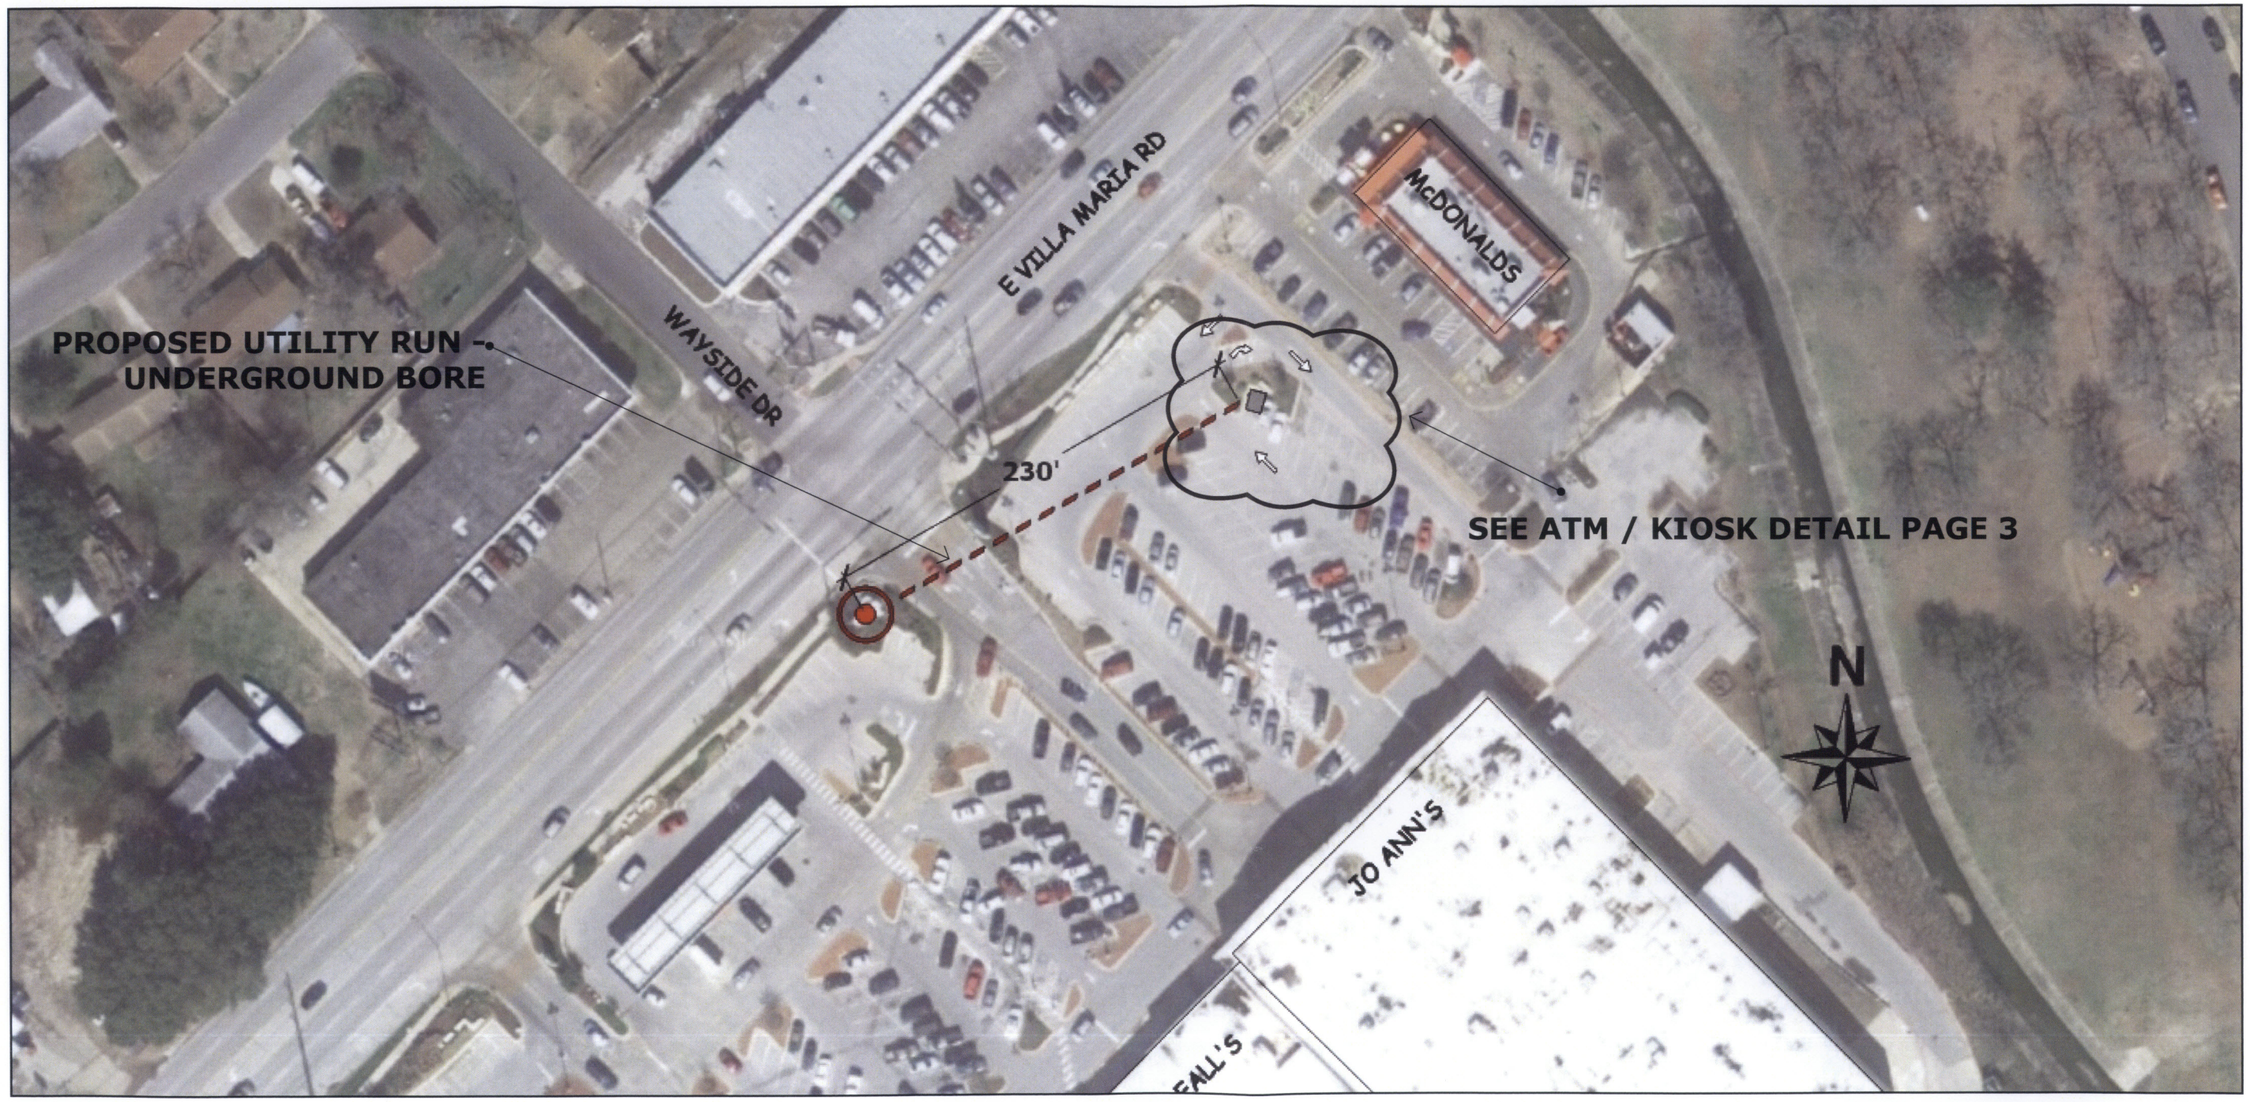

A 02 :: WU ATM CONCEPT / SITE PLAN
NO SCALE

TKO INSTALLATIONS, INC.
Specialty Construction
CONTACT INFORMATION: 714 . 353. 5303

REVISIONS

CLIENT
CHASE BANK
VILLA MARIA & TEXAS DR
BRYAN, TX 77802

DRAWN BY
JS
ISSUE
3.18.13

PROJECT NO.
TX XXXX
PROJECT NAME
TEJAS CENTER

PROJECT SUMMARY
PREP SITE FOR THE ADD OF A NEW ATM WALK UP BUILDING.

A
02

WU ATM / BUILDING

CHASE

TEJAS CENTER
OFF PREMISE CHASE ATM PROJECT
VILLA MARIA & TEXAS AVE
BRYAN, TX 77802

PAGE NOTE: CHASE BANK - WALK UP ATM TO UTILIZE 3 PARKING SPACES PER THE PROPOSED LAYOUT. NEW ADA PARKING SPOT PROPOSED.

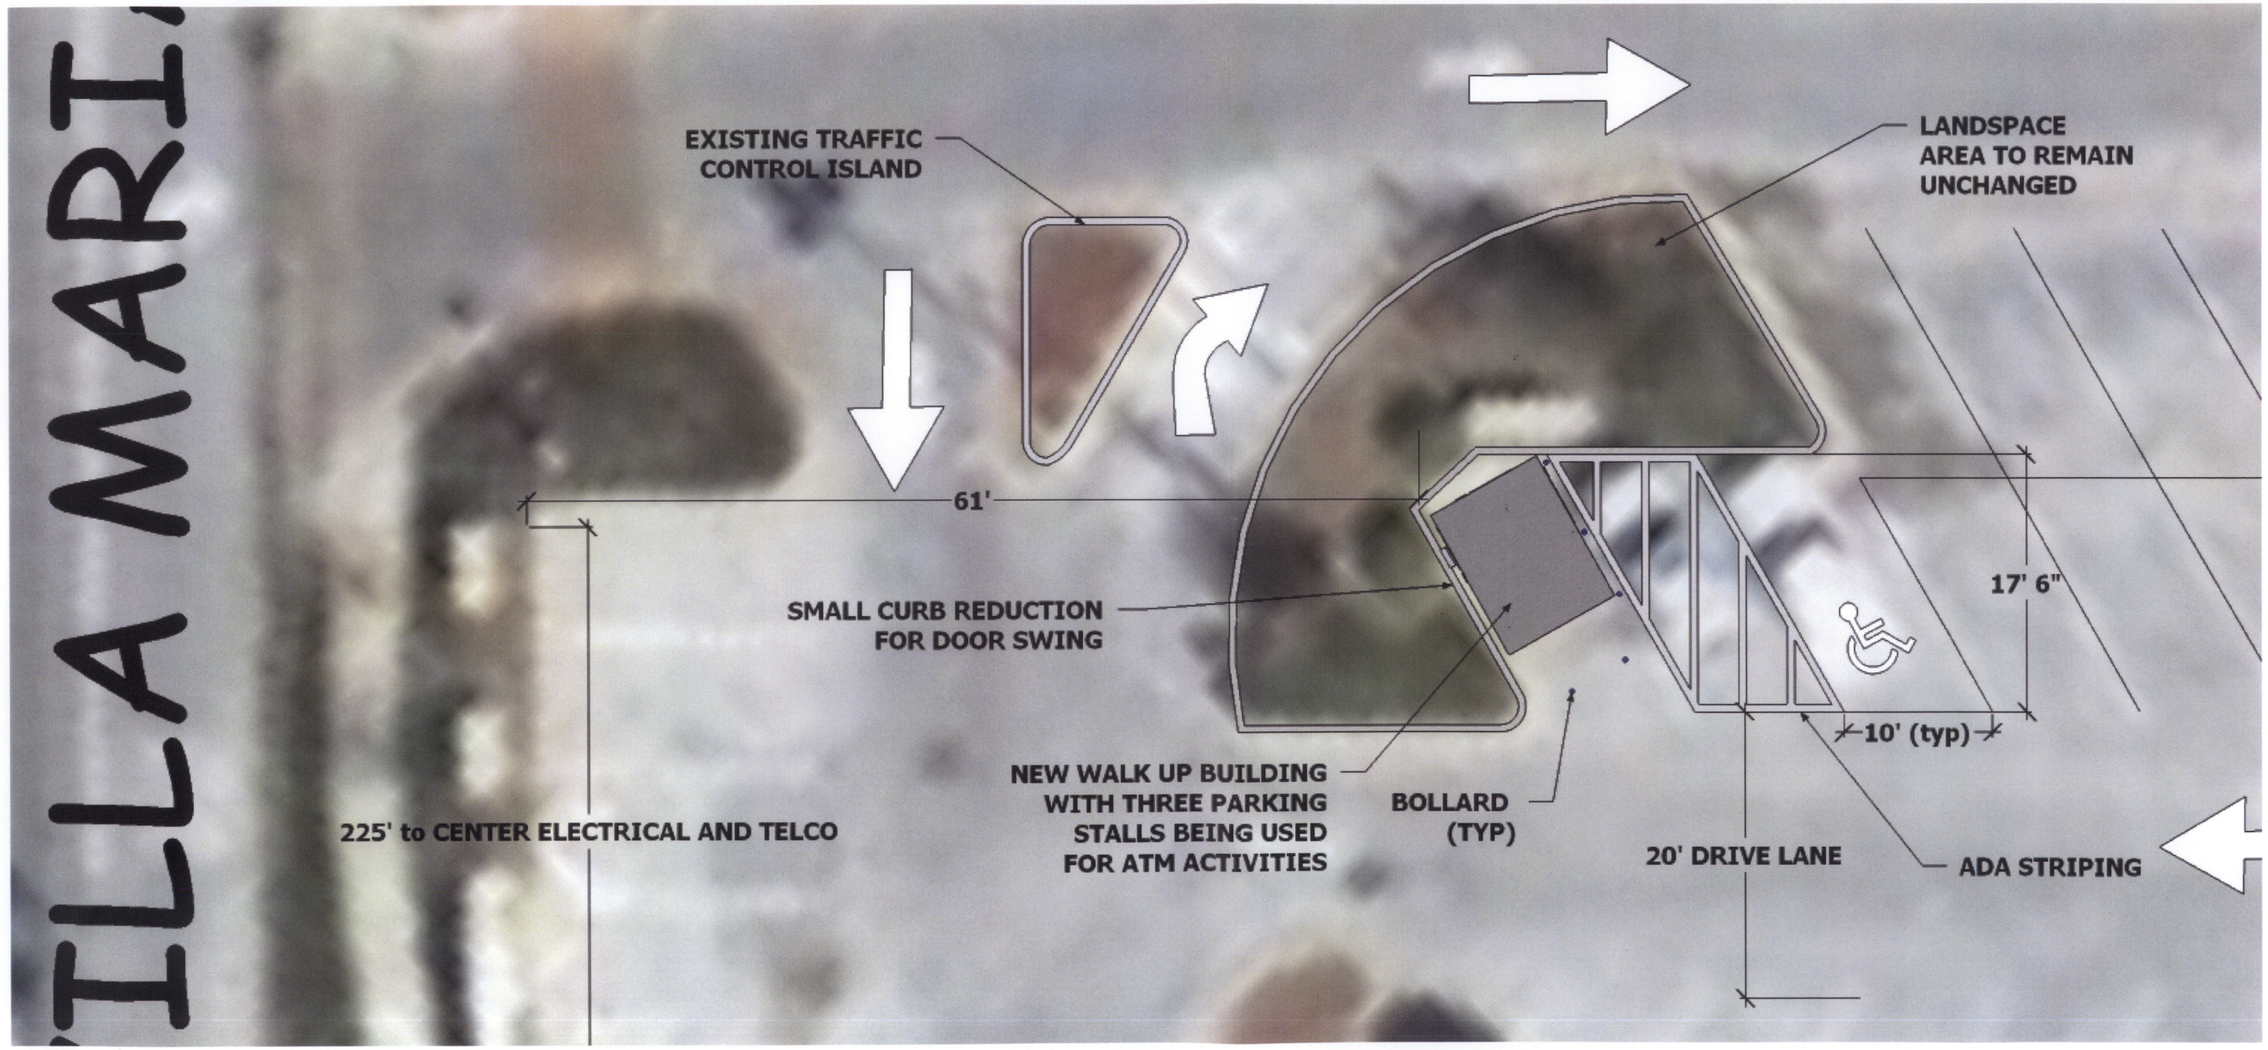

A :: WU ATM CONCEPT / LAYOUT - DETAIL
03 NO SCALE

TKO INSTALLATIONS, INC.
Specialty Contractor
CONTACT INFORMATION: 714 . 353. 5303

REVISIONS

CLIENT
CHASE BANK
VILLA MARIA & TEXAS DR
BRYAN, TX 77802

DRAWN BY
JS
ISSUE
3.18.13

PROJECT NO.
TX XXXX
PROJECT NAME
TEJAS CENTER

PROJECT SUMMARY
PREP SITE FOR THE ADD OF A NEW ATM WALK UP BUILDING.

A
03

WU ATM / BUILDING

CHASE

TEJAS CENTER
OFF PREMISE CHASE ATM PROJECT
VILLA MARIA & TEXAS AVE
BRYAN, TX 77802

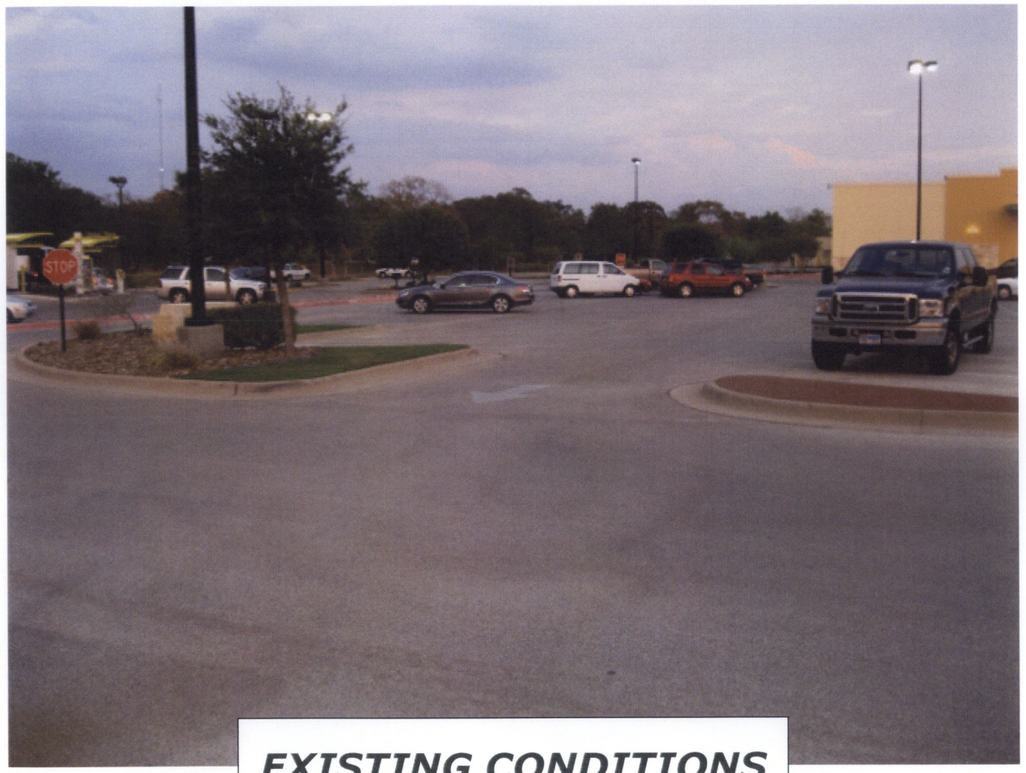

EXISTING CONDITIONS

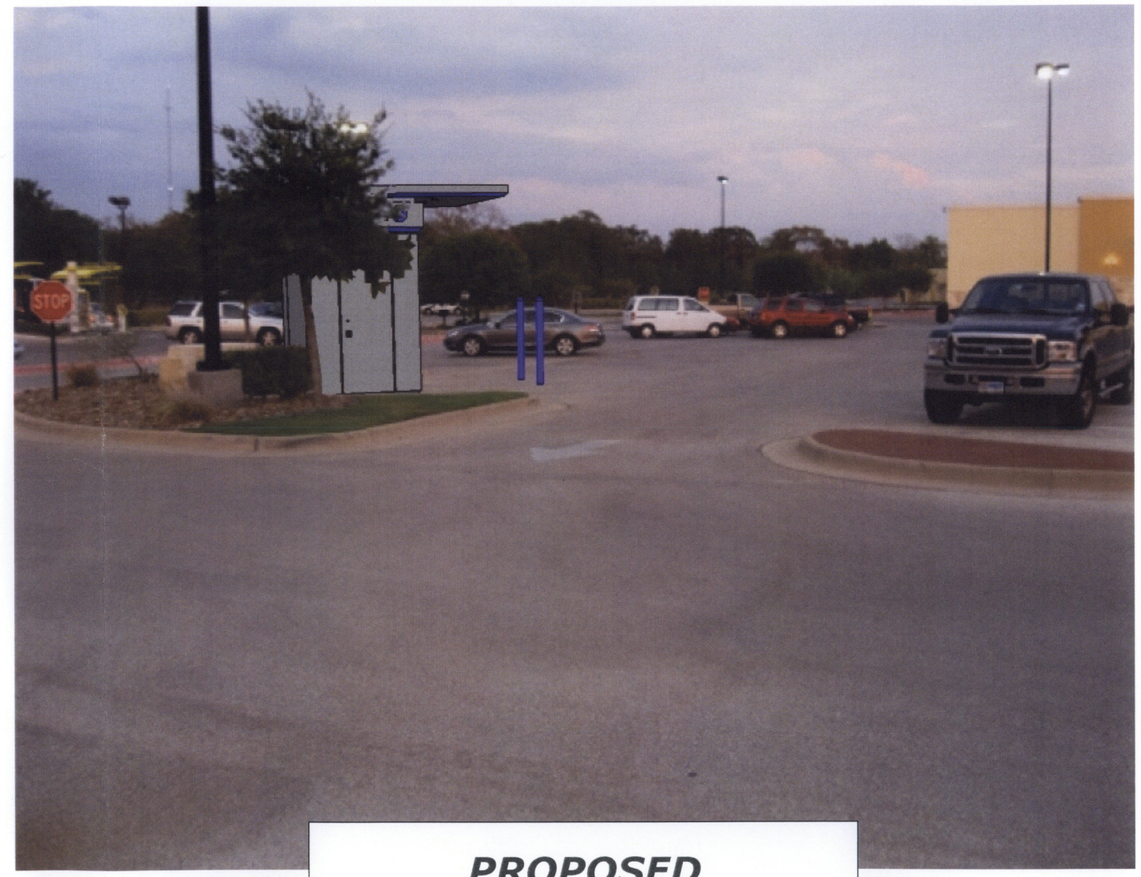

PROPOSED

A 04 :: WU ATM PHOTO ELEVATION
NO SCALE

TKO INSTALLATIONS, INC.
Specialty Construction
CONTACT INFORMATION: 714 . 353. 5303

REVISIONS

CLIENT
CHASE BANK
VILLA MARIA & TEXAS DR
BRYAN, TX 77802

DRAWN BY
JS
ISSUE
3.18.13

PROJECT NO.
TX XXXX
PROJECT NAME
TEJAS CENTER

PROJECT SUMMARY
PREP SITE FOR THE ADD OF A NEW ATM WALK UP BUILDING.

A
04

WU ATM / BUILDING

CHASE

TEJAS CENTER
OFF PREMISE CHASE ATM PROJECT
VILLA MARIA & TEXAS AVE
BRYAN, TX 77802

Approach View

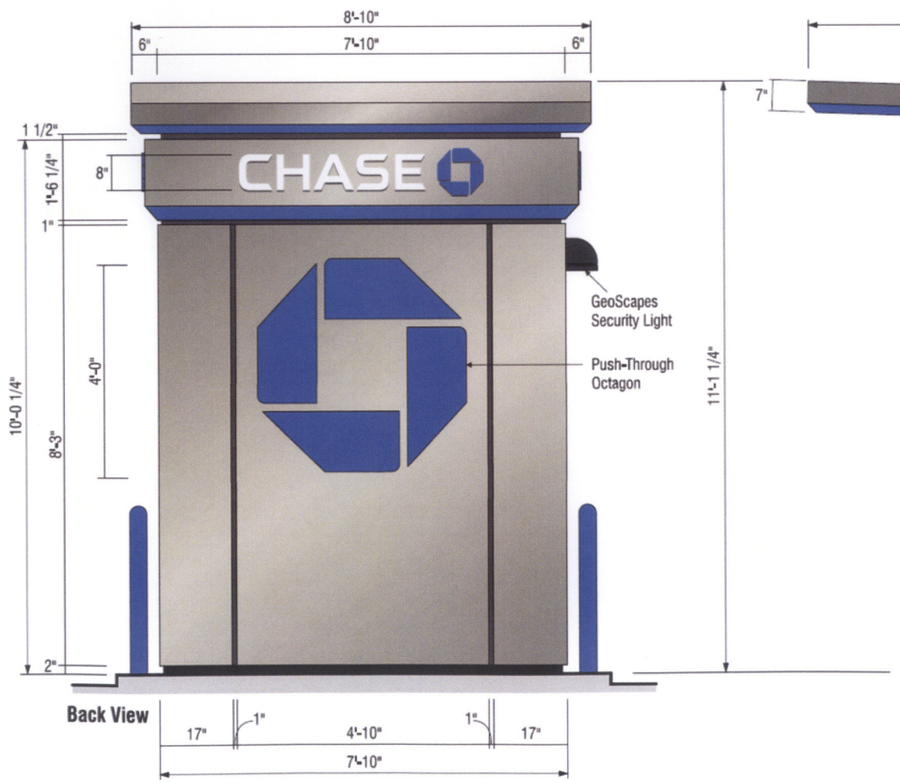

Back View

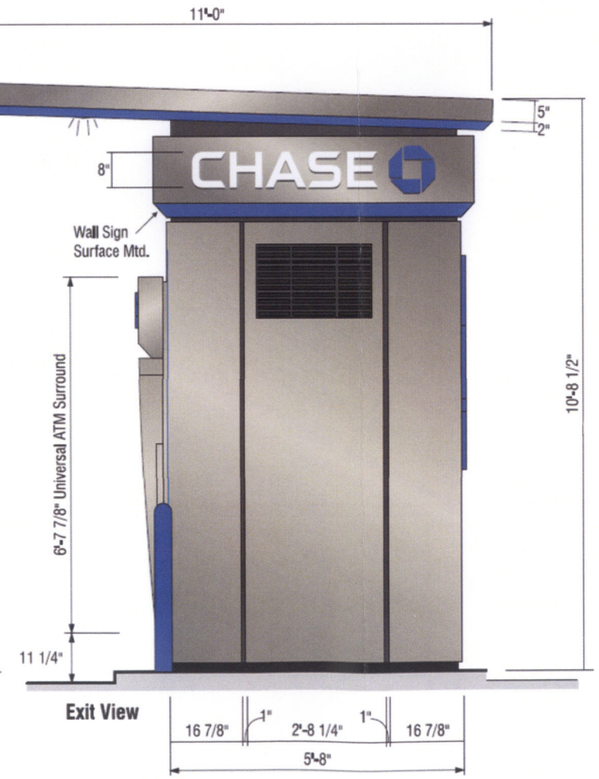

Exit View

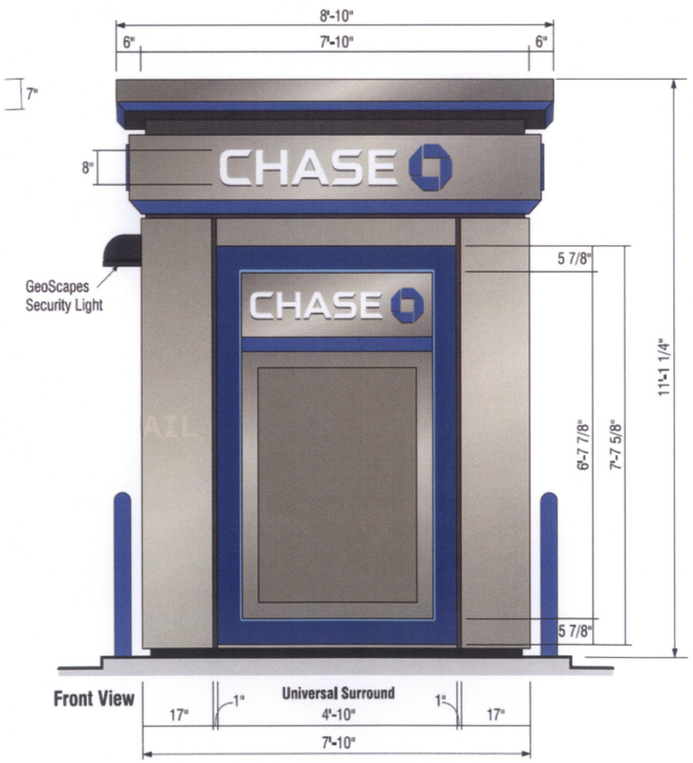

Front View

A	:: WU ATM RENDERING ELEVATION
05	NO SCALE

NOTE: MANUFACTURING DETAIL & ENGINEERED WET STAMP DRAWING SET TO ACCOMPANY SITE PLAN; ABOVE ACCOMPANIED FOR REFERENCE ONLY.

TKO INSTALLATIONS, INC.
Specialty Construction
CONTACT INFORMATION: 714 . 353. 5303

REVISIONS

CLIENT
CHASE BANK
VILLA MARIA & TEXAS DR
BRYAN, TX 77802

DRAWN BY
JS
ISSUE
3.18.13

PROJECT NO.
TX XXXX
PROJECT NAME
TEJAS CENTER

PROJECT SUMMARY
PREP SITE FOR THE ADD OF A NEW ATM WALK UP BUILDING.

A

05