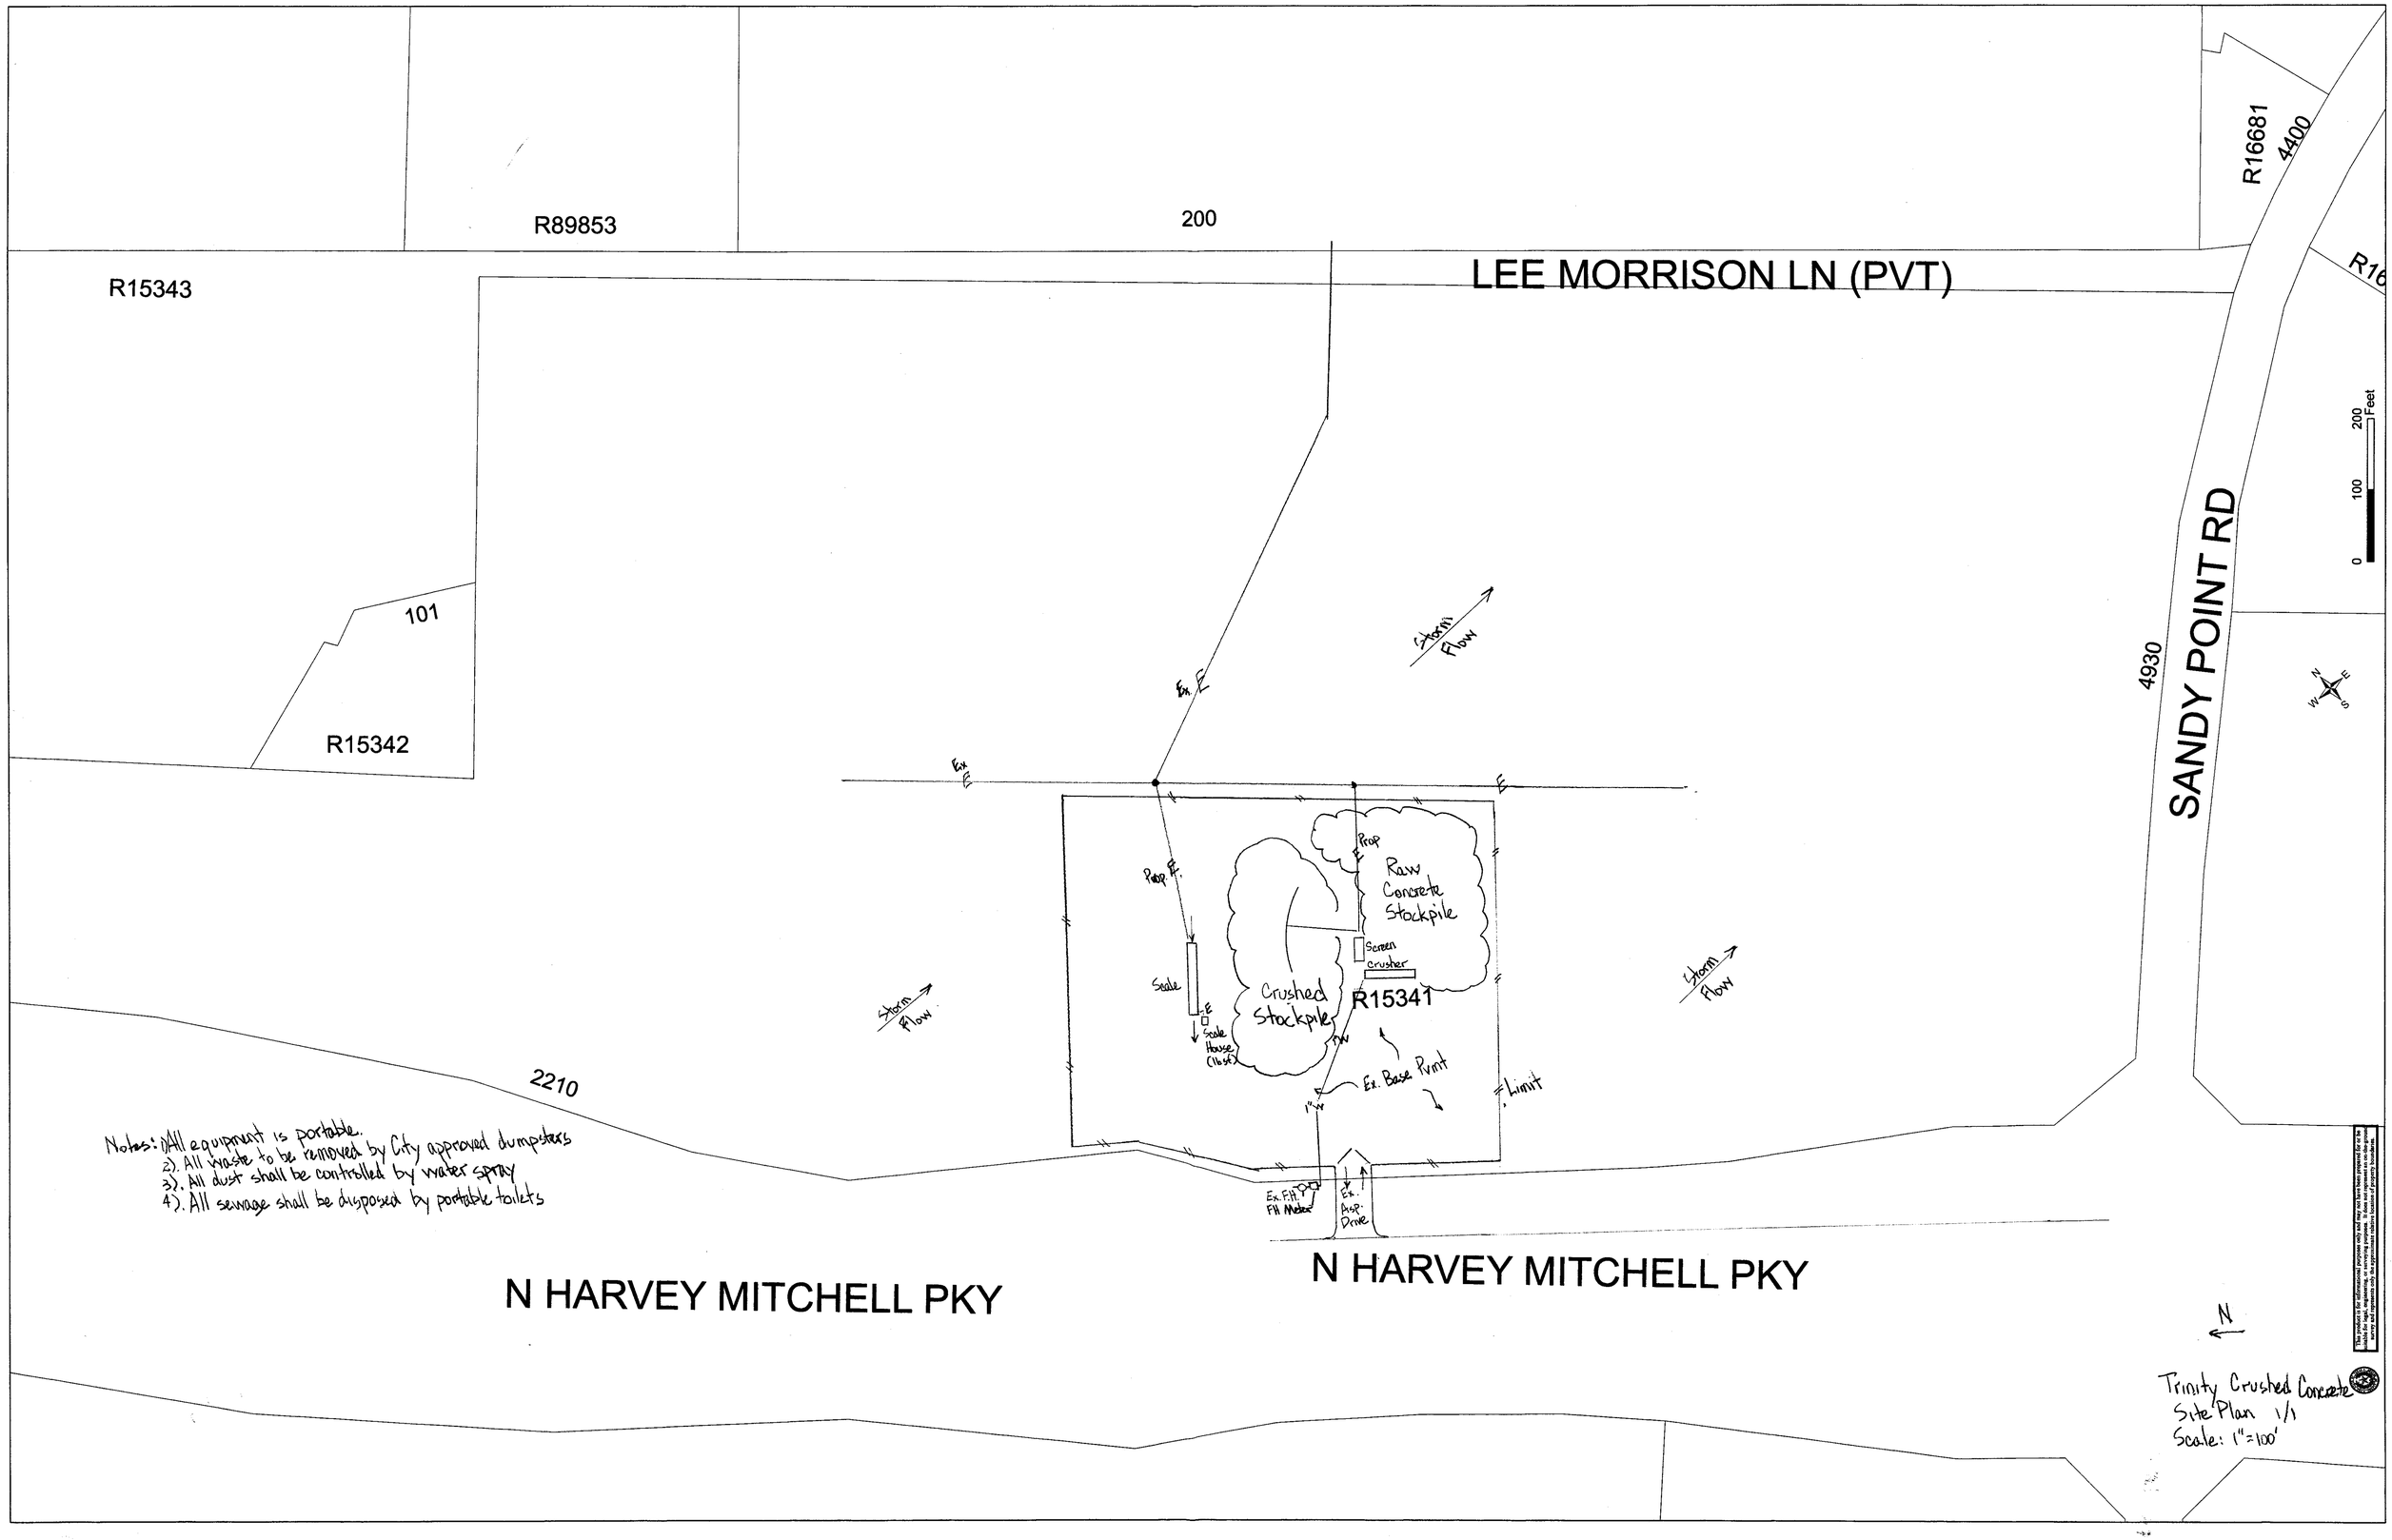

Notes: 1). All equipment is portable.
2). All waste to be removed by City approved dumpsters
3). All dust shall be controlled by water spray
4). All sewage shall be disposed by portable toilets

Trinity Crushed Concrete
Site Plan 1/1
Scale: 1"=100'