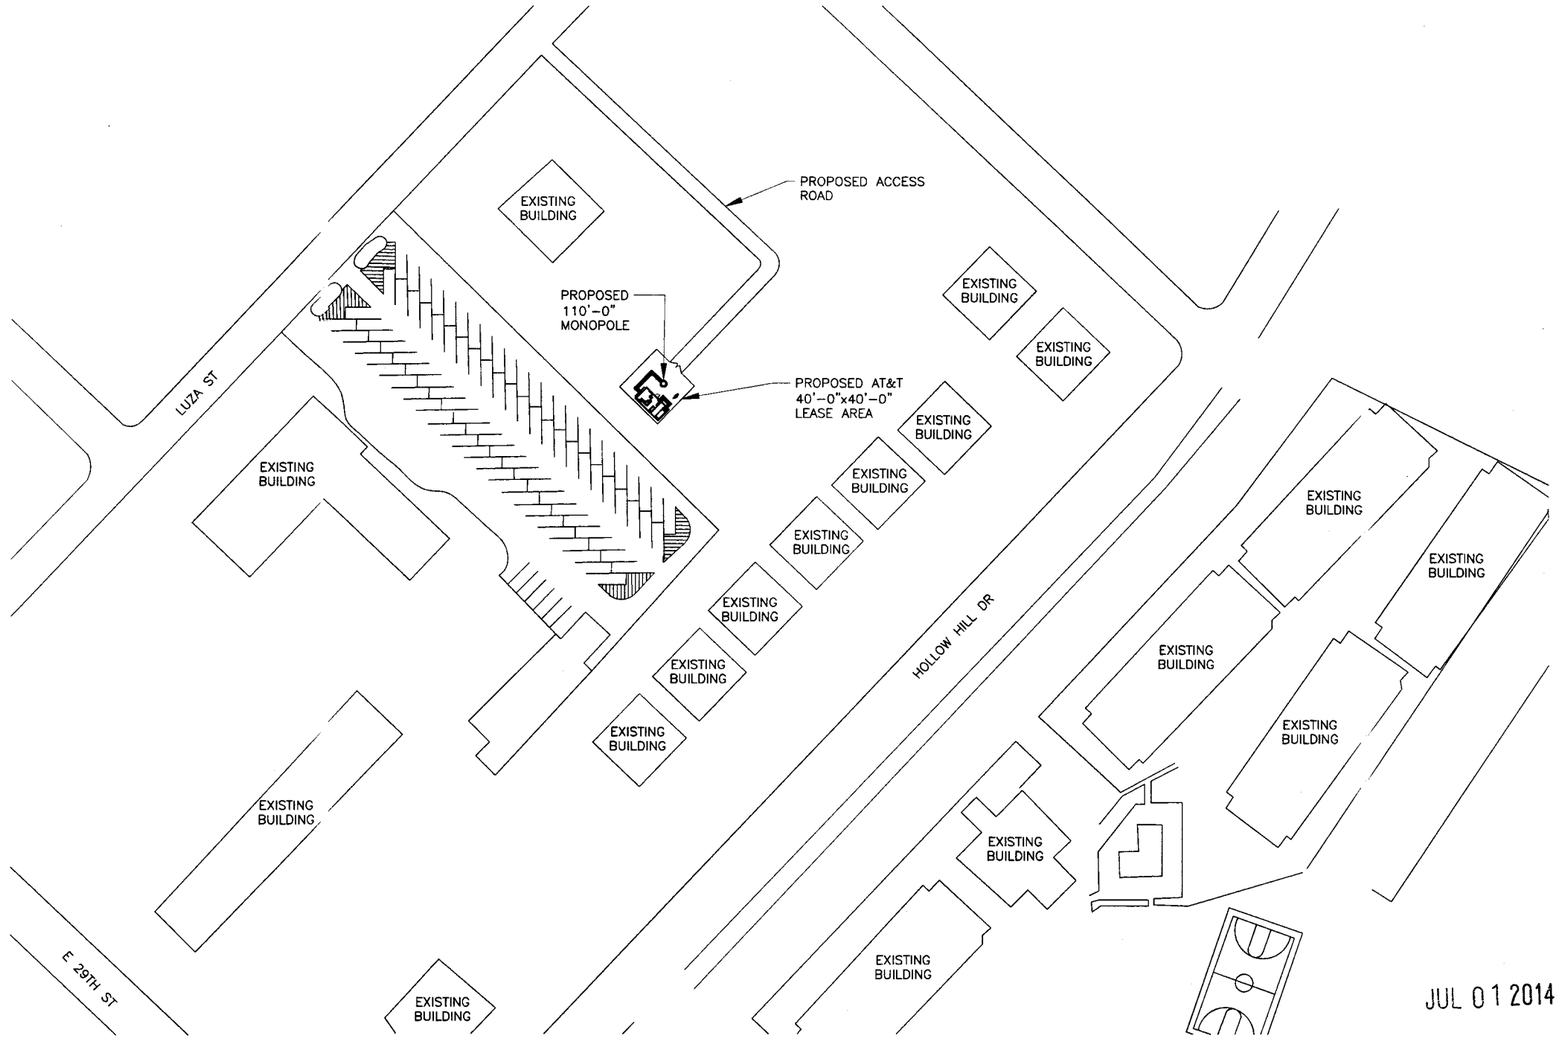

1 OVERALL SITE PLAN

SCALE: N.T.S.

TRUE NORTH

NOTE

THE CONTRACTOR SHALL VERIFY ALL EXISTING CONDITIONS, QUANTITIES AND DIMENSIONS BEFORE STARTING ANY WORK. NOTIFY THE CONSTRUCTION MANAGER OF ANY DISCREPANCIES OR INCONSISTENCIES BEFORE PROCEEDING WITH THE WORK.

STATE OF TEXAS
SHIBU PAPPACHAN
108803
LICENSED
PROFESSIONAL ENGINEER
5/21/2014
PE# 108803 EXP. 03/31/2015

PLANS PREPARED BY:

CLSGroup TELECOMMUNICATIONS
609 S. KELLY AVENUE, STE. D EDMOND, OK 73003
PH: (405) 348-5460 FAX:(405) 341-4625
COA# F13220 EXP. 1/31/2015

PLANS PREPARED FOR:

GoodmanNetworks
Network Knowledge ... Delivered.
GOODMAN NETWORKS
6400 INTERNATIONAL PARKWAY. STE# 1000-1200-2000,
PLANO, TX 75093
(972) 406-9692

PLANS PREPARED FOR:

at&t
6500 WEST LOOP SOUTH 4TH FLOOR
HOUSTON , TX 77401

SITE INFORMATION:

TOWNSHIRE A
HX2261A
1600 E. 29TH ST
BRYAN, TX 77802

REVISIONS:

NO.	DATE	DESCRIPTION
A	05/01/14	PRELIMINARY ISSUE
0	05/21/14	FOR CONSTRUCTION

SHEET NAME: OVERALL SITE PLAN

FCC #: N/A
DRAWN BY: AJW
CHECKED BY: SP
SHEET NUMBER: A1
REVISION: 0

HX2261A-TOWNSHIRE A - MUNUPDATE.dwg - Sheet:A1 - User: awilson - May 21, 2014 - 10:14am