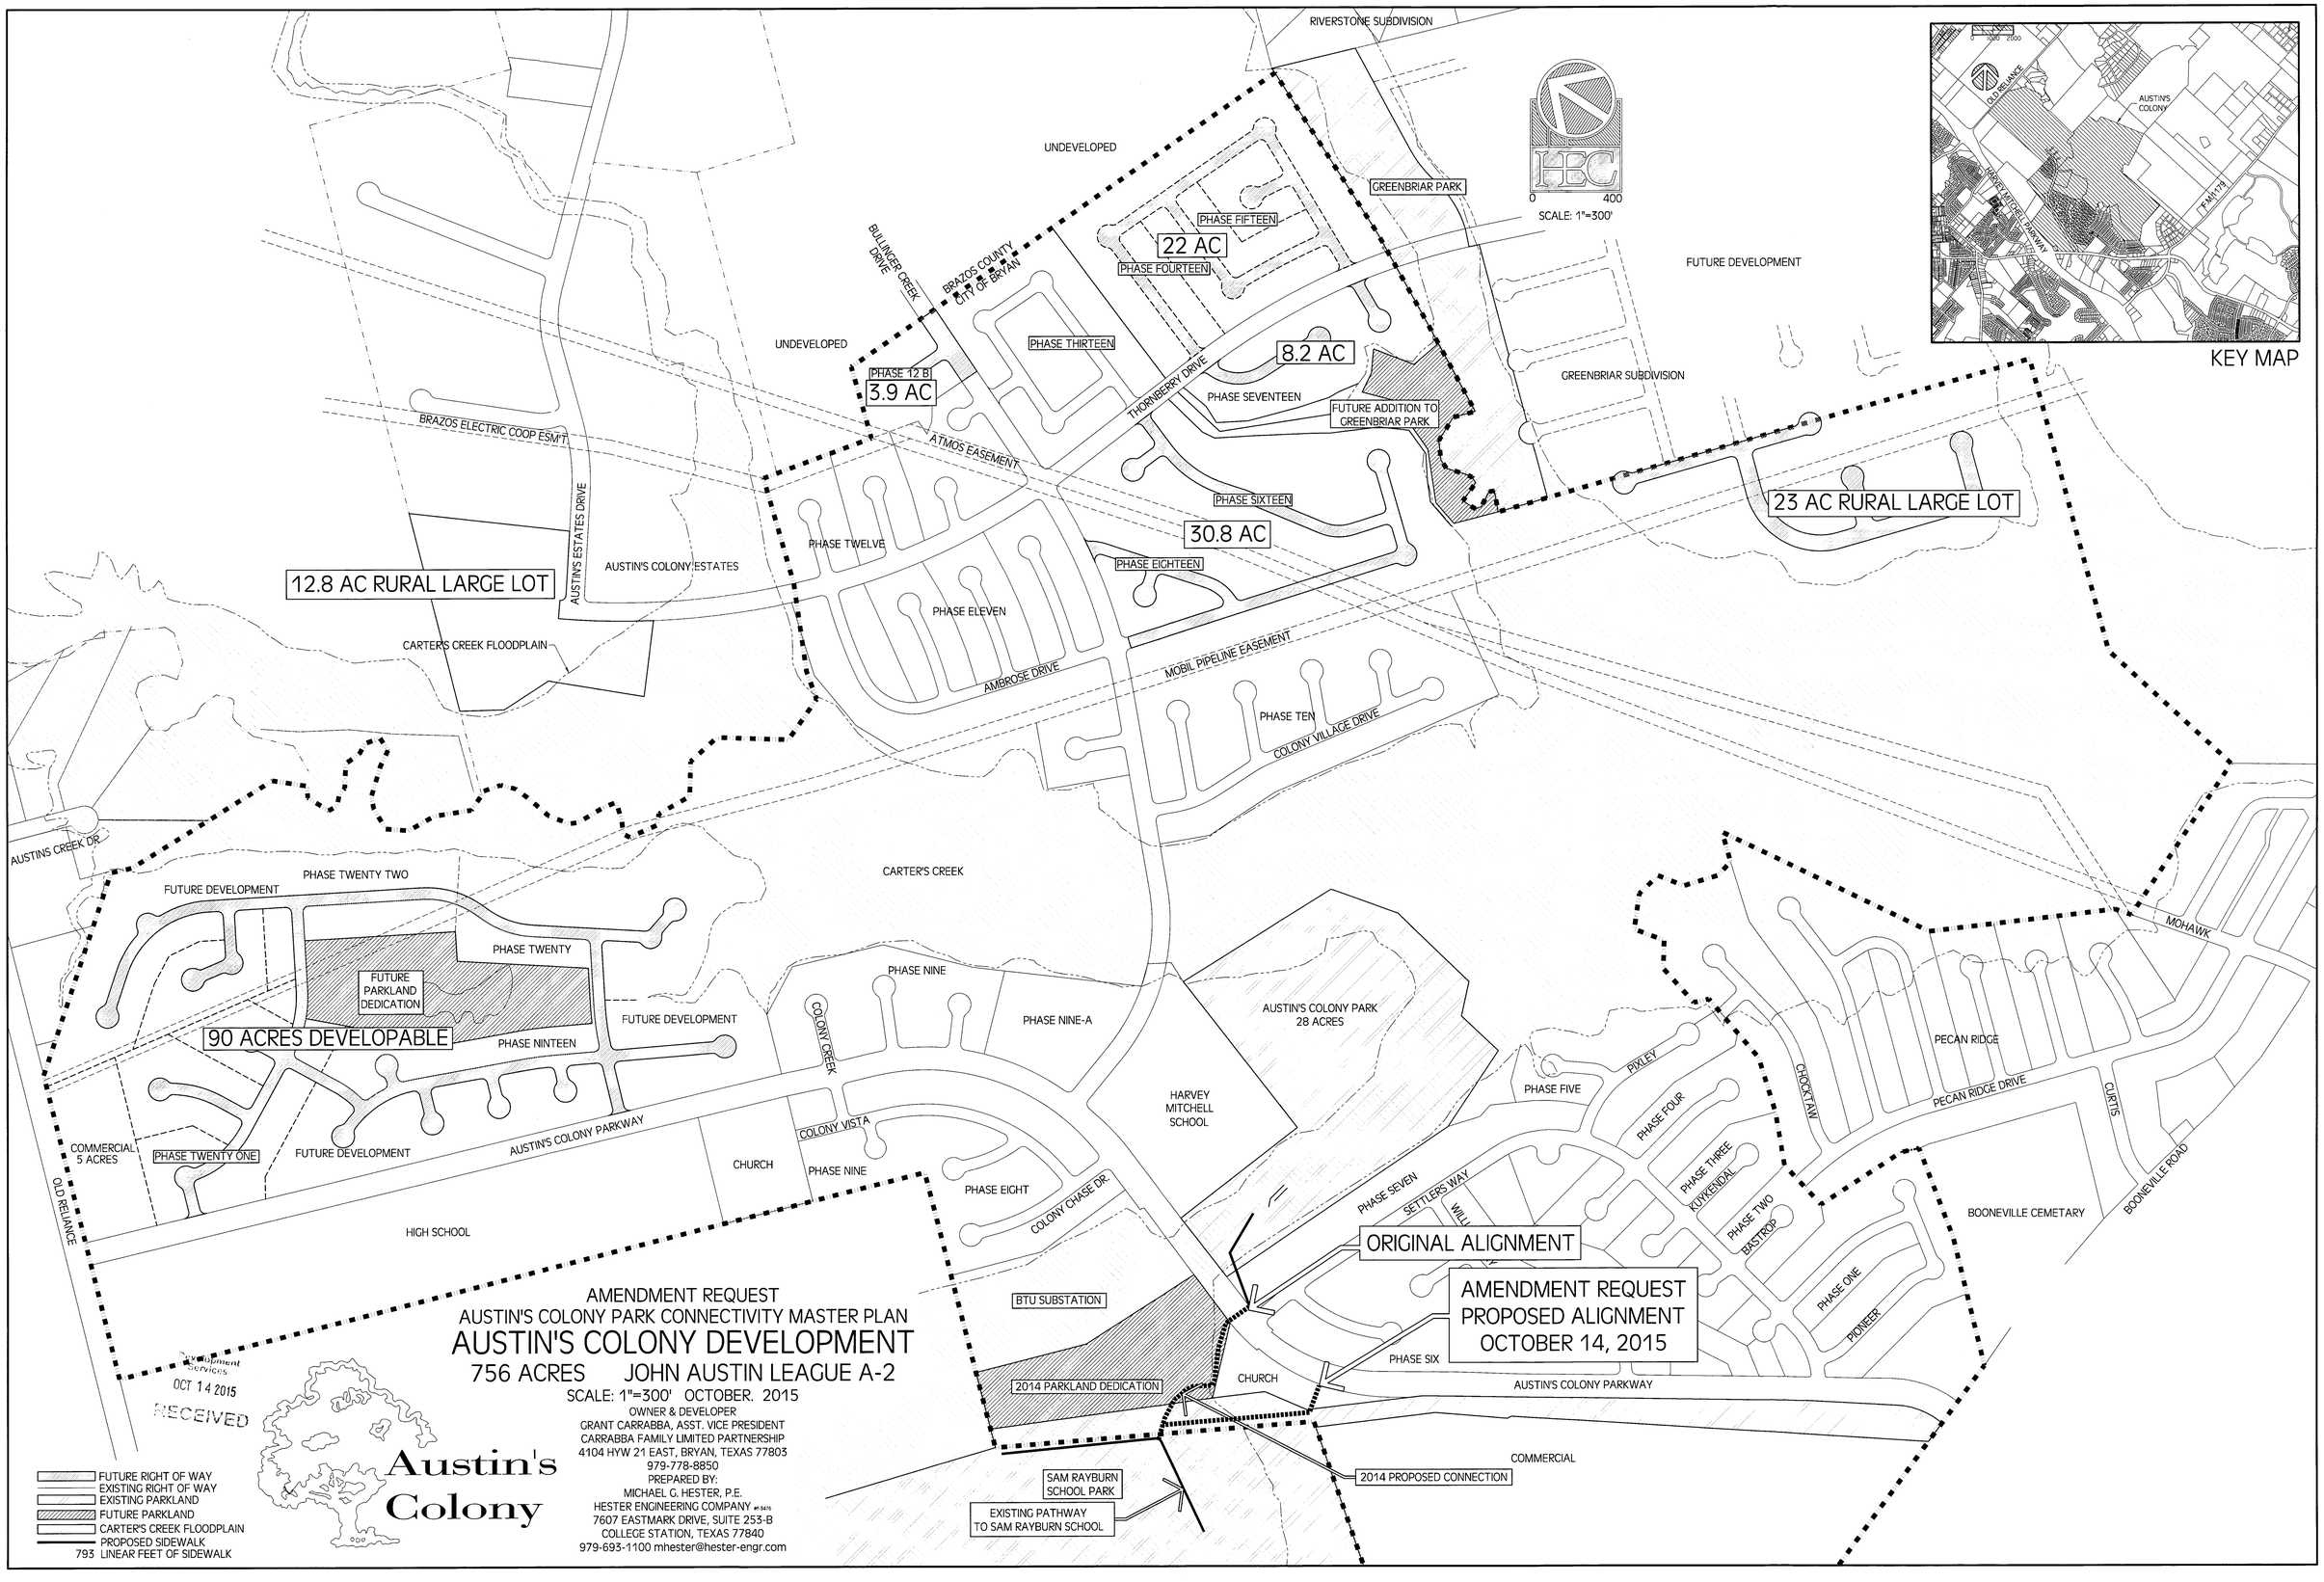


AMENDMENT REQUEST
AUSTIN'S COLONY PARK CONNECTIVITY MASTER PLAN

# AUSTIN'S COLONY DEVELOPMENT

756 ACRES JOHN AUSTIN LEAGUE A-2

SCALE: 1"=300' OCTOBER. 2015

OWNER & DEVELOPER
GRANT CARRABBA, ASST. VICE PRESIDENT
CARRABBA FAMILY LIMITED PARTNERSHIP
4104 HYW 21 EAST, BRYAN, TEXAS 77803
979-778-8850
PREPARED BY:
MICHAEL G. HESTER, P.E.
HESTER ENGINEERING COMPANY
7607 EASTMARK DRIVE, SUITE 253-B
COLLEGE STATION, TEXAS 77840
979-693-1100 mhester@hester-engr.com

Development Services
OCT 14 2015
RECEIVED