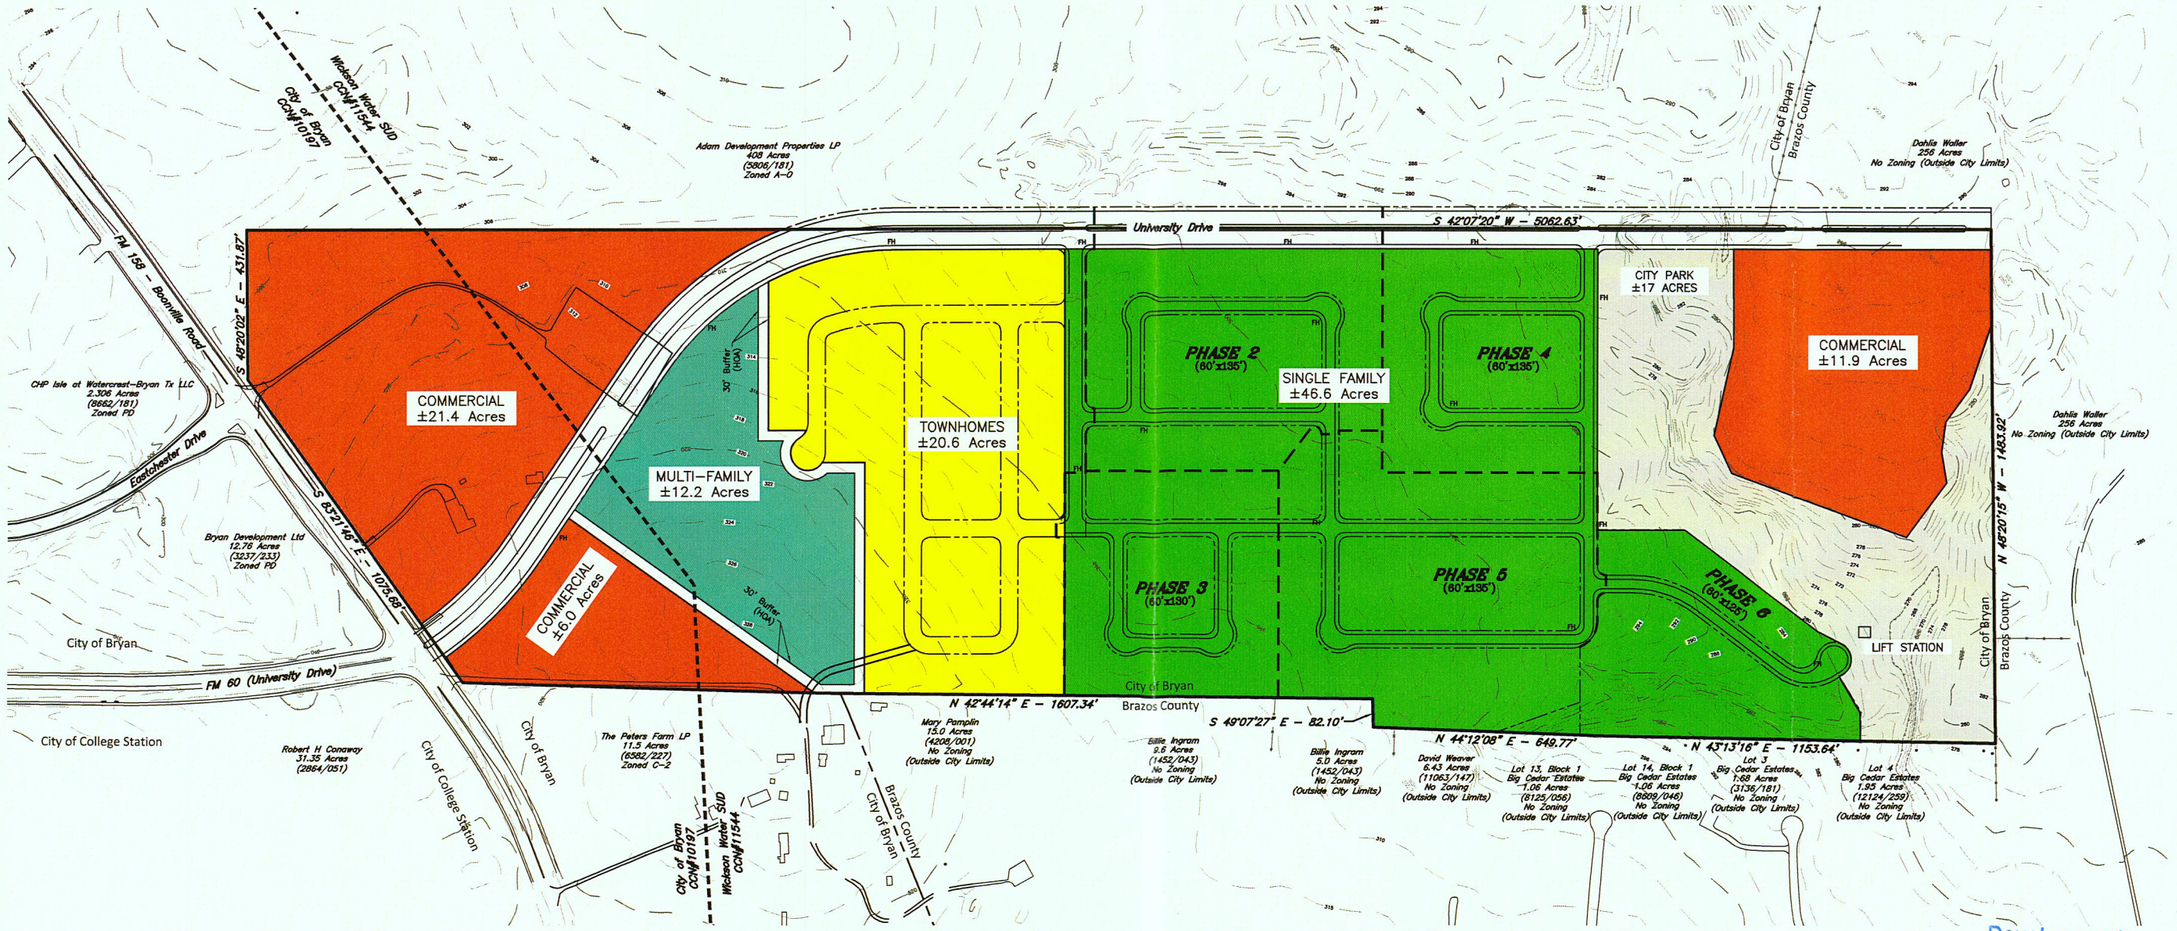

PETERS' TRACT CONCEPT PLAN

SCALE: Hor: 1" = 200'

0 100' 200' 400'

Development Services

OCT 21 2015

RECEIVED

- COMMERCIAL
- MULTI-FAMILY RESIDENTIAL
- TOWNHOME RESIDENTIAL
- SINGLE FAMILY RESIDENTIAL

DATE: SEPT. 2015
DRAWN BY: CF
DESIGNED BY: CF
CHECKED BY: JLR

REVISIONS

McCLURE & BROWNE
ENGINEERING/SURVEYING, INC.
Engineer Reg. No. F-438 Survey Reg. No. 10103-00
1008 Woodcreek Dr., Suite 103
College Station, Tx. 77845 (979) 693-3838
1314 10th Street, Suite 210
Huntsville, Tx. 77320 (936) 294-97-49

REZONING EXHIBIT
CONCEPT PLAN
PETERS' TRACT