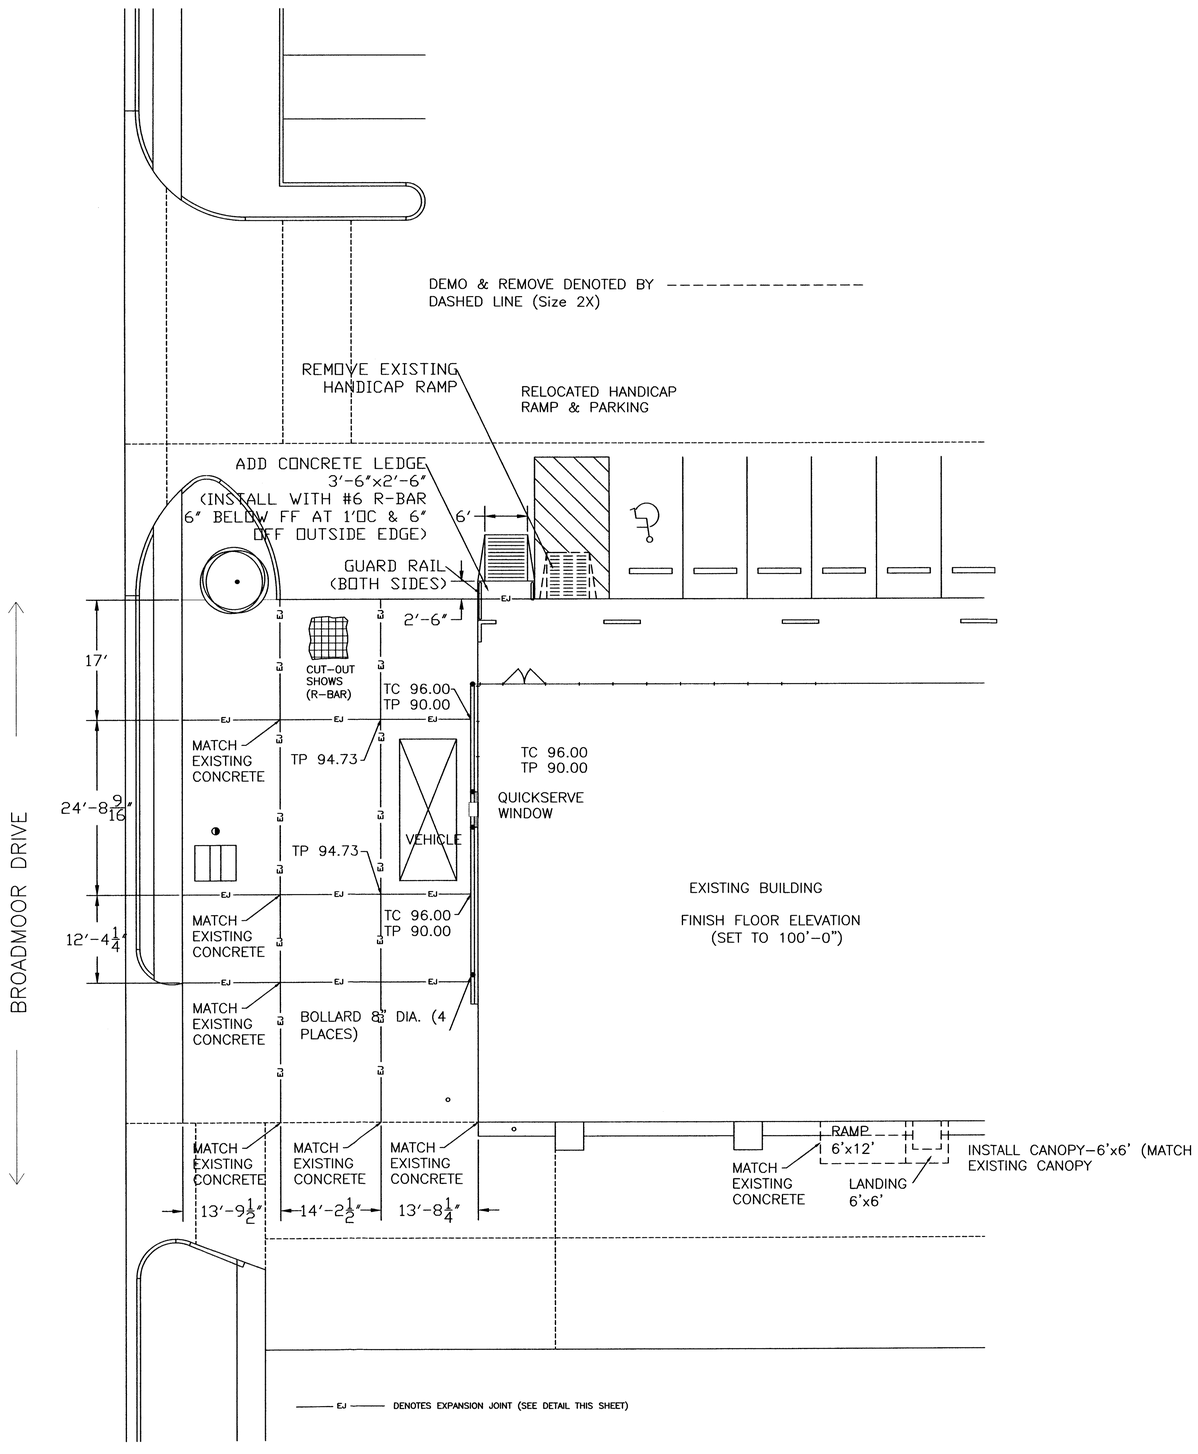

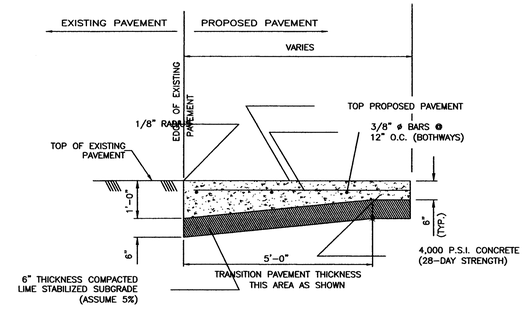

TYPICAL SECTION THRU ACCESS DRIVE APRON

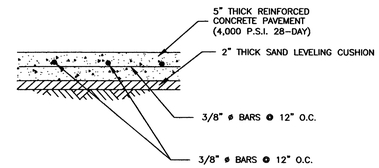

TYPICAL 5" REINFORCED CONCRETE PAVEMENT N.T.S.

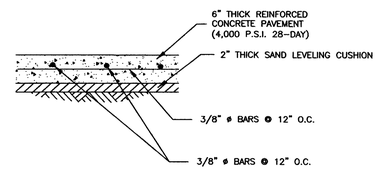

TYPICAL 6" REINFORCED CONCRETE APRON N.T.S.

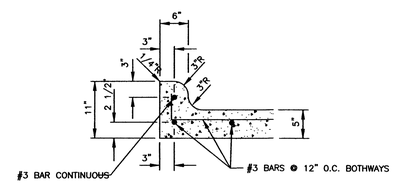

TYPICAL 6" CONCRETE MONOLITHIC CURB N.T.S.

6" CONCRETE MONOLITHIC CURB SHALL BE 4,000 P.S.I. CONCRETE (28-DAY STRENGTH) REINFORCED WITH GRADE 60 STEEL

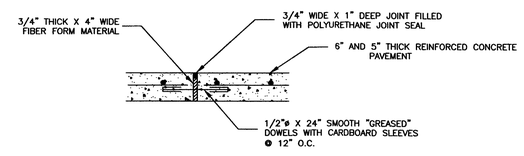

EXPANSION JOINT DETAIL N.T.S.

NOTE: PLACE EXPANSION JOINTS DEPICTED ON THIS SHEET

NOV 18 2015

NO.	REVISIONS	DATE
1		

THESE DRAWINGS AND SPECIFICATIONS ARE THE PROPERTY AND COPYRIGHT OF LARRY (L. A.) ALLAN BERRY, P.E. AND SHALL NOT BE USED OR COPIED FOR USE ON ANY WORK EXCEPT BY AGREEMENT WITH LARRY (L. A.) ALLAN BERRY, P. E. WRITTEN DIMENSIONS TAKE PRECEDENCE OVER SCALED DIMENSIONS AND SHALL BE VEIFIED BY THE CONTRACTOR ON THE JOB SITE. ANY DISCREPANCY SHALL BE BROUGHT TO THE ATTENTION OF LARRY (L. A.) ALLAN BERRY, P. E. PRIOR TO THE COMMENCEMENT OF ANY WORK.

STATE OF TEXAS
L.A. BERRY
74246
LICENSED PROFESSIONAL ENGINEER

THIS DOCUMENT IS RELEASED FOR THE PURPOSE OF:
CONSTRUCTION
UNDER THE AUTHORITY OF:

L.A. BERRY, P.E.
BERRY ENGINEERING COMPANY
1811 ROSE STREET
BRYAN, TEXAS 77802
TEL: (979) 575-3457
EMAIL: berryeng@hotmail.com

RIVERSTONE PLAZA
SHOPPING CENTER
APPROXIMATELY
EAST 29th STREET AND BROADMOORE
BRYAN, TEXAS 77802

REMODEL BLD WEST SPACE

J. A. LEWIS Management, Inc. GGE, Ltd
1716 Briarcrest Drive, Suite 605
BRYAN, TEXAS 77802-2777
BRAZOS COUNTY

SCALE: 1"=10'-0"
DATE: OCT 2015

SHEET NO.
S-1