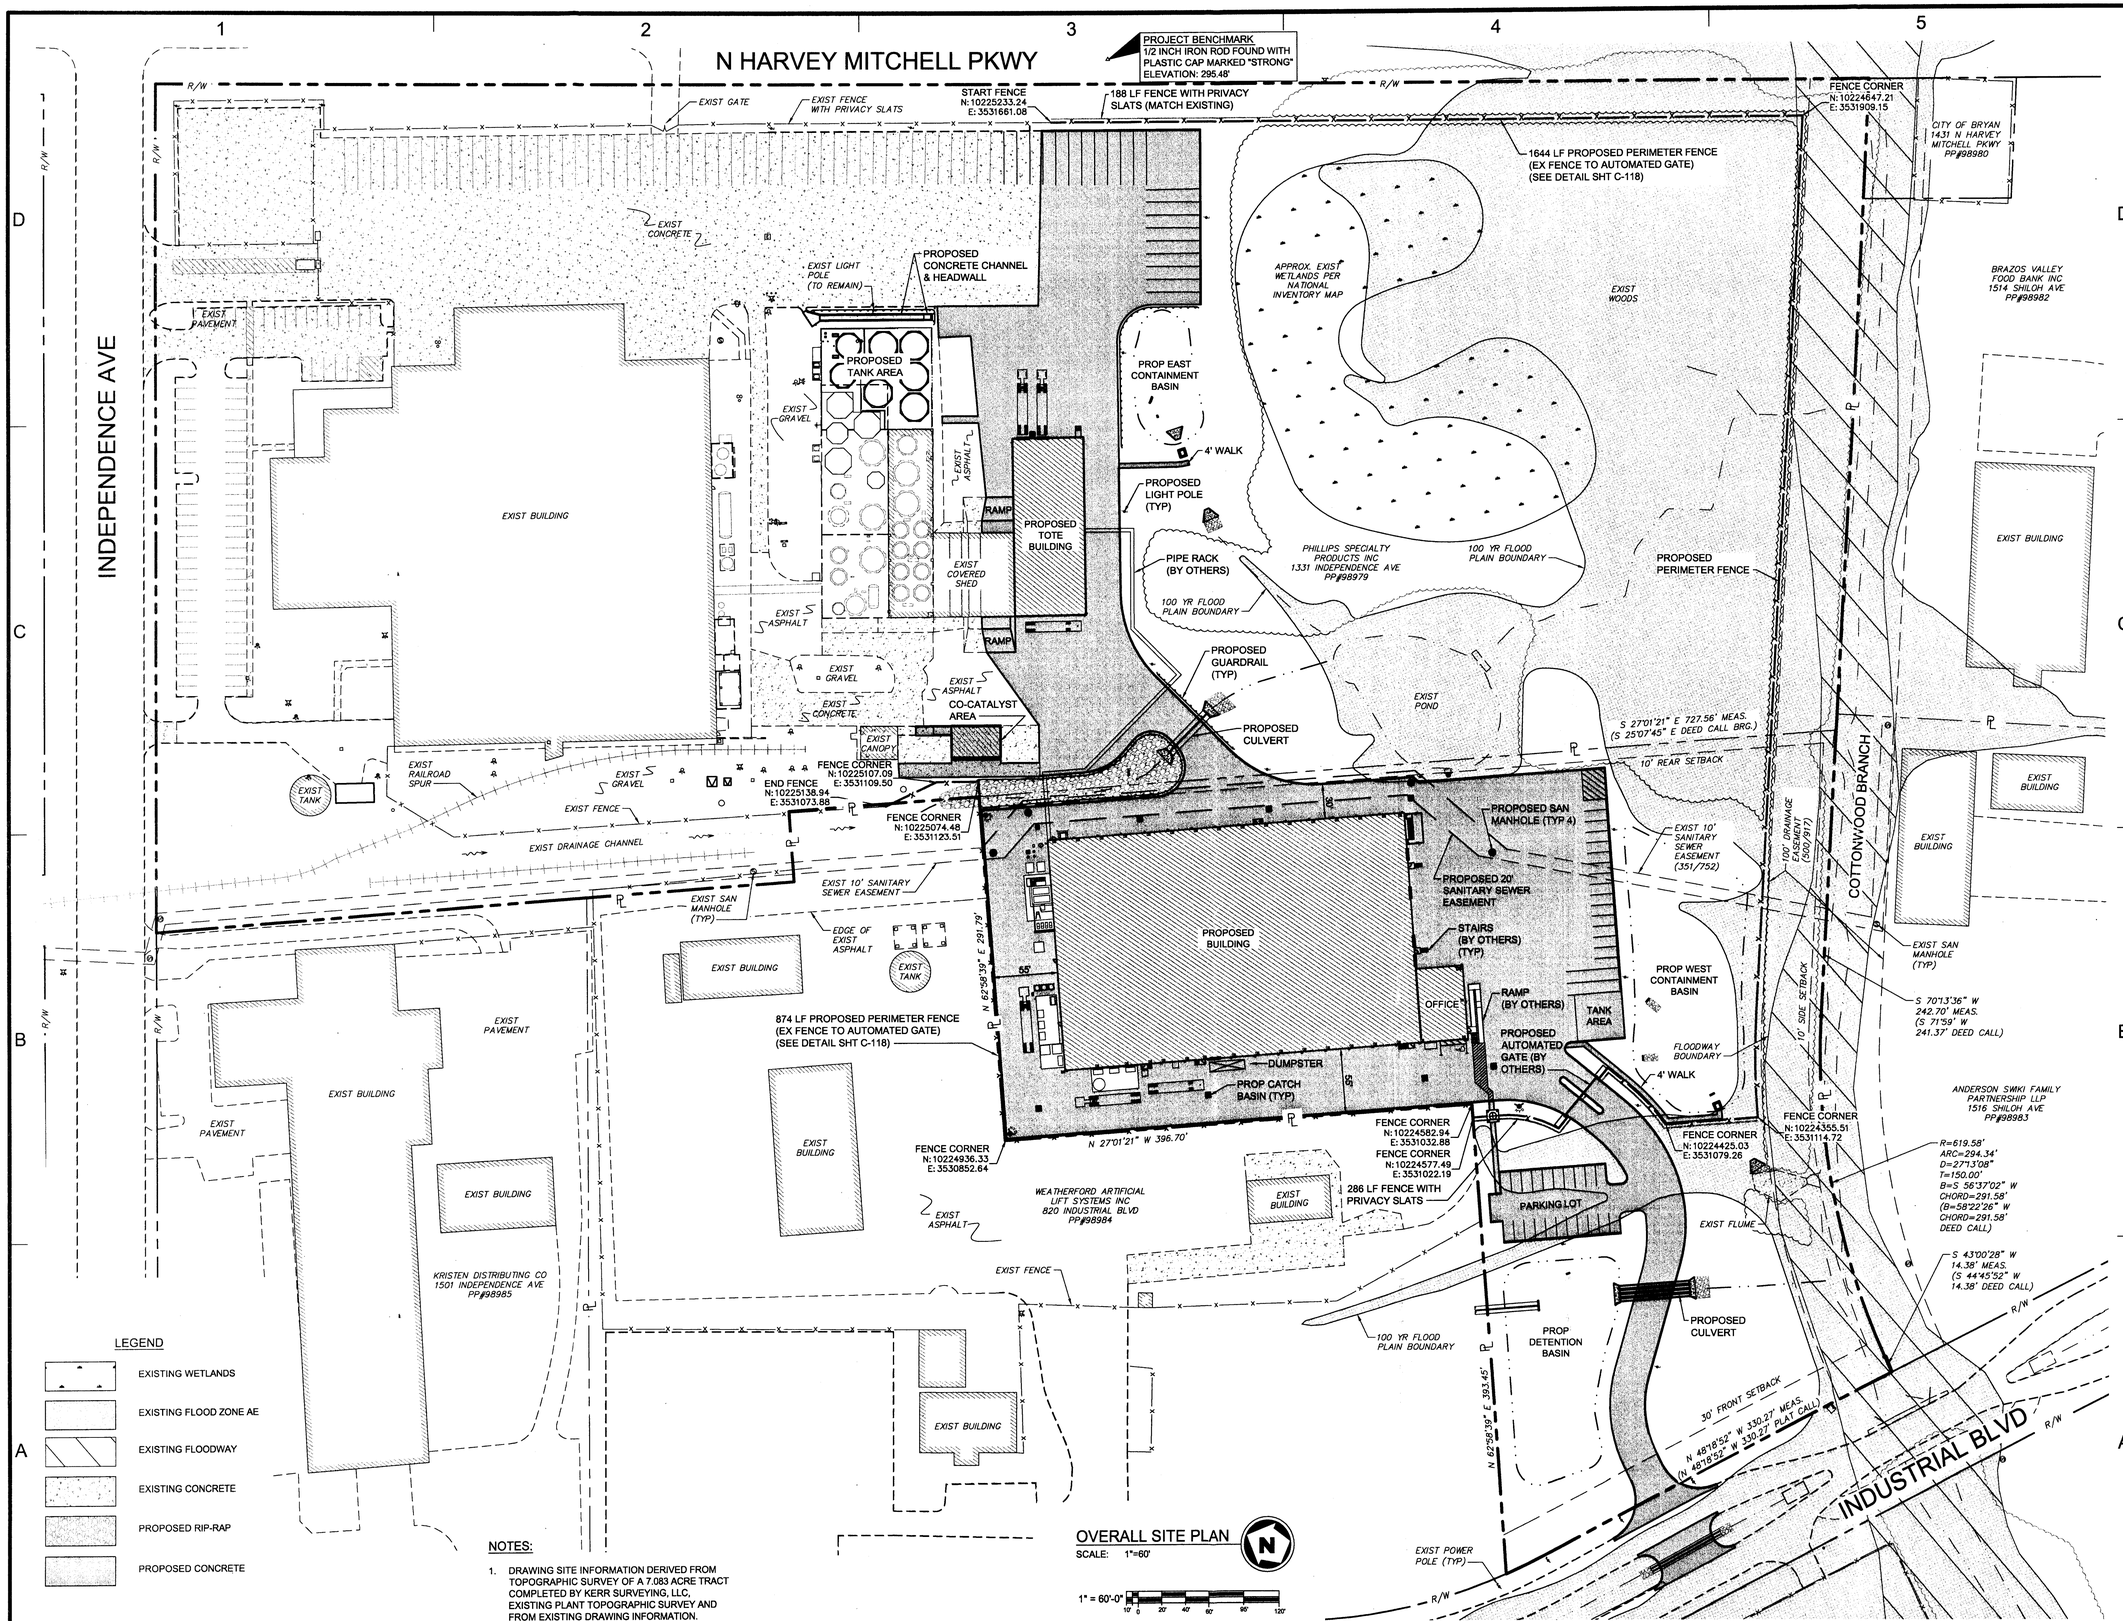

LOUIS PERRY & ASSOCIATES, INC
A CDM SMITH COMPANY
165 SMOKERISE DRIVE WADSWORTH, OHIO 44281
PHONE (330) 334-1585 FAX (330) 334-1658
www.louisperry.com

CONSULTANTS

THOMAS R. PAYNE
91452
LICENSED PROFESSIONAL ENGINEER
STATE OF TEXAS
12/2/2015

LUBRIZOL SPECIALTY PRODUCTS INC.

LIQUID POWER PLANT EXPANSION
BRYAN, TEXAS

REV	DATE	DESCRIPTION
C	12/02/15	ISSUE FOR PERMIT
B	11/25/15	ISSUE FOR BID
A	11/13/15	ISSUE FOR OWNER'S REVIEW

CAD DWG FILE:	4853-CS101
DRAWN BY:	CAH
DESIGNED BY:	ACS/LDS
CHECKED BY:	JWO/LDS
APPROVED BY:	KLM

COPYRIGHT:
LOUIS PERRY & ASSOCIATES, INC. 2015

SHEET TITLE
CIVIL
OVERALL SITE PLAN

PROJECT	SHEET	REV
4853	C-101	C