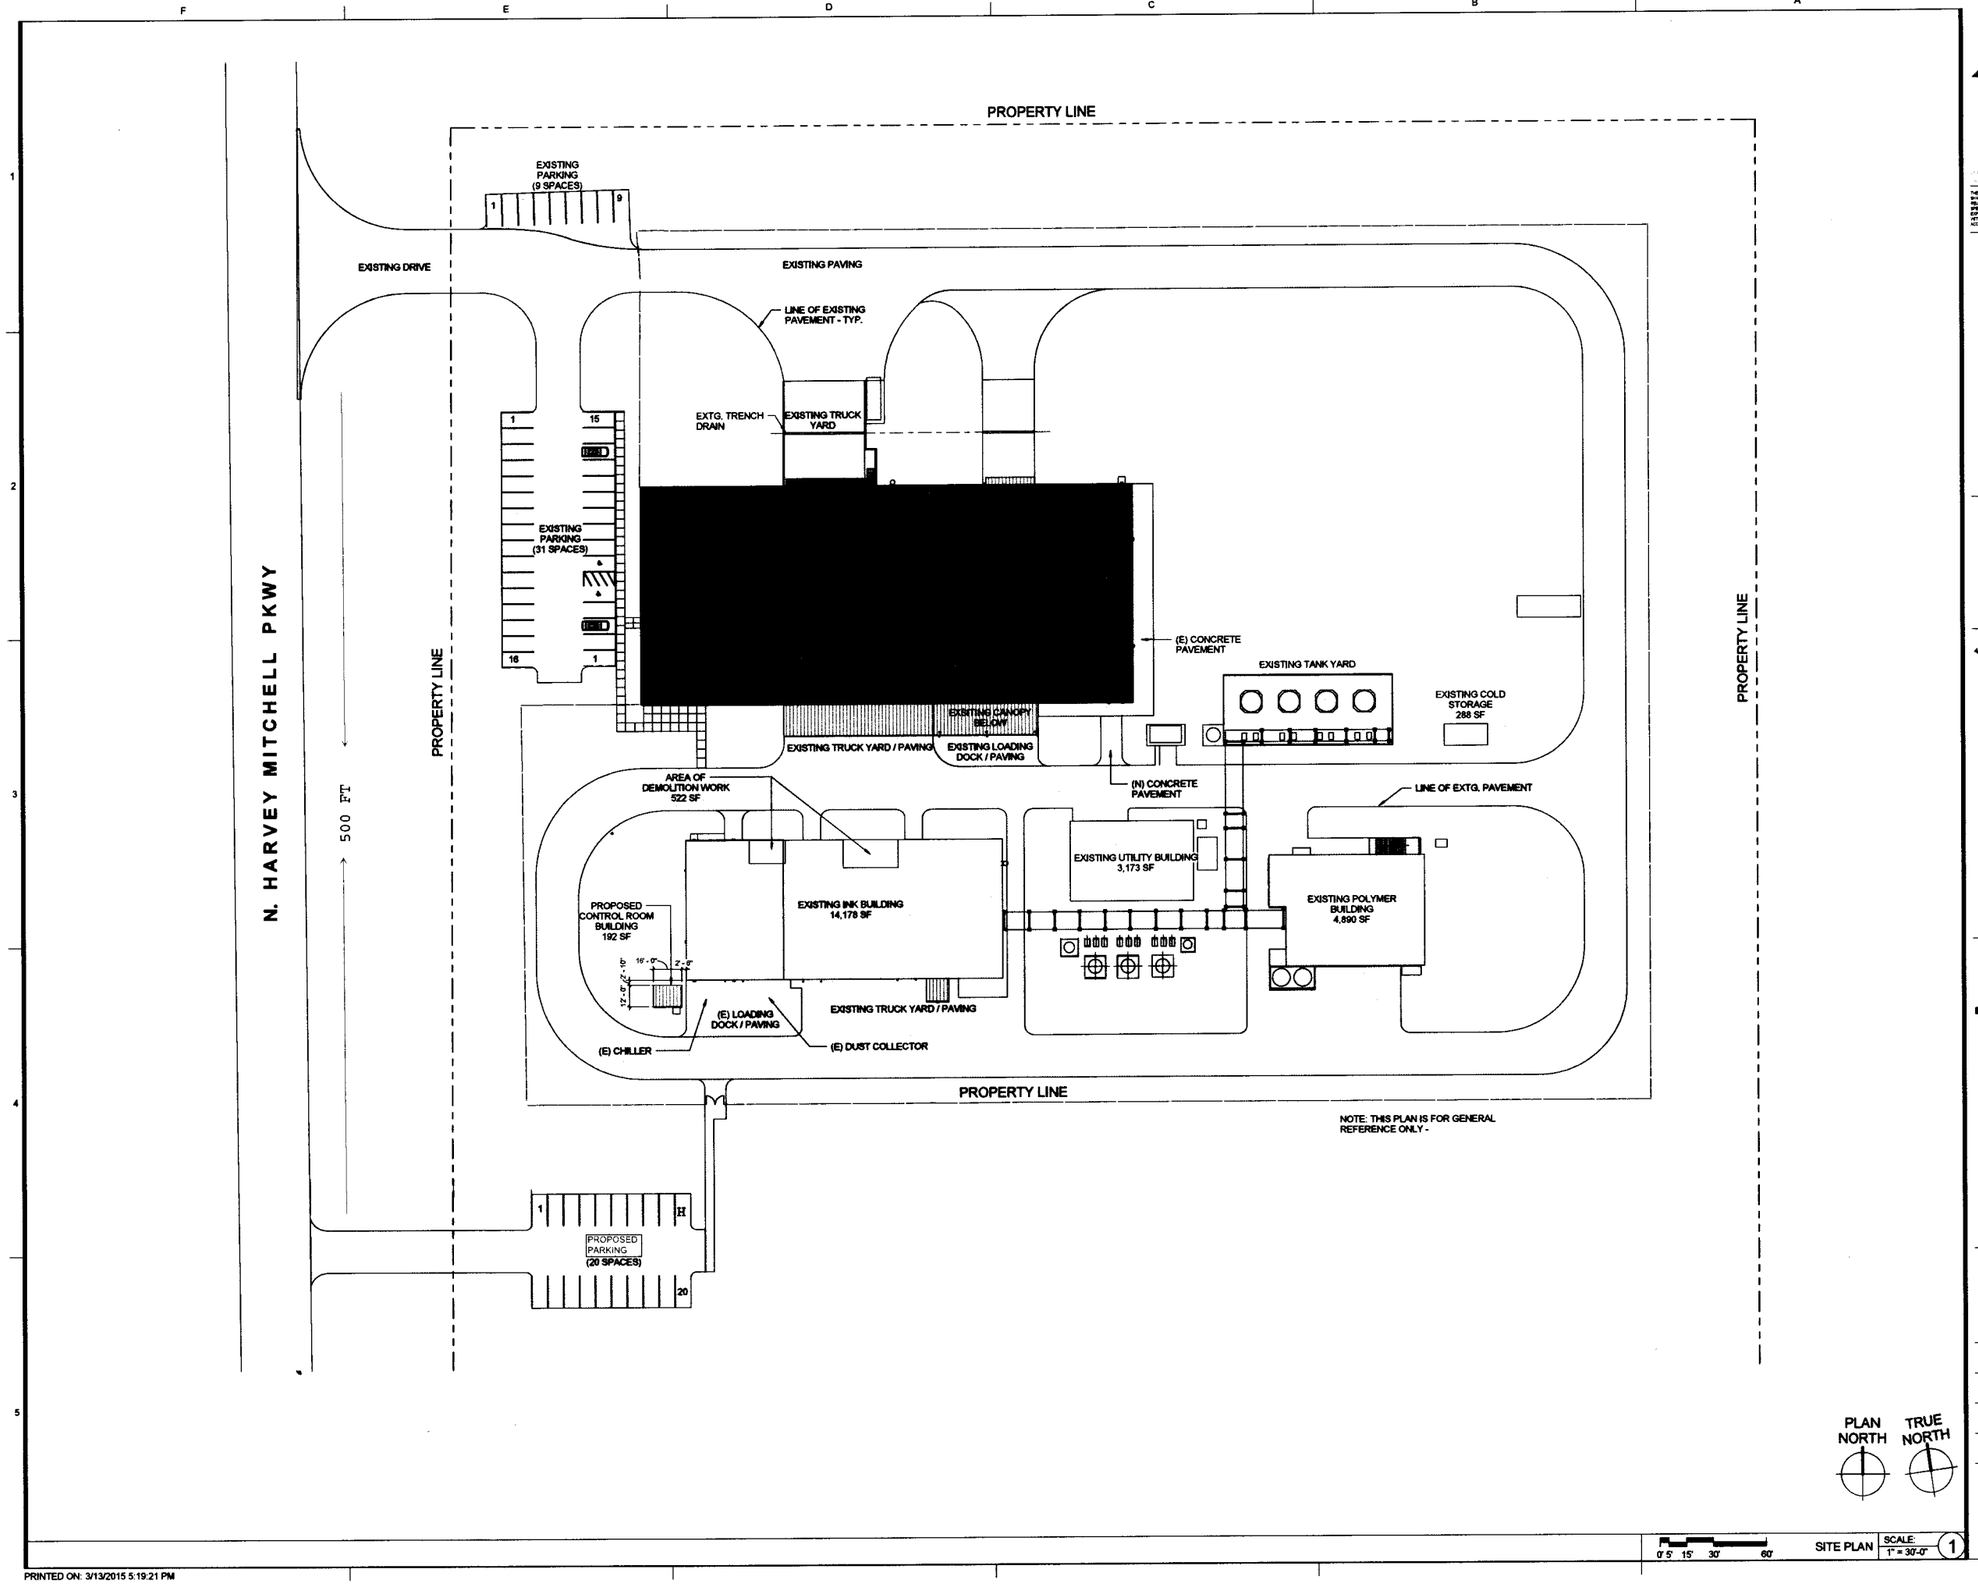

KBD GROUP

KAJIMA ASSOCIATES INC.

3490 PIEDMONT RD. NE. STE 900 - ATLANTA, GA 30305

SEAL:

REGISTERED ARCHITECT YOSHIYUKI KOMIYAMA 22046 STATE OF TEXAS 6/13/2015

DATE	#	REMARKS	ISSUANCE
4/03/2015	1	BUILDING PERMIT	

PROJECT

TOYO INK
Value You Can See
2490 NORTH HARVEY MITCHELL PARKWAY, BRYAN, TX 77807

TOYO INK BUILDING RENOVATION PROJECT

SHEET TITLE:
ARCHITECTURAL SITE PLAN

PROJECT MANAGER:	PROJECT DESIGNER:
KAI	K.A.I.
DRAWN BY:	CHECKED BY:
G.H.	Y.K. / I.S.

SCALE: 1" = 30'-0"

JOB NO.: 14976

SHEET

A-1.00

PRINTED ON: 3/13/2015 5:19:21 PM