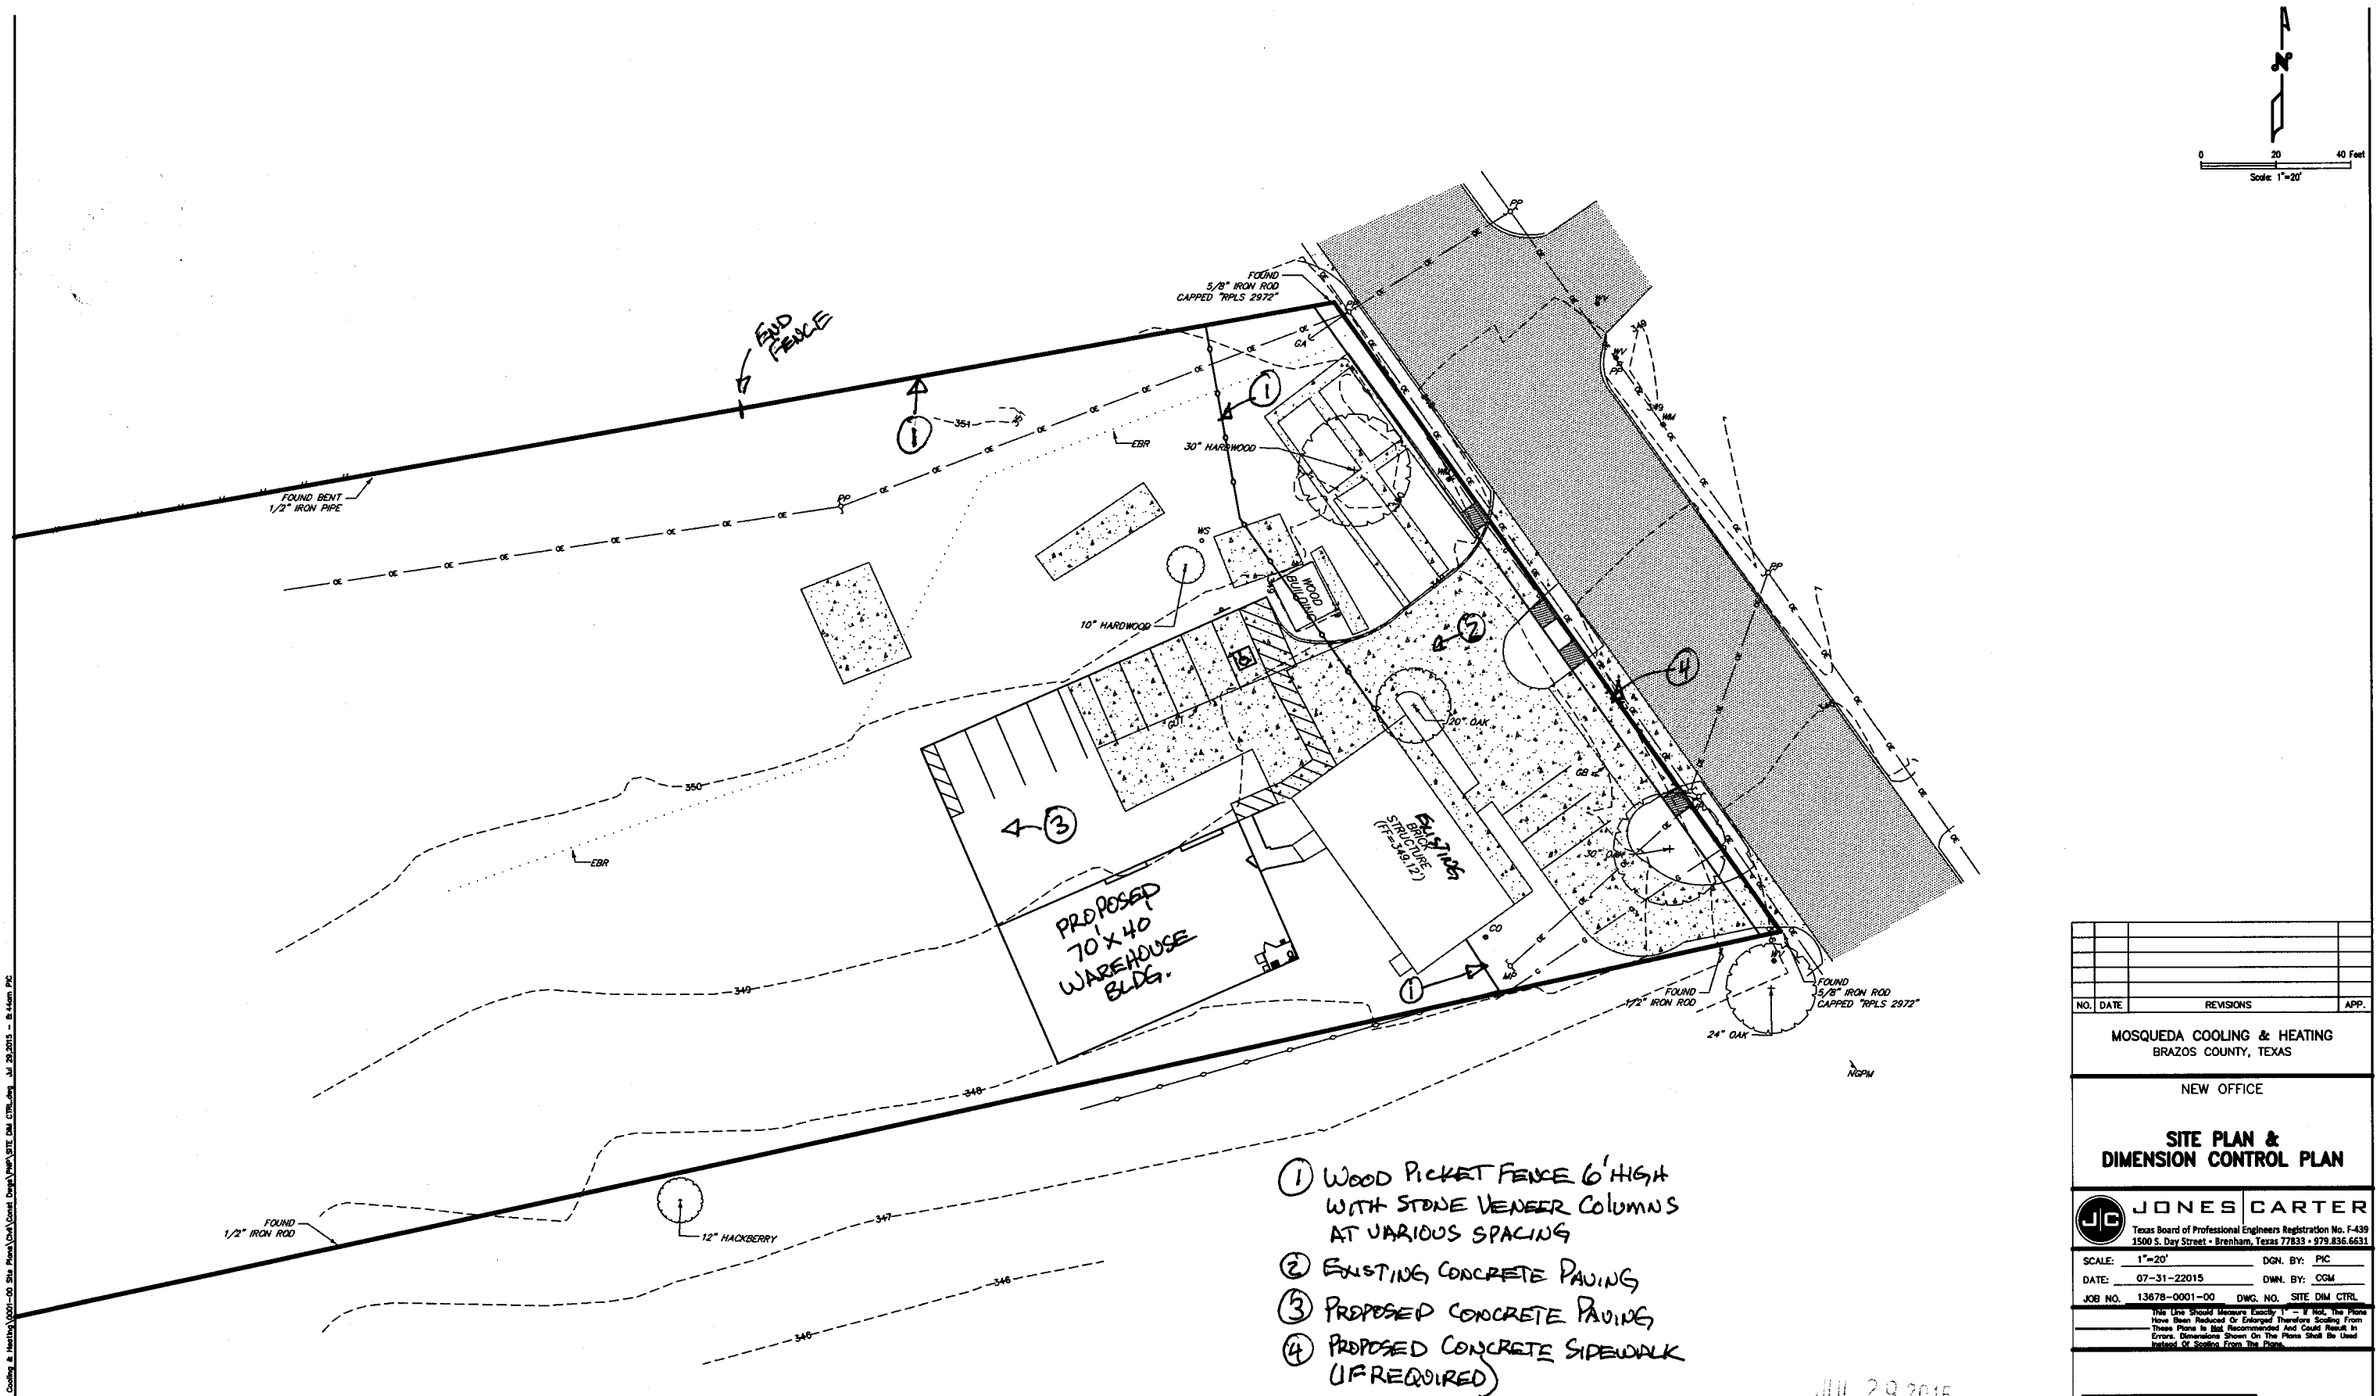

NO.	DATE	REVISIONS	APP.

MOSQUEDA COOLING & HEATING
BRAZOS COUNTY, TEXAS

NEW OFFICE

SITE PLAN & DIMENSION CONTROL PLAN

JONES | CARTER
Texas Board of Professional Engineers Registration No. F-439
1500 S. Day Street • Brenham, Texas 77833 • 979.836.6631

SCALE: 1"=20' DGN. BY: PIC
DATE: 07-31-22015 DWN. BY: CGM
JOB NO. 13678-0001-00 DWG. NO. SITE DIM CTRL

This Line Should Measure Exactly 1"— If Not, The Plans Have Been Reduced Or Enlarged Therefore Scaling From These Plans Is Not Recommended And Could Result In Errors. Dimensions Shown On The Plans Shall Be Used Instead Of Scaling From The Plans.

INTERIM REVIEW
Not intended for construction, bidding or permit purposes.
Engineer: DARREN HUCKERT
P.E. Serial No.: 101112
Date: JULY 2015

SHEET NO. 4 OF 6

P:\PROJECTS\13678 Mosqueda Cooling & Heating\0001-00 Site Plans\Civil\Const Dwgs\PMP\SITE DIM CTRL.dwg JUL 29,2015 - 8:44am PIC