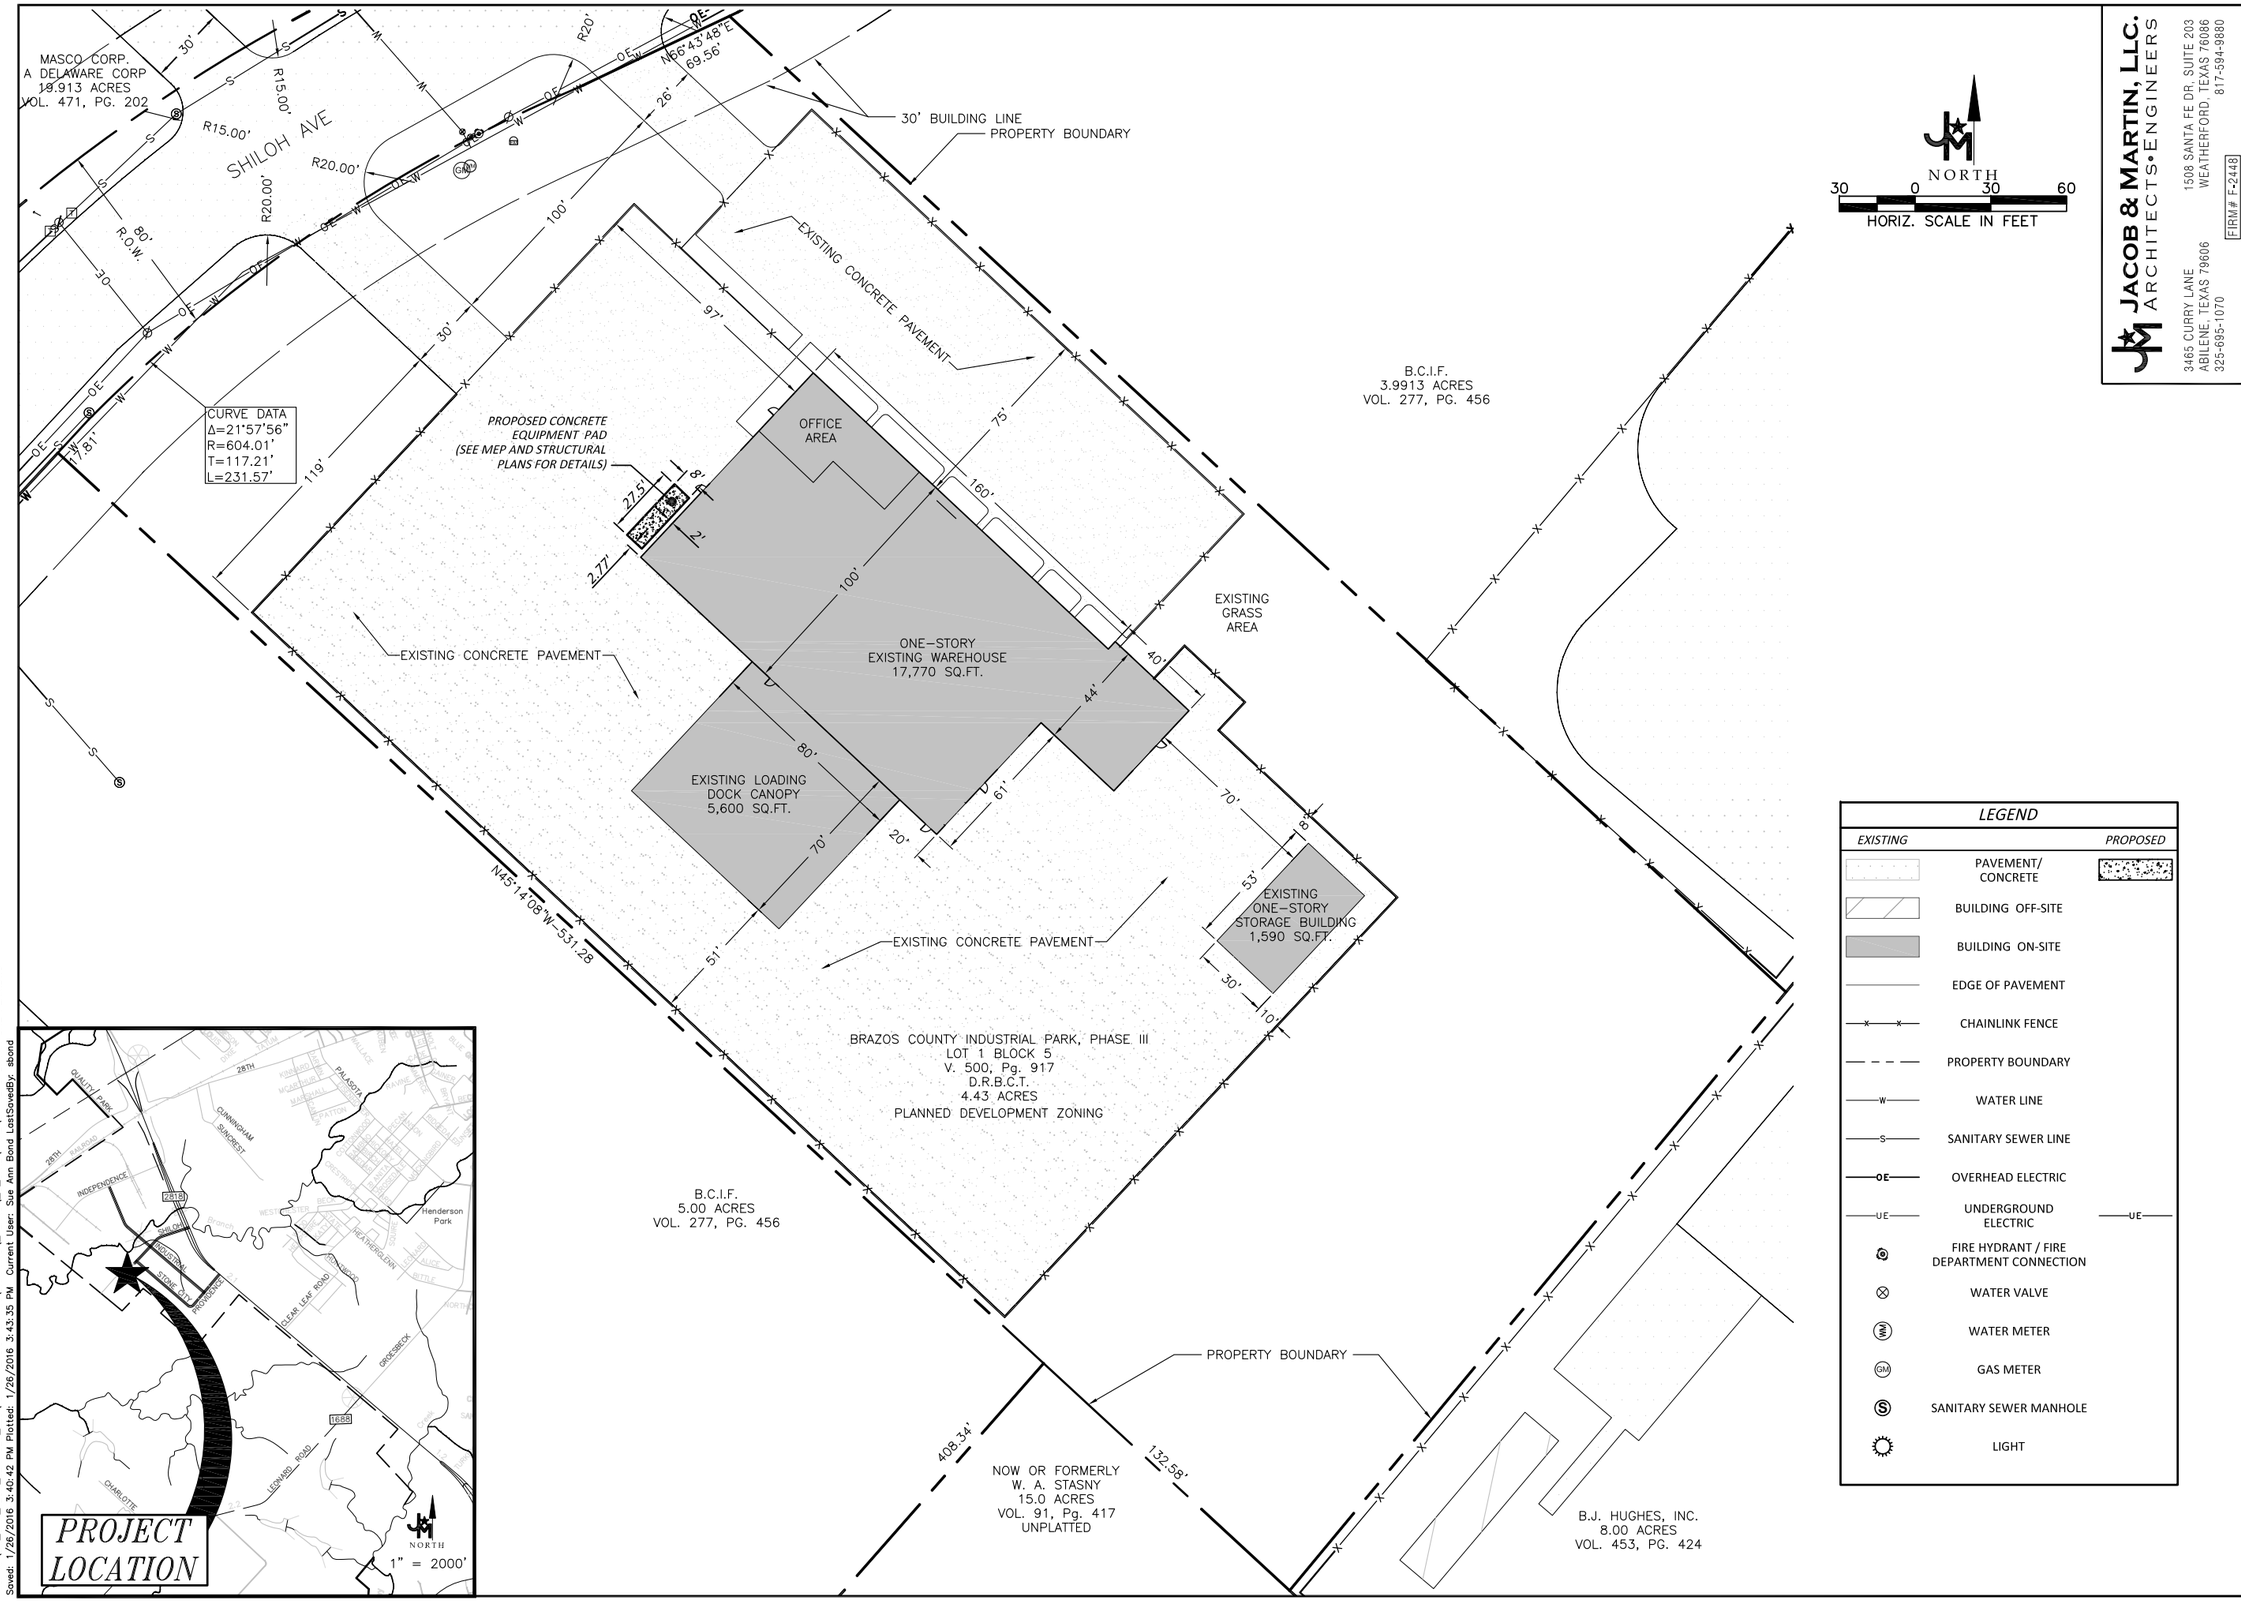

LEGEND

EXISTING		PROPOSED
	PAVEMENT/ CONCRETE	
	BUILDING OFF-SITE	
	BUILDING ON-SITE	
	EDGE OF PAVEMENT	
	CHAINLINK FENCE	
	PROPERTY BOUNDARY	
W	WATER LINE	
S	SANITARY SEWER LINE	
OE	OVERHEAD ELECTRIC	
UE	UNDERGROUND ELECTRIC	UE
	FIRE HYDRANT / FIRE DEPARTMENT CONNECTION	
	WATER VALVE	
WM	WATER METER	
GM	GAS METER	
S	SANITARY SEWER MANHOLE	
	LIGHT	

JACOB & MARTIN, LLC.
ARCHITECTS•ENGINEERS
3465 CURRY LANE
ABILENE, TEXAS 79606
325-695-1070
1508 SANTA FE DR, SUITE 203
WEATHERFORD, TEXAS 76086
817-594-9880
FIRM# F-2448

design/construction solutions

THIS DOCUMENT IS RELEASED FOR REVIEW ONLY UNDER THE AUTHORIZATION OF EDUARDO AGUILAR, P.E., #116203 AND IS NOT TO BE USED FOR CONSTRUCTION OR BIDDING PURPOSES

IT IS A VIOLATION OF LAW FOR ANY PERSON, UNLESS THEY ARE ACTING UNDER THE DIRECTION OF A LICENSED PROFESSIONAL ENGINEER, ARCHITECT, LANDSCAPE ARCHITECT OR LAND SURVEYOR TO ALTER AN ITEM IN ANY WAY. IF AN ITEM BEARING THE STAMP OF A LICENSED PROFESSIONAL IS ALTERED, THE ALTERING ENGINEER, ARCHITECT, LANDSCAPE ARCHITECT OR LAND SURVEYOR SHALL STAMP THE DOCUMENT AND INCLUDE THE DESCRIPTION "ALTERED BY" FOLLOWED BY THEIR SIGNATURE, THE DATE OF SUCH ALTERATION, AND A SPECIFIC DESCRIPTION OF THE ALTERATION.

PEPSI BEVERAGES COMPANY
1801 SHILOH AVENUE
BRYAN, TX 77803

No.	Submittal / Revision	App'd.	By	Date

SITE PLAN

Designed By:	Drawn By:	Checked By:
Issue Date: 01/14/2016	Project No: 30976	Scale: AS SHOWN

Drawing No.:

C-100

File: X:\CM_CHA_TECH_SERVICES_LLC\15482 PEPSICO BRYAN\DRAFTING_PLANS_C_CIVIL\FINAL\01-PEPSI BRYAN SITE PLAN.DWG
Saved: 1/26/2016 3:40:42 PM Plotted: 1/26/2016 3:43:35 PM Current User: Sue Ann Bond LastSavedBy: sbond