LANDSCAPE ANALYSIS

SITE AREA				**2,101,770 SF**
DEVELOPED AREA				**1,080,856 SF**
LANDSCAPE REQUIRED	1,080,856	X	0.15	**162,128 SF**
LANDSCAPE PROVIDED				**393,497 SF**
REFORESTATION TREES				
CANOPY TREE: UNDER 1 1/2" CALIPER	131	X	15	1,965 SF
CANOPY TREE: 1 1/2 - 3" CALIPER	100	X	200	20,000 SF
NON-CANOPY TREE: UNDER 1 1/2" CALIPER	98	X	15	1,470 SF
TREES				
CANOPY TREES	356	X	200 SF	71,200 SF
NON-CANOPY TREES	130	X	150 SF	19,500 SF
SHRUBS				
UNDER 2 GALLONS	43,769	X	5 SF	218,845 SF
2-5 GALLONS	1,834	X	10 SF	18,340 SF
GROUND COVER				
SOD LAWN	70,080	X	0.10 SF	7,008 SF
NATIVE GRASSES	351,685	X	0.10 SF	35,169 SF

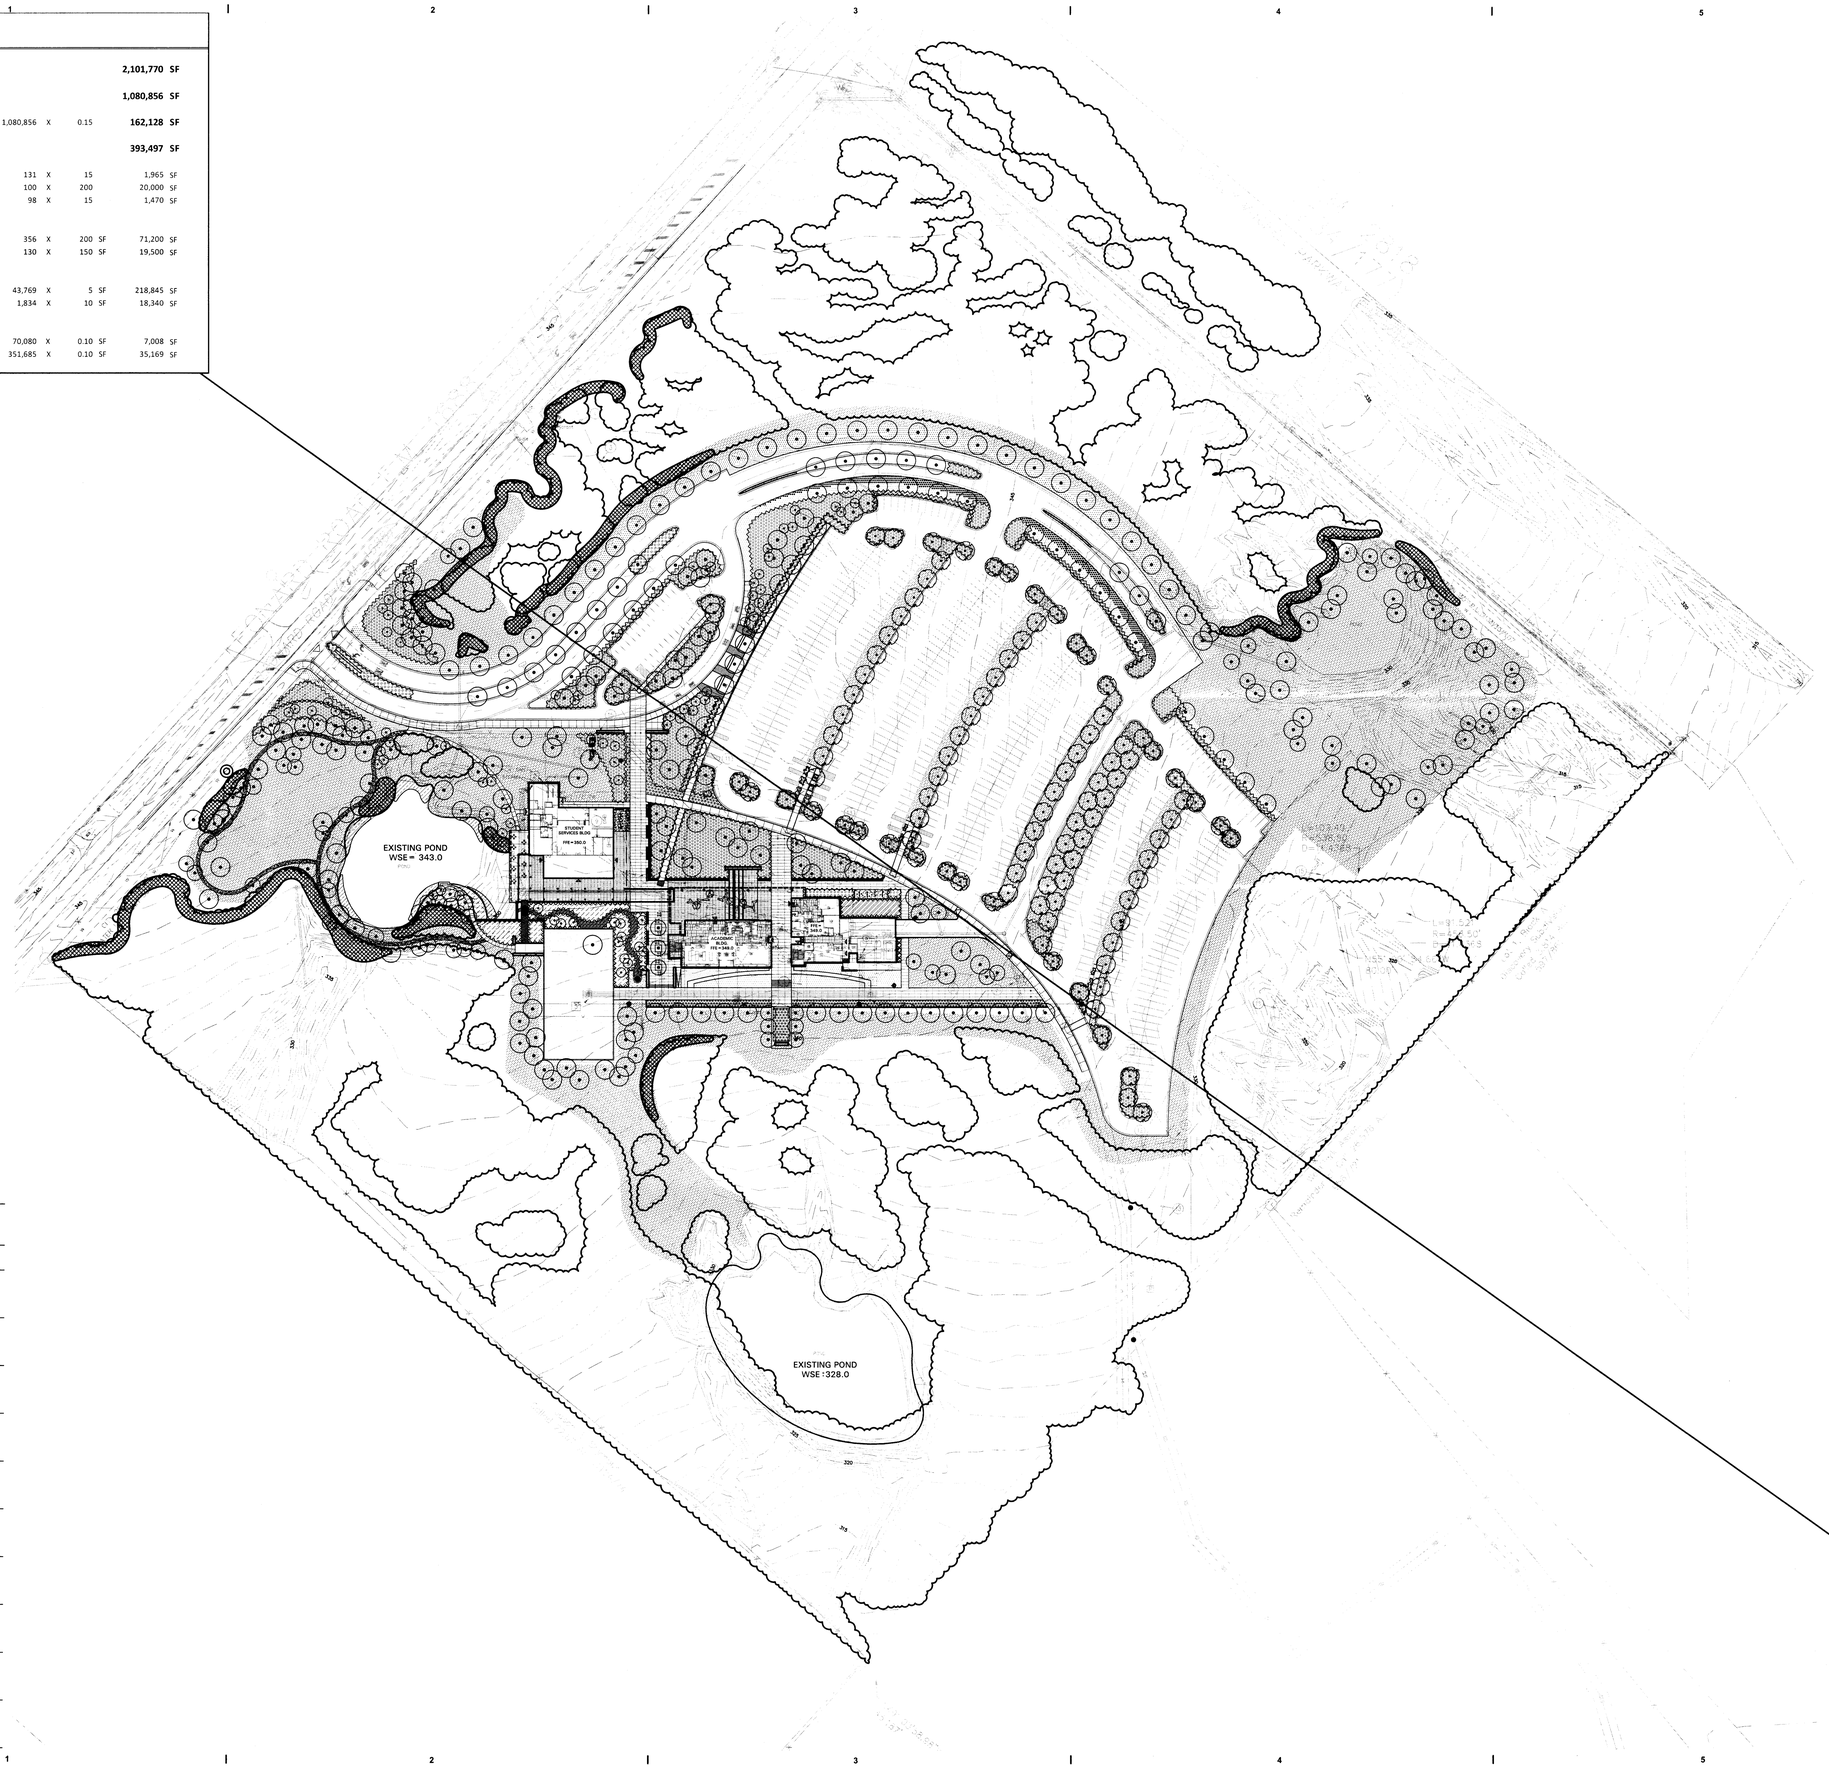

PLANTING LEGEND

SYMBOL	DESCRIPTION
	CANOPY TREE
	NON-CANOPY TREE
	PARKING LOT TREE
	EVERGREEN HEDGES
	PERENNIALS & ORNAMENTAL GRASSES
	SHRUBS
	WETLAND SHRUBS
	NATIVE GRASSES
	SOD LAWN
	REFORESTATION ZONE

Kirksey ARCHITECTURE

6909 Portwest Drive
Houston Texas 77024
713 850 9600
kirksey.com

PROJECT TEAM

Kimley-Horn and Associates
Civil Engineer

SWA Group
Landscape

Cardno Haynes Whaley
Structural Engineer

DBR, Inc.
MEP/ IT Engineer

swa

1245 West 18th Street
Houston, Texas
77008-3342
United States
www.swagroup.com
+1.713.868.1676 o

NO.	DATE	ISSUE
1	9/28/2015	100% Schematic Design
2	11/24/2015	100% Design Development
3	1/14/2016	Contractor Review
4	1/15/2016	Site Permit Pkg
5	1/29/2016	GMP Sketch

PROJECT NAME
Blinn College West Campus - Phase 1

FEB 05 2016
RECEIVED

PROJECT ADDRESS
857 N.Harvey Mitchell Parkway
Bryan, TX 77807

KIRKSEY PROJECT NO. 2015174

KEY PLAN

0 40' 80'
1" = 80'

SHEET TITLE
LANDSCAPE ANALYSIS

SHEET NUMBER
L6.06A

© 2015 Kirksey

P:\KRK\KRKS502 Blinn College Phase 1\4 Drawings\Graphics\AutoCAD\Sheets\PLANTING\L6.06A LANDSCAPE ANALYSIS.dwg | APATE | ARCH E1 (30.00 X 42.00 INCHES) | 1/29/2016