ELECTRICAL LEGEND

FIXTURE SCHEDULE
P1 POLE MOUNTED 3 HEAD 240V LUMINAIRE NFFLD- A40 - E- U- 66 -S -B2 SQUARE NON- TAPERED, TENON MT B2 W/ BASE COVER, 6" X 30'
P2 POLE MOUNTED 4 HEAD 240V LUMINAIRE NFFLD- A40 - E- U- 66 -S -B2 SQUARE NON- TAPERED, TENON MT B2 W/ BASE COVER, 6" X 30'

VICINITY MAP

AREA OF DISTURBANCE
33,000 SQ. FT.

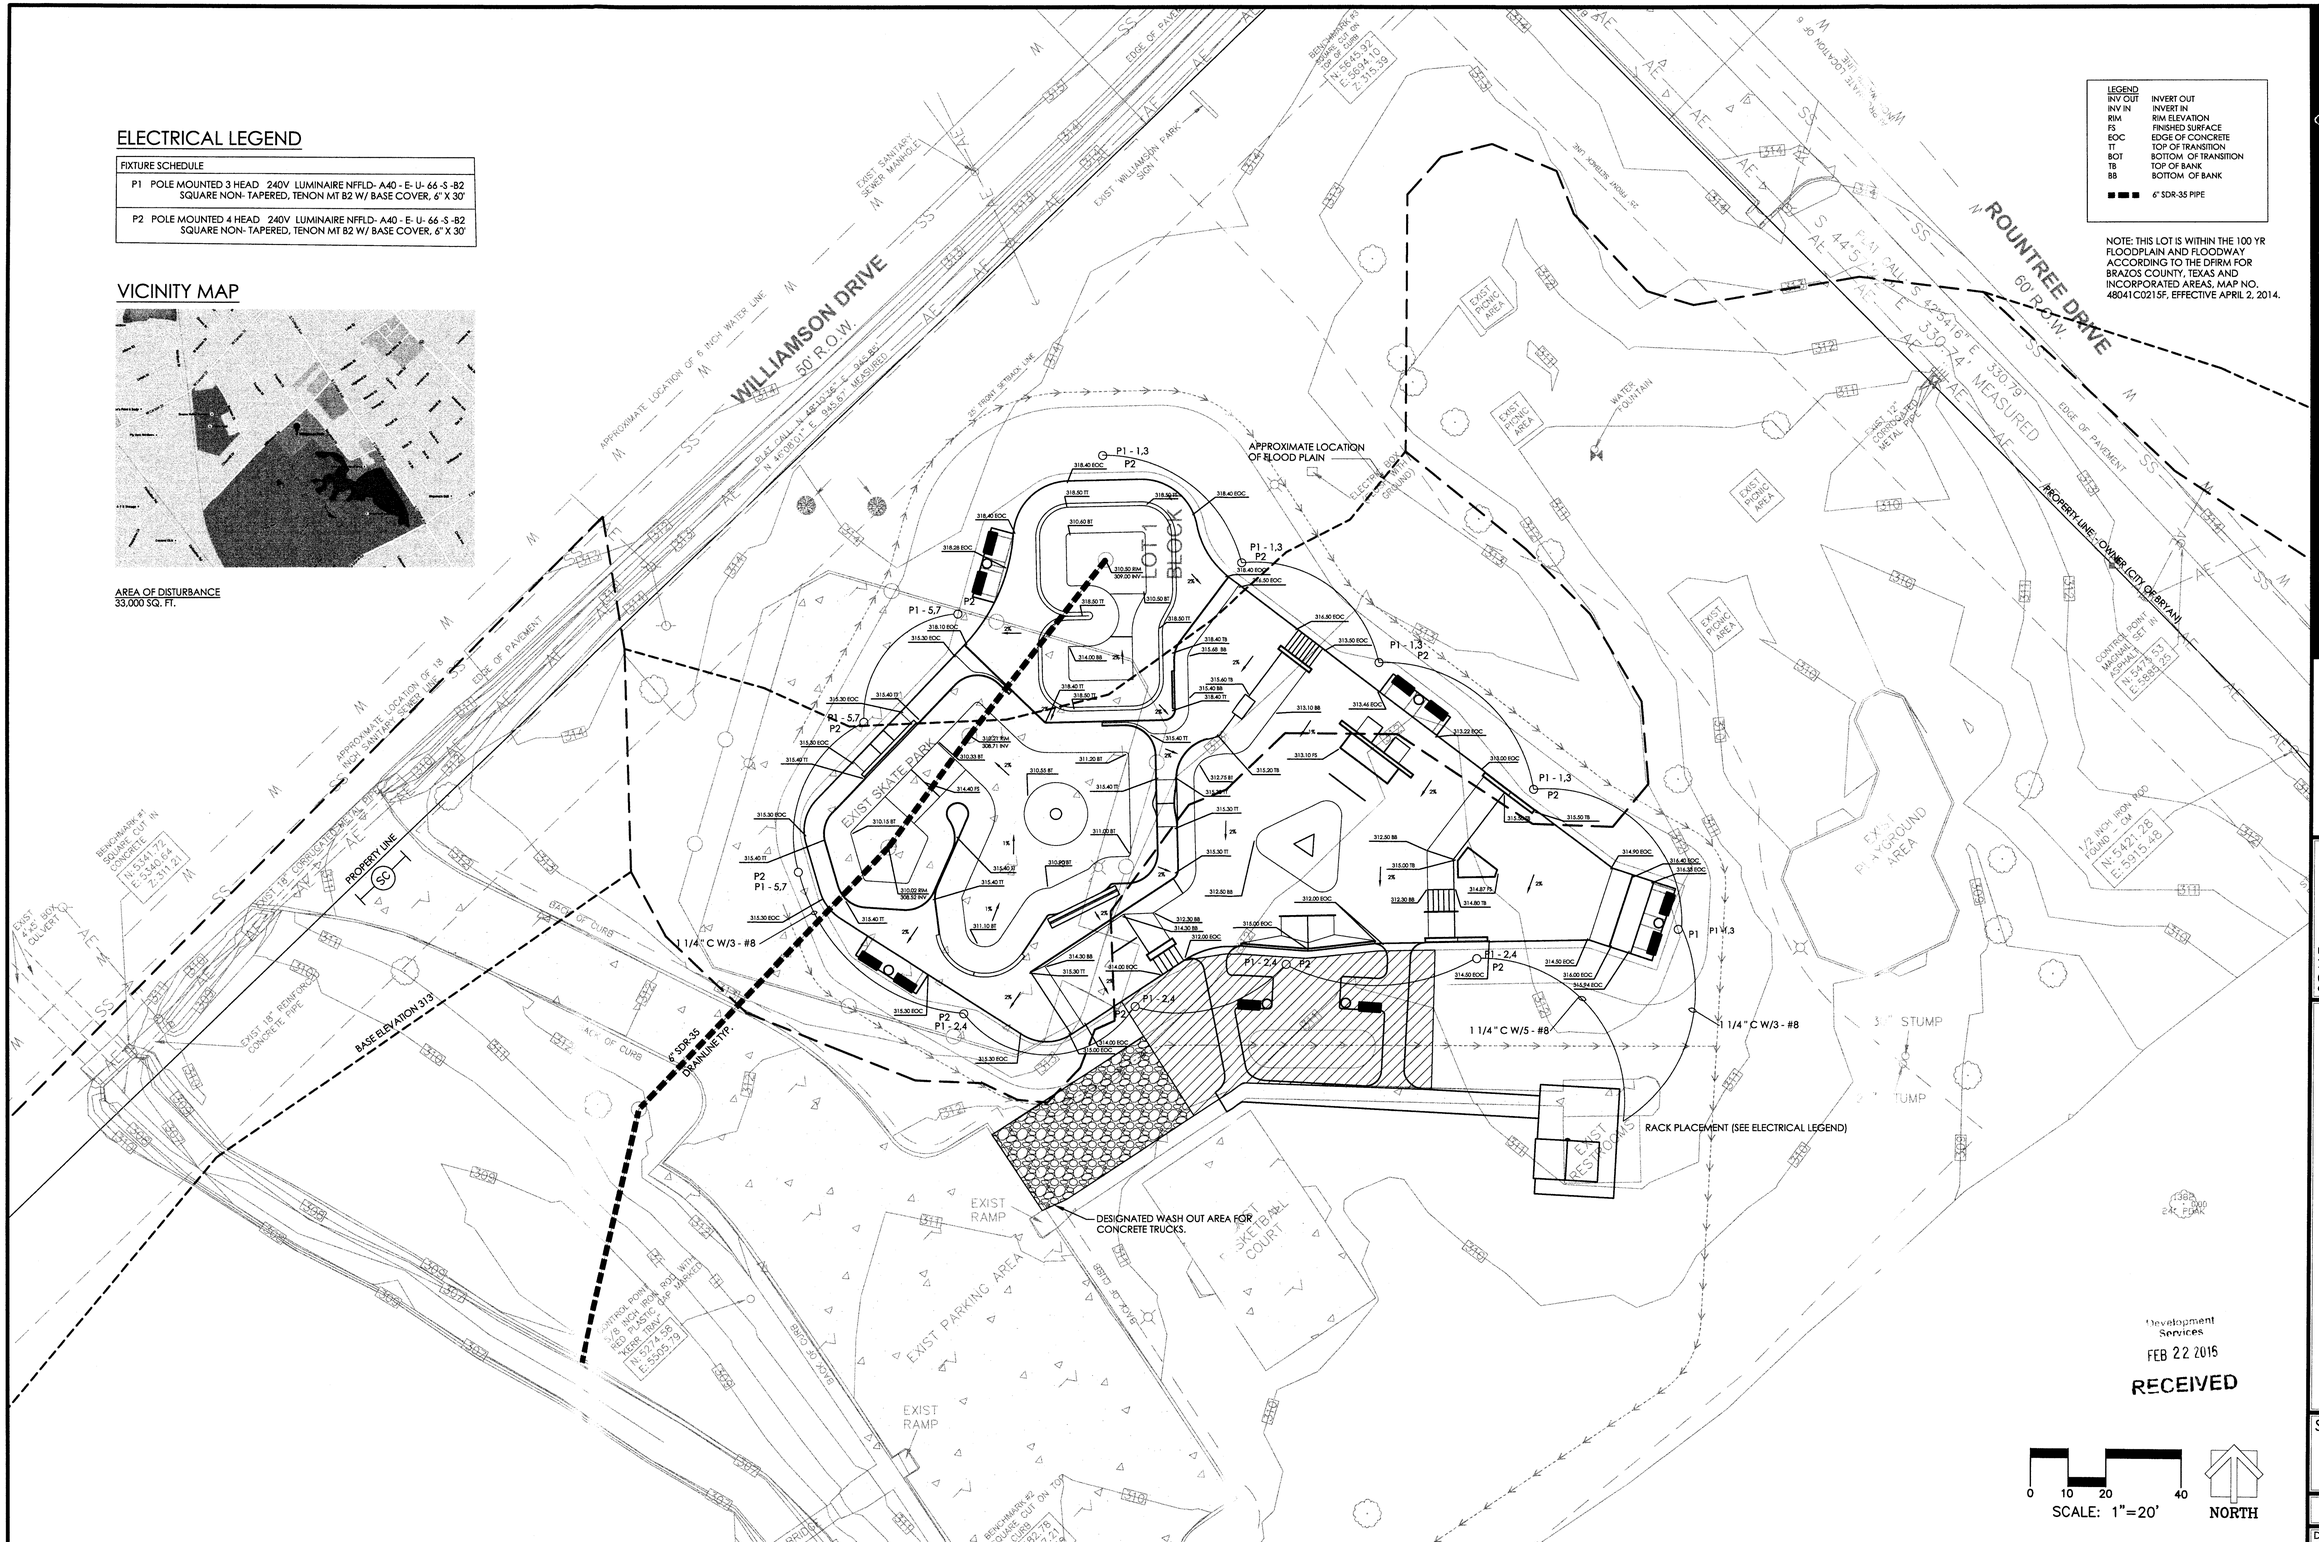

Development Services
FEB 22 2016
RECEIVED

LEGEND

INV OUT	INVERT OUT
INV IN	INVERT IN
RIM	RIM ELEVATION
FS	FINISHED SURFACE
EOC	EDGE OF CONCRETE
TT	TOP OF TRANSITION
BOT	BOTTOM OF TRANSITION
TB	TOP OF BANK
BB	BOTTOM OF BANK
■■■	6" SDR-35 PIPE

NOTE: THIS LOT IS WITHIN THE 100 YR FLOODPLAIN AND FLOODWAY ACCORDING TO THE DFIRM FOR BRAZOS COUNTY, TEXAS AND INCORPORATED AREAS, MAP NO. 48041C0215F, EFFECTIVE APRIL 2, 2014.

GRINDLINE
CONCRETE SKATEPARK DESIGN & CONSTRUCTION
46 9 14th Ave SW
Sartell, MN 56377
P 320-845-7411 F 320-845-7412
www.grindline.com

100% SUBMITTAL

SCALE: 1" = 20'

SITE PLAN

PROJECT: WILLIAMSON PARK SKATEPARK
LOCATION: BRYAN, TX

SHEET: SP1.3

DATE: FEB. 2016

DRAWN BY: JRJ
CHECKED BY: MBF

This design is an instrument of professional service and is the property of Grindline Skateparks Inc. Any use of these plans shall be restricted to the project for which they were prepared.