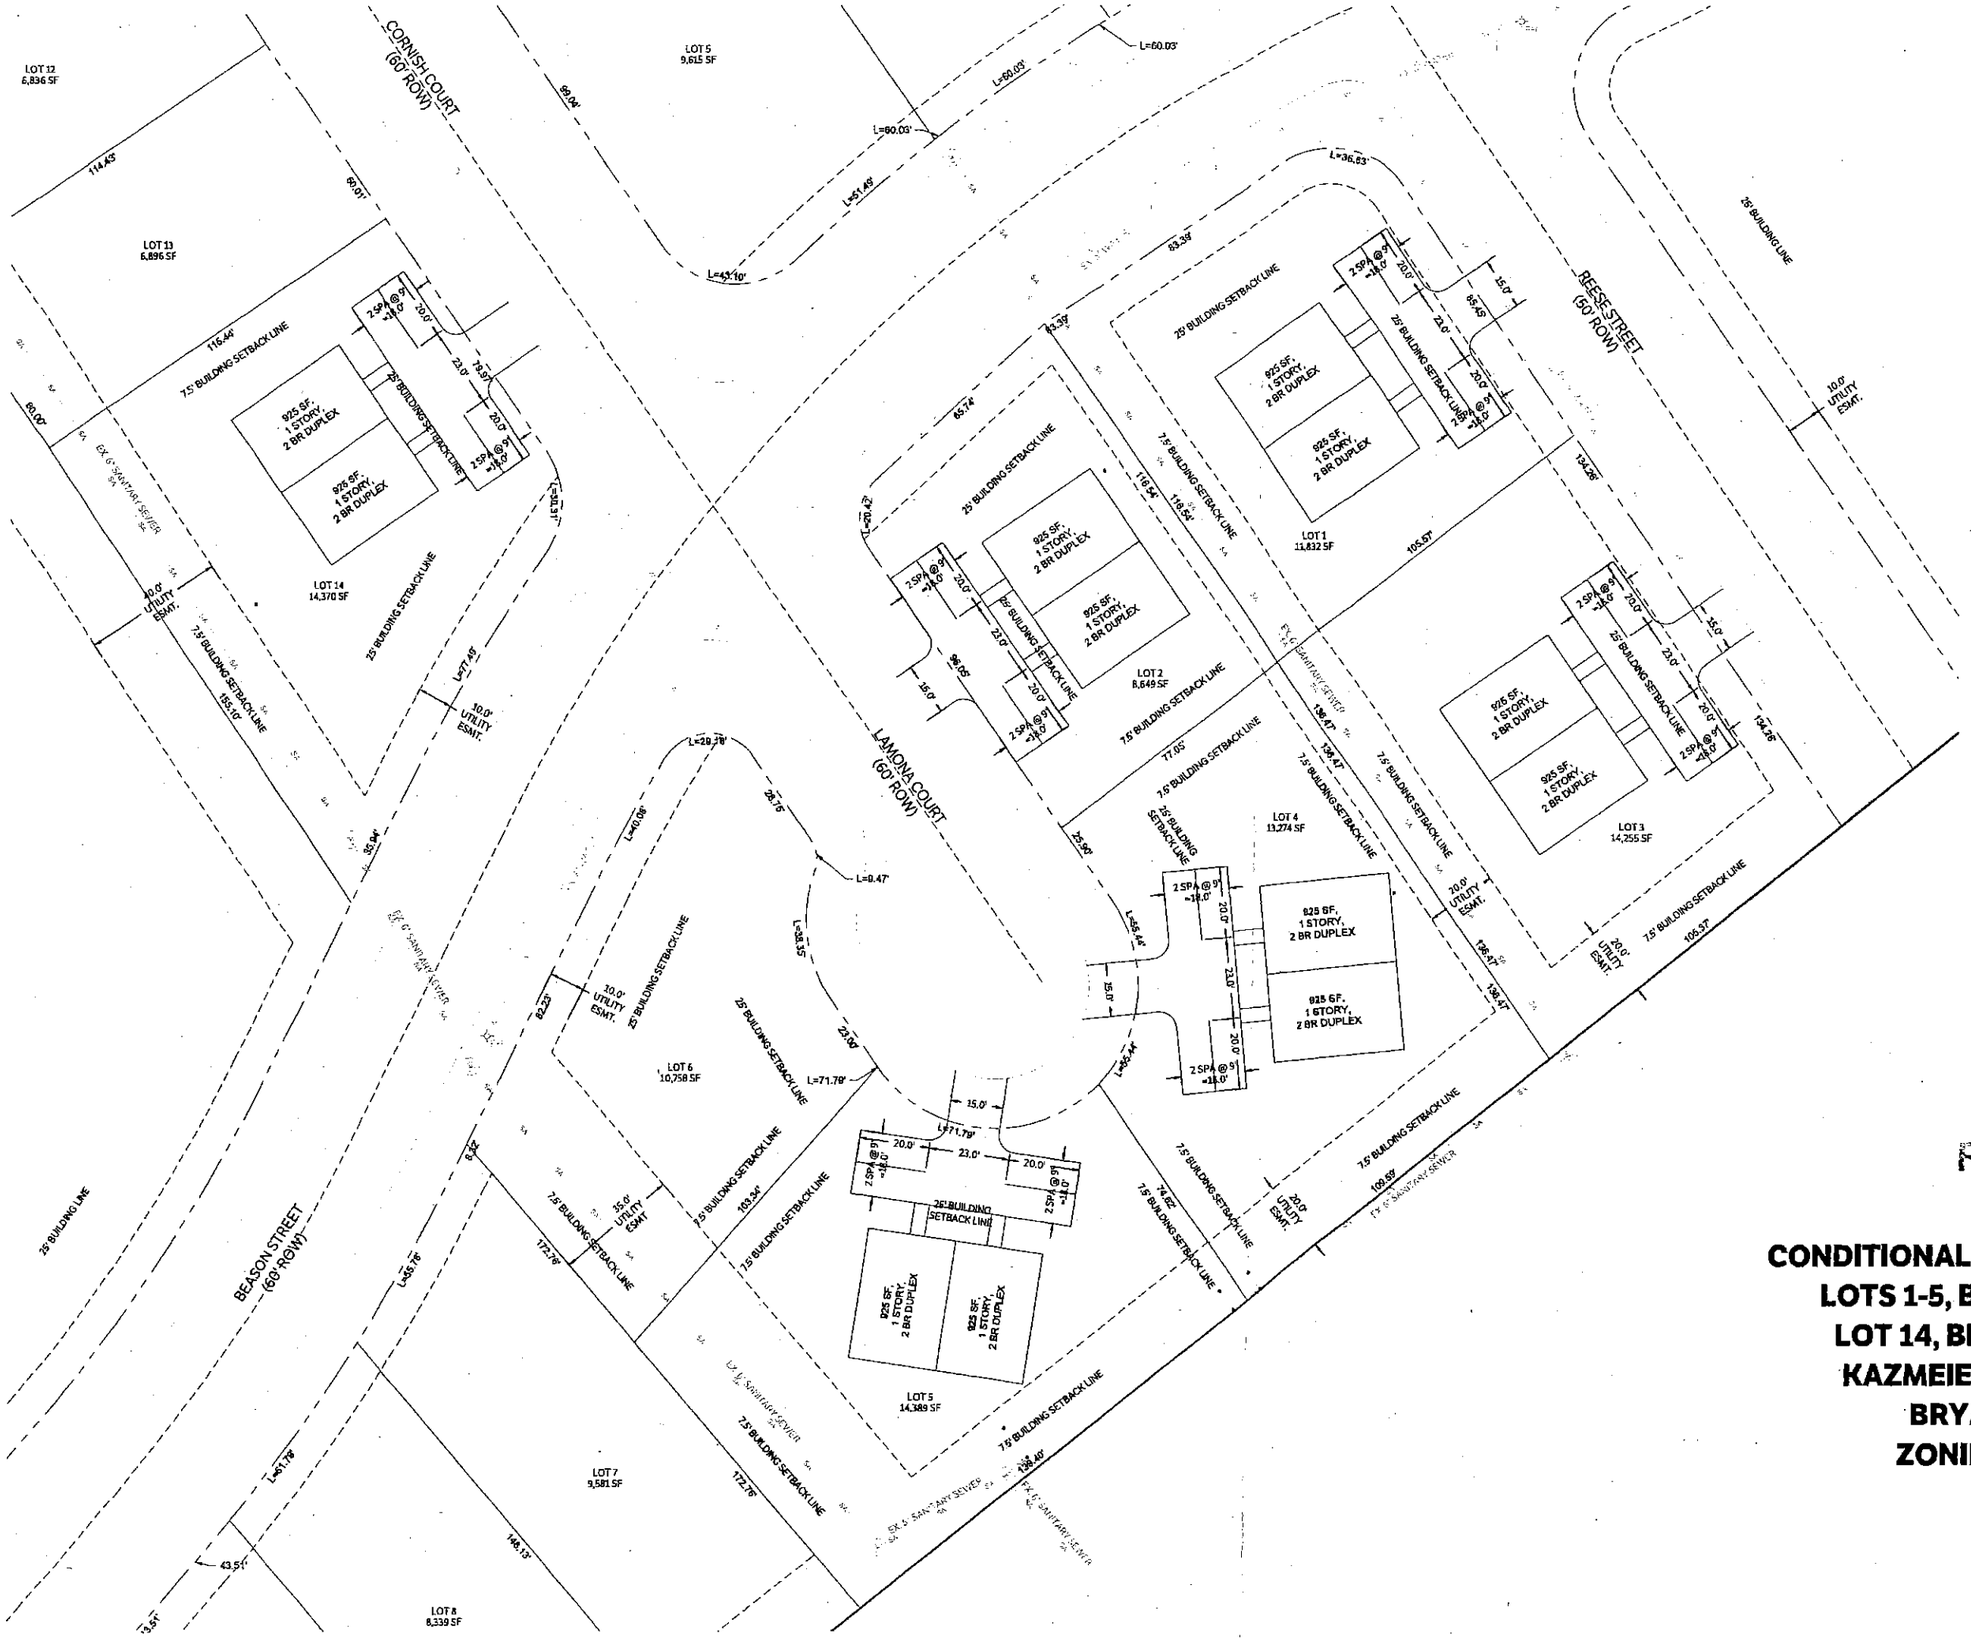

N

0 20 40 80

SCALE: 1"= 20'

CAUTION: CONTACT THE TEXAS EXCAVATION SAFETY SYSTEM (DIG-TESS) AT 1-800-344-8377 TO LOCATE EXISTING UTILITIES PRIOR TO CONSTRUCTION. CONTACT GESSNER ENGINEERING IF CONFLICTS OCCUR.

Development Services

APR 14 2016

RECEIVED

CONDITIONAL USE PERMIT FOR LOTS 1-5, BLOCK TWO & LOT 14, BLOCK THREE KAZMEIER GARDENS BRYAN, TX. ZONING: RD-5

GESSNER ENGINEERING

PLAN | DESIGN | VERIFY

GESSNER ENGINEERING
Corporate Office
2501 Ashford Drive
Suite 102
College Station, Texas 77840
www.gessnerengineering.com

FIRM REGISTRATION NUMBER:
TBPE F-7451, TBPLS F-10191910

COLLEGE STATION 979.680.8840
BRINHAM 079.836.6855
FORT WORTH 817.405.0774
SAN ANTONIO 210.556.4124

PRELIMINARY

PRELIMINARY NOT FOR CONSTRUCTION

CONDITIONAL USE PERMIT KAZMEIER GARDENS BRYAN, TX.

[redacted]

Issue Date:

Drawn By:

Checked By:

Project Number:

Revisions:

[redacted]