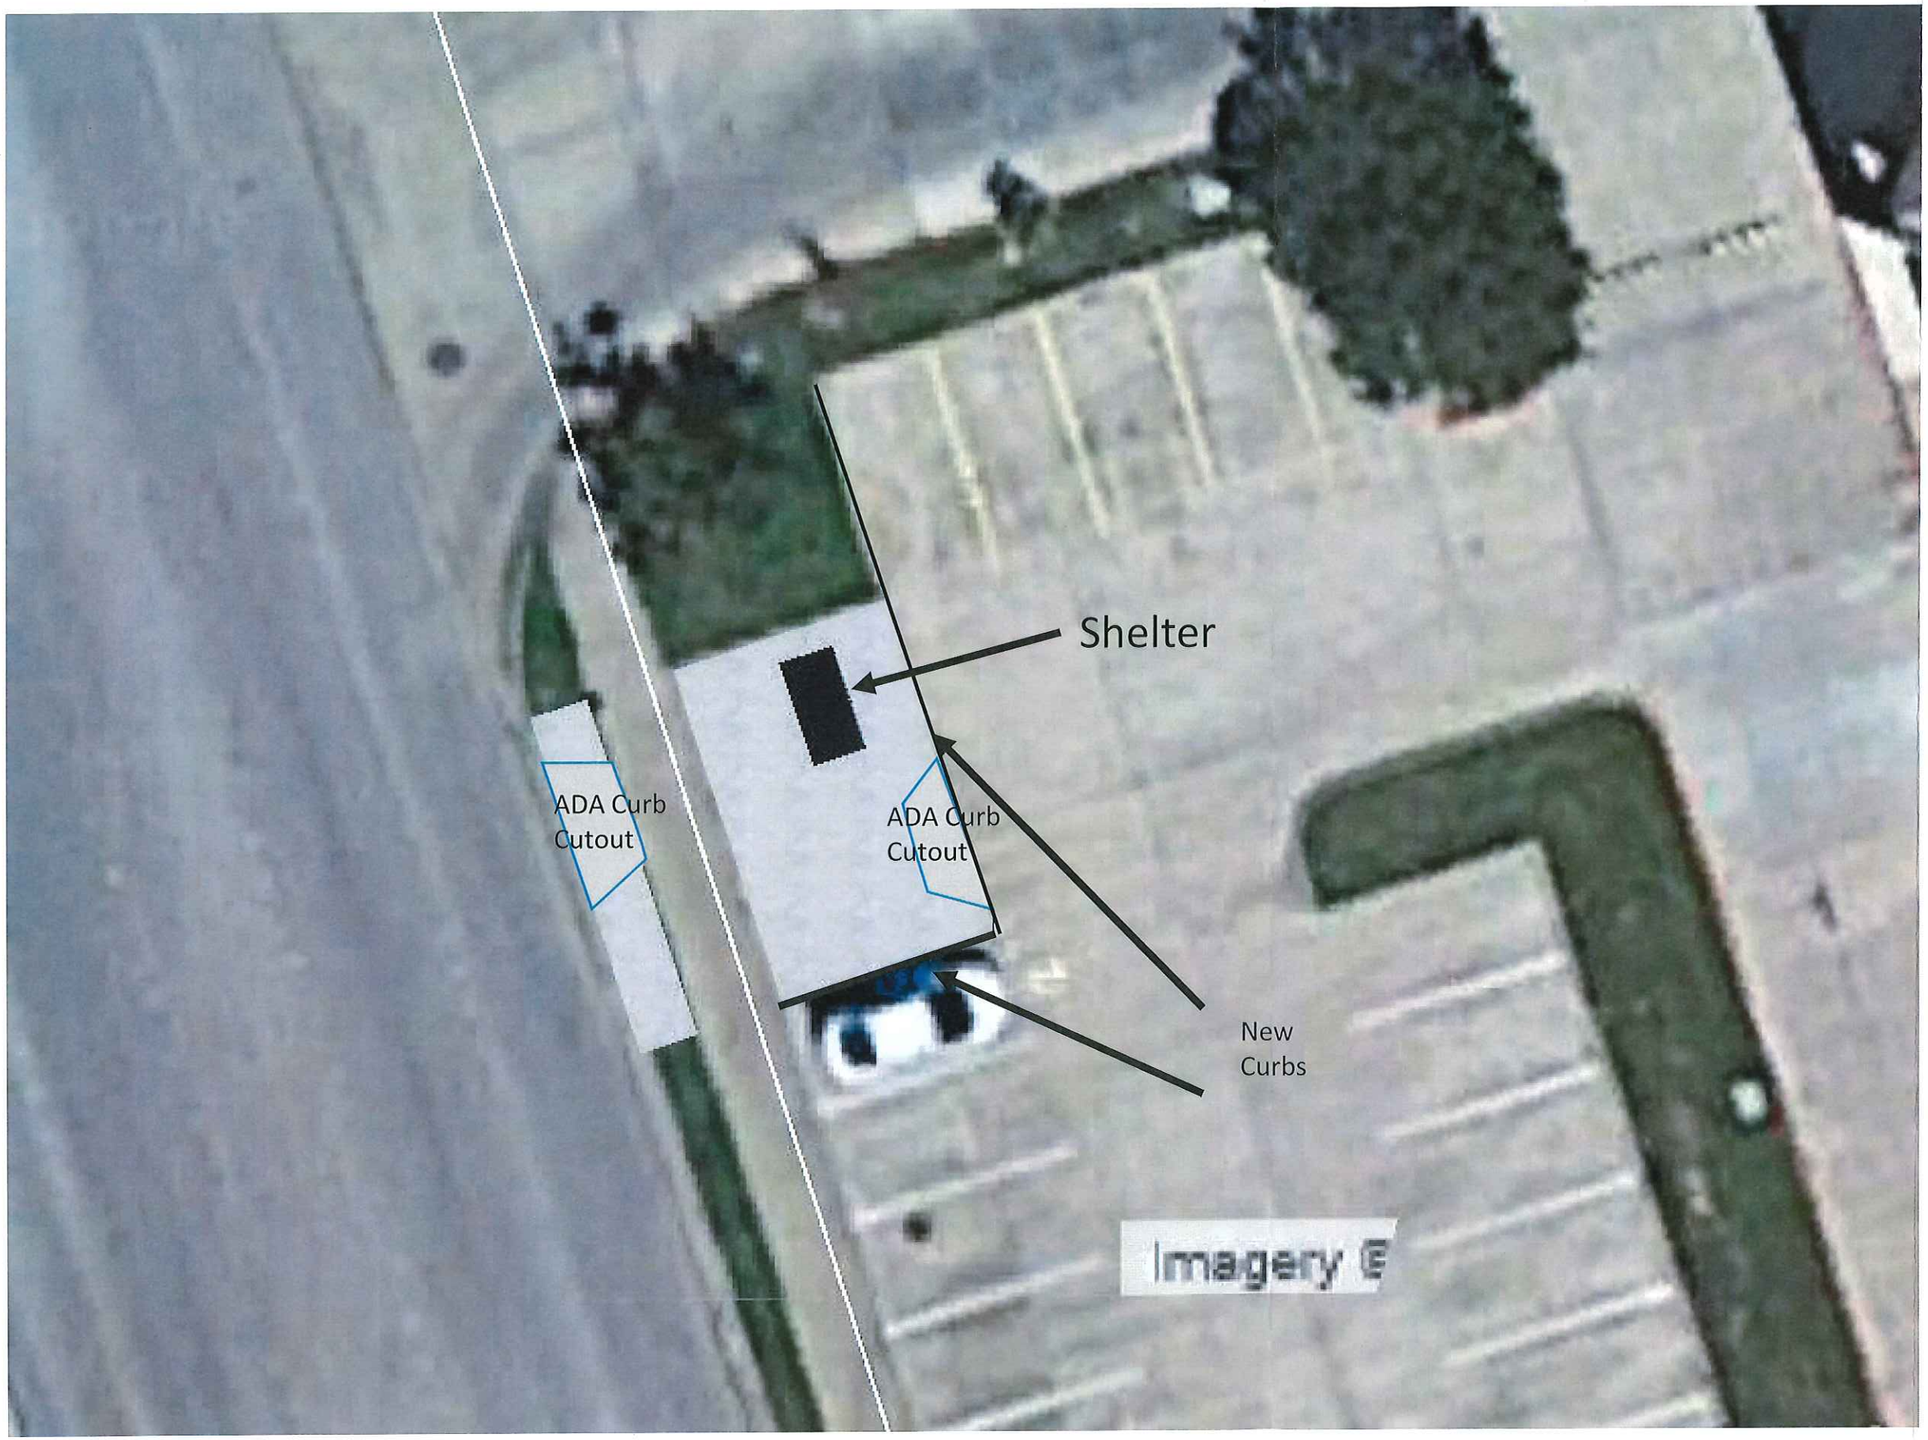

Center for Regional Services Bus Stop & Shelter

Location: 3991 E. 29th Street

Bus shelter site will take up three (3) parking spaces.

Stormwater runs north to south in street and parking lot. No storm drains or storm water flow is affected.

Development Services
MAY 04 2016
RECEIVED

Briar Oaks Dr
Development
Services
MAY 04 2016
RECEIVED
Carter Creek Pkwy

Option #1

Development Services
MAY 04 2016
RECEIVED

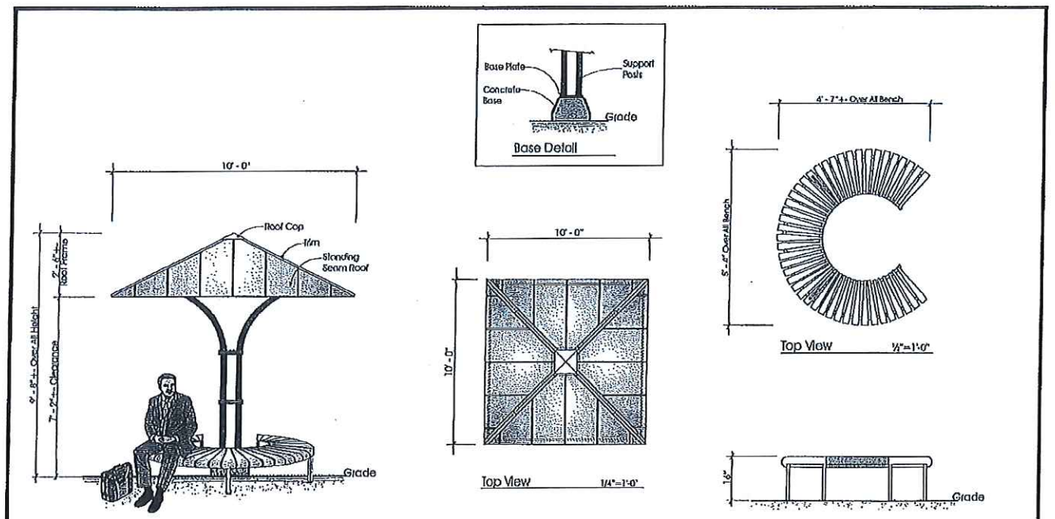

Elevation 3/8"=1'-0"

All steel frame construction with sheet metal standing seam roof. Steel Posts with pre-cast concrete bases. Roof is shown with Galvalume Finish but is available in a variety of colors. Shelter frame is shown in a Ex. Green finish but can be custom painted.

Base Detail

Top View 1/4"=1'-0"

Top View 1/2"=1'-0"

Elevation: 3/4 Round Bench 1/2"=1'-0"

Designers • Fabricators • Erectors Architectural Metal Products 1333 Lawler Road Houston, Texas 77039 (281) 932-3344 fax (281) 932-8443	Job Name: 10'x 10' Hip Roof Shelter Salesperson: Hank Hink Scale: Shown Date: 8-01-06 Sheet 1 of 1	Installation Address: Various Work Order No. Artist: Jgonzalez Drawing No. 13220-GX1010	Revisions 1 2 3 4	Shelter Model #1010 10' x 10' Hip Roof Shelter and 3/4 Round Steel Bench

Development
Services
MAY 04 2016
RECEIVED

Option #2

Development Services
MAY 04 2016
RECEIVED

Partially assembled smoking shelters snap together on-site.

These prefabricated shelters provide protection from the elements and provide easily identified gathering or smoking locations on your grounds.

- Snap-together baked enamel steel frames
- ¼" thick tempered safety glass panels
- Dome style shelter has full perimeter gutter system
- 40 PSF snow load factor
- Adjustable anchor plates mount easily to your concrete pad
- ADA-compliant

Partial assembly required. Available in bronze or white.

Economy Smoking Shelter *(Available in bronze only)*

K. Open Front • 90"H x 96"W x 48"D • 570 lbs
6MM0H-STS48DWKD0FB **$1650**

Dome Roof Shelter

Open Front • 96"H x 120"W x 60"D • 869 lbs
6MM0H-ALS510A0D **$4300**

L. Double Opening • 96"H x 120"W x 60"D • 784 lbs
6MM0H-ALS510A2D **$4600**