PARKING TABULATION	
PARKING REQUIREMENT:	1/15 STUDENTS
TOTAL PARKING REQUIRED:	**1220 STUDENTS / 15 = 82 SPACES**
TOTAL PARKING PROVIDED:	**207 SPACES (201 STD, 8 HC)**

BUILDING DATA SUMMARY			
EXISTING USE:	SAM RAYBURN MIDDLE SCHOOL		
PROPOSED USE:	MIDDLE SCHOOL ADDITIONS		
NO. OF STORIES:	1		
PROPOSED BUILDING:	TOTAL SF	HEIGHT (FT)	TYPE
	8,784	12	IIB
BUILDING SPRINKLER SYSTEM:		YES	
FIRM MAP NO:	48041C0215F		
(Partially located in 100 year floodplain or floodway)			

CAUTION: CONTACT THE TEXAS EXCAVATION SAFETY SYSTEM (DIG-TESS) AT 1-800-344-8377 TO LOCATE EXISTING UTILITIES PRIOR TO CONSTRUCTION. CONTACT GESSNER ENGINEERING IF CONFLICTS OCCUR.

N

0 30 60 90

SCALE: 1"= 30'

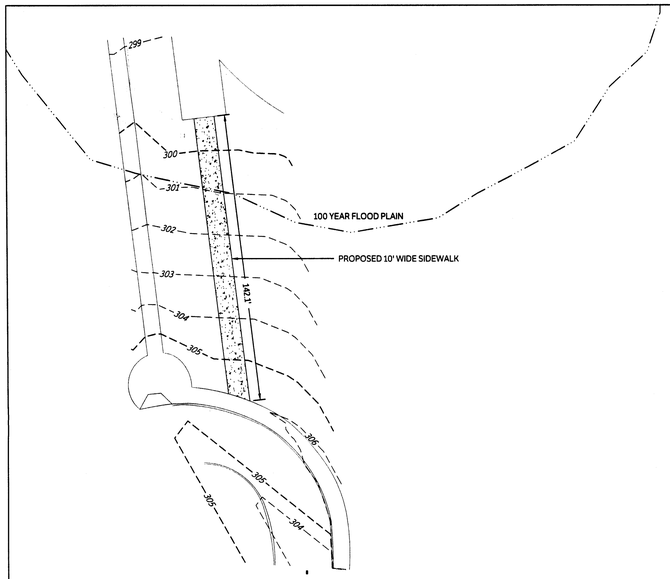

SITE PLAN FOR:
SAM RAYBURN MIDDLE SCHOOL
1048 N EARL RUDDER FWY
BRYAN, TX 77802

LEGAL DESCRIPTION:
BRYAN INDEPENDENT SCHOOL DISTRICT
BLOCK 1, LOT 1

ZONING:
RESIDENTIAL DISTRICT-5000, RD-7

OWNER:
BRYAN I.S.D.
101 NORTH TEXAS AVENUE
BRYAN, TX 77803
TELEPHONE: 979-209-7062
CONTACT: JEFF WINDSOR
EMAIL: JEFF.WINDSOR@BRYANISD.ORG

VICINITY MAP

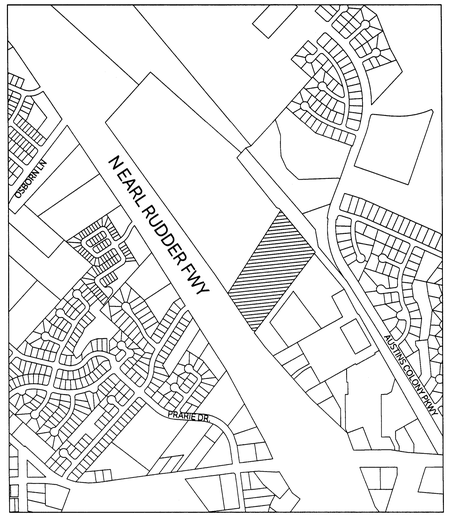

LEGEND

- PROPOSED BUILDING
- PROPERTY LINE
- ADJACENT PROPERTY LINE
- BUILDING SETBACK LINE
- EXISTING PAVEMENT EDGE
- FIRELANE (RED STRIPE WITH 4" WHITE LETTERS: "FIRELANE NO PARKING TOW-AWAY ZONE")
- 340 EXISTING MAJOR CONTOURS
- 341 EXISTING MINOR CONTOURS
- 340 PROPOSED MAJOR CONTOURS
- 341 PROPOSED MINOR CONTOURS
- W EXISTING WATER LINE
- PROPOSED WATER LINE
- SS EXISTING SANITARY SEWER
- PROPOSED SANITARY SEWER
- EXISTING MANHOLE
- FH EXISTING FIRE HYDRANT
- PROPOSED HANDICAP PARKING
- PROPOSED SANITARY SEWER CLEANOUT
- PROPOSED SS DOUBLE CLEANOUT
- PROPOSED 7" CONC. PAVEMENT
- PROPOSED 5" CONC. PAVEMENT
- PROPOSED 4" CONC. SIDEWALK
- 100 YEAR FLOOD PLAIN

SITE PLAN NOTES:

1. CONTRACTOR SHALL NOTIFY THE ENGINEER OF ANY DISCREPANCIES BETWEEN THESE PLANS AND ONSITE FIELD CONDITIONS OR SPECIFICATIONS OF OTHER DISCIPLINES
2. THE CONTRACTOR IS REQUIRED TO OBTAIN ALL NECESSARY PERMITS, AS WELL AS INSPECTION APPROVALS.
3. A COPY OF APPROVED CONSTRUCTION PLANS SHALL BE KEPT ON SITE AT ALL TIMES THROUGHOUT CONSTRUCTION. THE CONTRACTOR SHALL MAINTAIN A SET OF REDLINE DRAWINGS TO RECORD AS-BUILT CONDITIONS.
4. REFER TO ARCHITECTURAL PLANS FOR COMPLETE BUILDING DIMENSIONS.
5. REF. ARCHITECTURAL PLANS FOR PROPOSED SITE SIGNAGE AS APPLICABLE.
6. THE CONTRACTOR SHALL BE RESPONSIBLE FOR THE CONTAINMENT AND PROPER DISPOSAL OF ALL LIQUID AND SOLID WASTE ASSOCIATED WITH THIS PROJECT. THE CONTRACTOR SHALL USE ALL MEANS NECESSARY TO PREVENT THE OCCURRENCE OF WIND BLOWN LITTER FROM THE PROJECT SITE.
7. DURING CONSTRUCTION, THE CONTRACTOR SHALL MAINTAIN AN ORDERLY PROJECT SITE. THE CONTRACTOR SHALL CLEAN AND REMOVE ANY SURPLUS OR DISCARDED MATERIALS, TEMPORARY STRUCTURES, AND DEBRIS FROM THE PROJECT SITE.
8. THE CONTRACTOR IS RESPONSIBLE FOR STORAGE AND SAFE-GUARDING OF ALL MATERIALS AND EQUIPMENT AT THE PROJECT SITE TO MAINTAIN A SAFE AND SECURE PROJECT.
9. THE CONTRACTOR SHALL COORDINATE SITE STORAGE WITH THE OWNER TO NOT OBSTRUCT DRIVES, ACCESS, OR OTHER OPERATIONAL REQUIREMENTS.
10. ANY ADJACENT RIGHT-OF-WAY (R.O.W.) OR PROPERTY AFFECTED DURING CONSTRUCTION, SHALL BE RETURNED TO PRE-CONSTRUCTION CONDITION AT THE CONTRACTOR'S EXPENSE.
11. THE CONTRACTOR SHALL PROTECT ALL SURVEY MONUMENTATION, BENCHMARKS, AND MARKERS DURING CONSTRUCTION.
12. THE CONTRACTOR MUST PROVIDE CONSTRUCTION STAKING SERVICES BASED ON THE INFORMATION PROVIDED IN THE PLANS.
13. IRRIGATION SYSTEM WILL BE PROTECTED BY EITHER A PRESSURE VACUUM BREAKER, A REDUCED PRESSURE PRINCIPLE BACK FLOW DEVICE, OR A DOUBLE-CHECK BACK FLOW DEVICE, AND INSTALLED AS PER CITY ORDINANCE 2394.
14. THE CONTRACTOR SHALL BE RESPONSIBLE FOR THE PROTECTION OF ALL EXISTING UTILITIES OR SERVICE LINES DURING THE CONSTRUCTION PROCESS. WHERE EXISTING UTILITIES OR SERVICE LINES ARE DAMAGED, THE CONTRACTOR SHALL REPAIR OR REPLACE THE UTILITY OR SERVICE LINE WITH THE SAME TYPE OF MATERIAL AND CONSTRUCTION, OR BETTER. ALL MATERIAL AND LABOR SHALL BE AT THE CONTRACTOR'S EXPENSE.
15. THE CONTRACTOR IS RESPONSIBLE FOR COMPLYING WITH ALL STATE AND FEDERAL REGULATIONS REGARDING CONSTRUCTION ACTIVITIES NEAR ENERGIZED OVERHEAD ELECTRIC LINES.
16. THE CONTRACTOR ACKNOWLEDGES THAT THE LOCATION AND/OR ELEVATION OF THE EXISTING UTILITIES SHOWN ON THE PLANS IS BASED ON RECORDS OF VARIOUS UTILITY COMPANIES, CITY MAPS AND, WHEN POSSIBLE, FIELD MEASUREMENTS. THE INFORMATION IS NOT TO BE RELIED UPON AS BEING EXACT OR COMPLETE.
17. THE CONTRACTOR SHALL NOTIFY THE APPROPRIATE UTILITY COMPANY 48 HOURS PRIOR TO EXCAVATION, AND SHALL NOTIFY THE ENGINEER OF ANY CONFLICTS.
18. ALL BACK FLOW DEVICES WILL BE INSTALLED AND TESTED UPON INSTALLATION AS PER CITY ORDINANCE 2394.
19. ALL WATER LINES TO BE CL 305 DR 14 PVC, MEETING AWWA C-900 OR C-909 STANDARDS.
20. ALL SANITARY SEWER LINES TO BE SDR-26 PVC.
21. SANITARY SEWER LINES SHALL BE CONSTRUCTED IN ACCORDANCE WITH TCEQ REQUIREMENTS FOR SEPARATION AND CROSSINGS, AND IN ACCORDANCE WITH THE 2012 INTERNATIONAL PLUMBING CODE.
22. ALL METERS TO BE LOCATED WITHIN THE P.U.E.

GESSNER ENGINEERING
GESSNER ENGINEERING
Corporate Office
2501 Ashford Drive
College Station, Texas 77840
www.gessnerengineering.com
FIRM REGISTRATION NUMBER:
TBPE F-7481,
TBPLSF-10193910

PBK
11 Greenway Plaza, 22nd Floor
Houston, TX 77046
713-965-0608 P
713-961-4571 F
TX Firm: F-3709
PBK.com

SAM RAYBURN MIDDLE SCHOOL ADDITION

BRYAN INDEPENDENT SCHOOL DISTRICT

PRELIMINARY
STATE OF TEXAS
ALEX S. PEPPERHORN
92594
LICENSED PROFESSIONAL ENGINEER

GESSNER ENGINEERING
FIRM REGISTRATION NUMBER:
TBPE F-7481, TBPLS F-10193910

CLIENT	BRYAN I.S.D.
PROJECT NUMBER	15-1151
DATE	06-20-2016
DRAWN BY	PR
CHECKED BY	ASP

REVISIONS

No.	Description	Date

NOT FOR CONSTRUCTION

SITE PLAN

C.100