CONSTRUCTION DRAWINGS FOR BRIARCREEK COURT ALLEY RECONSTRUCTION

(425-D1-1409)

BRYAN, TEXAS

BLEYL & ASSOCIATES PROJECT NUMBER: 11399

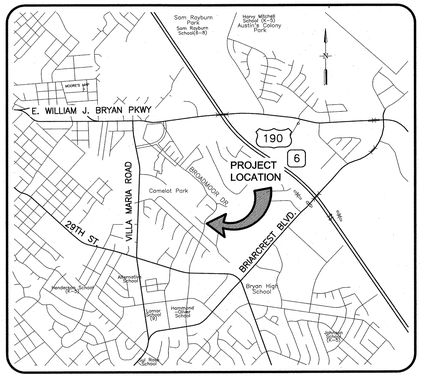

VICINITY MAP

NOT TO SCALE

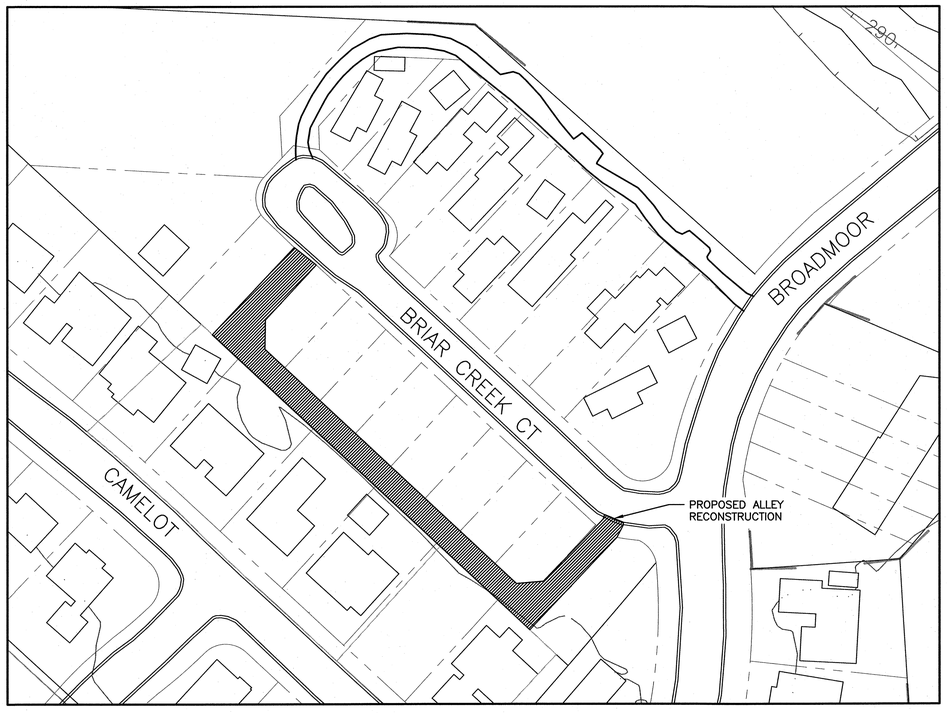

PROJECT LOCATION MAP

SHEET INDEX	
Sheet Number	Sheet Title
01	COVER SHEET
02	GENERAL NOTES
03	PAVEMENT PLAN – 13+15 TO 15+40
04	PAVEMENT PLAN – 10+00 TO 13+15
05	PAVEMENT PROFILE
06	PAVEMENT DETAILS
S-1.0	RETAINING WALL DETAIL

REV	DATE	BY	APP	COMMENT
4				
3				
2				
1				

PREPARED FOR:
CITY OF BRYAN
W. PAUL KASPAR, P.E.
P.O. BOX 1000
BRYAN, TEXAS 77805

SCALE: AS SHOWN
DATE: August 19, 2014
DRAWN BY: -
PROJECT MANAGER: DAVID L. BESLY, P.E.

Bleyl & Associates
Project Engineering & Management
1722 BROADMOOR, STE. 210
BRYAN, TEXAS 77802
(979) 288-1125 PHONE
(979) 260-3849 FAX
100 NUGENT STREET
CONROE, TEXAS 77301
(936) 441-7833 PHONE
(936) 760-3833 FAX
TEXAS BOARD of PROFESSIONAL ENGINEERS: F-678

COVER SHEET

BRIARCREEK COURT
ALLEY RECONSTRUCTION
452-D1-1409
CITY OF BRYAN, TEXAS

STATE OF TEXAS
DAVID L. BESLY
81873
LICENSED
PROFESSIONAL ENGINEER

4/28/2015

PROJECT NUMBER
11399

FILE NAME:
11399-COVER PAGE.DWG

SHEET:
01 OF: 07

Z:\11300\11399 COB BRIARCREEK CT. ALLEY RECONSTRUCTION\CD-11399\11399-COVER PAGE\LAYOUT1 4/28/2015 7:20 AM WILLIAM BYRN

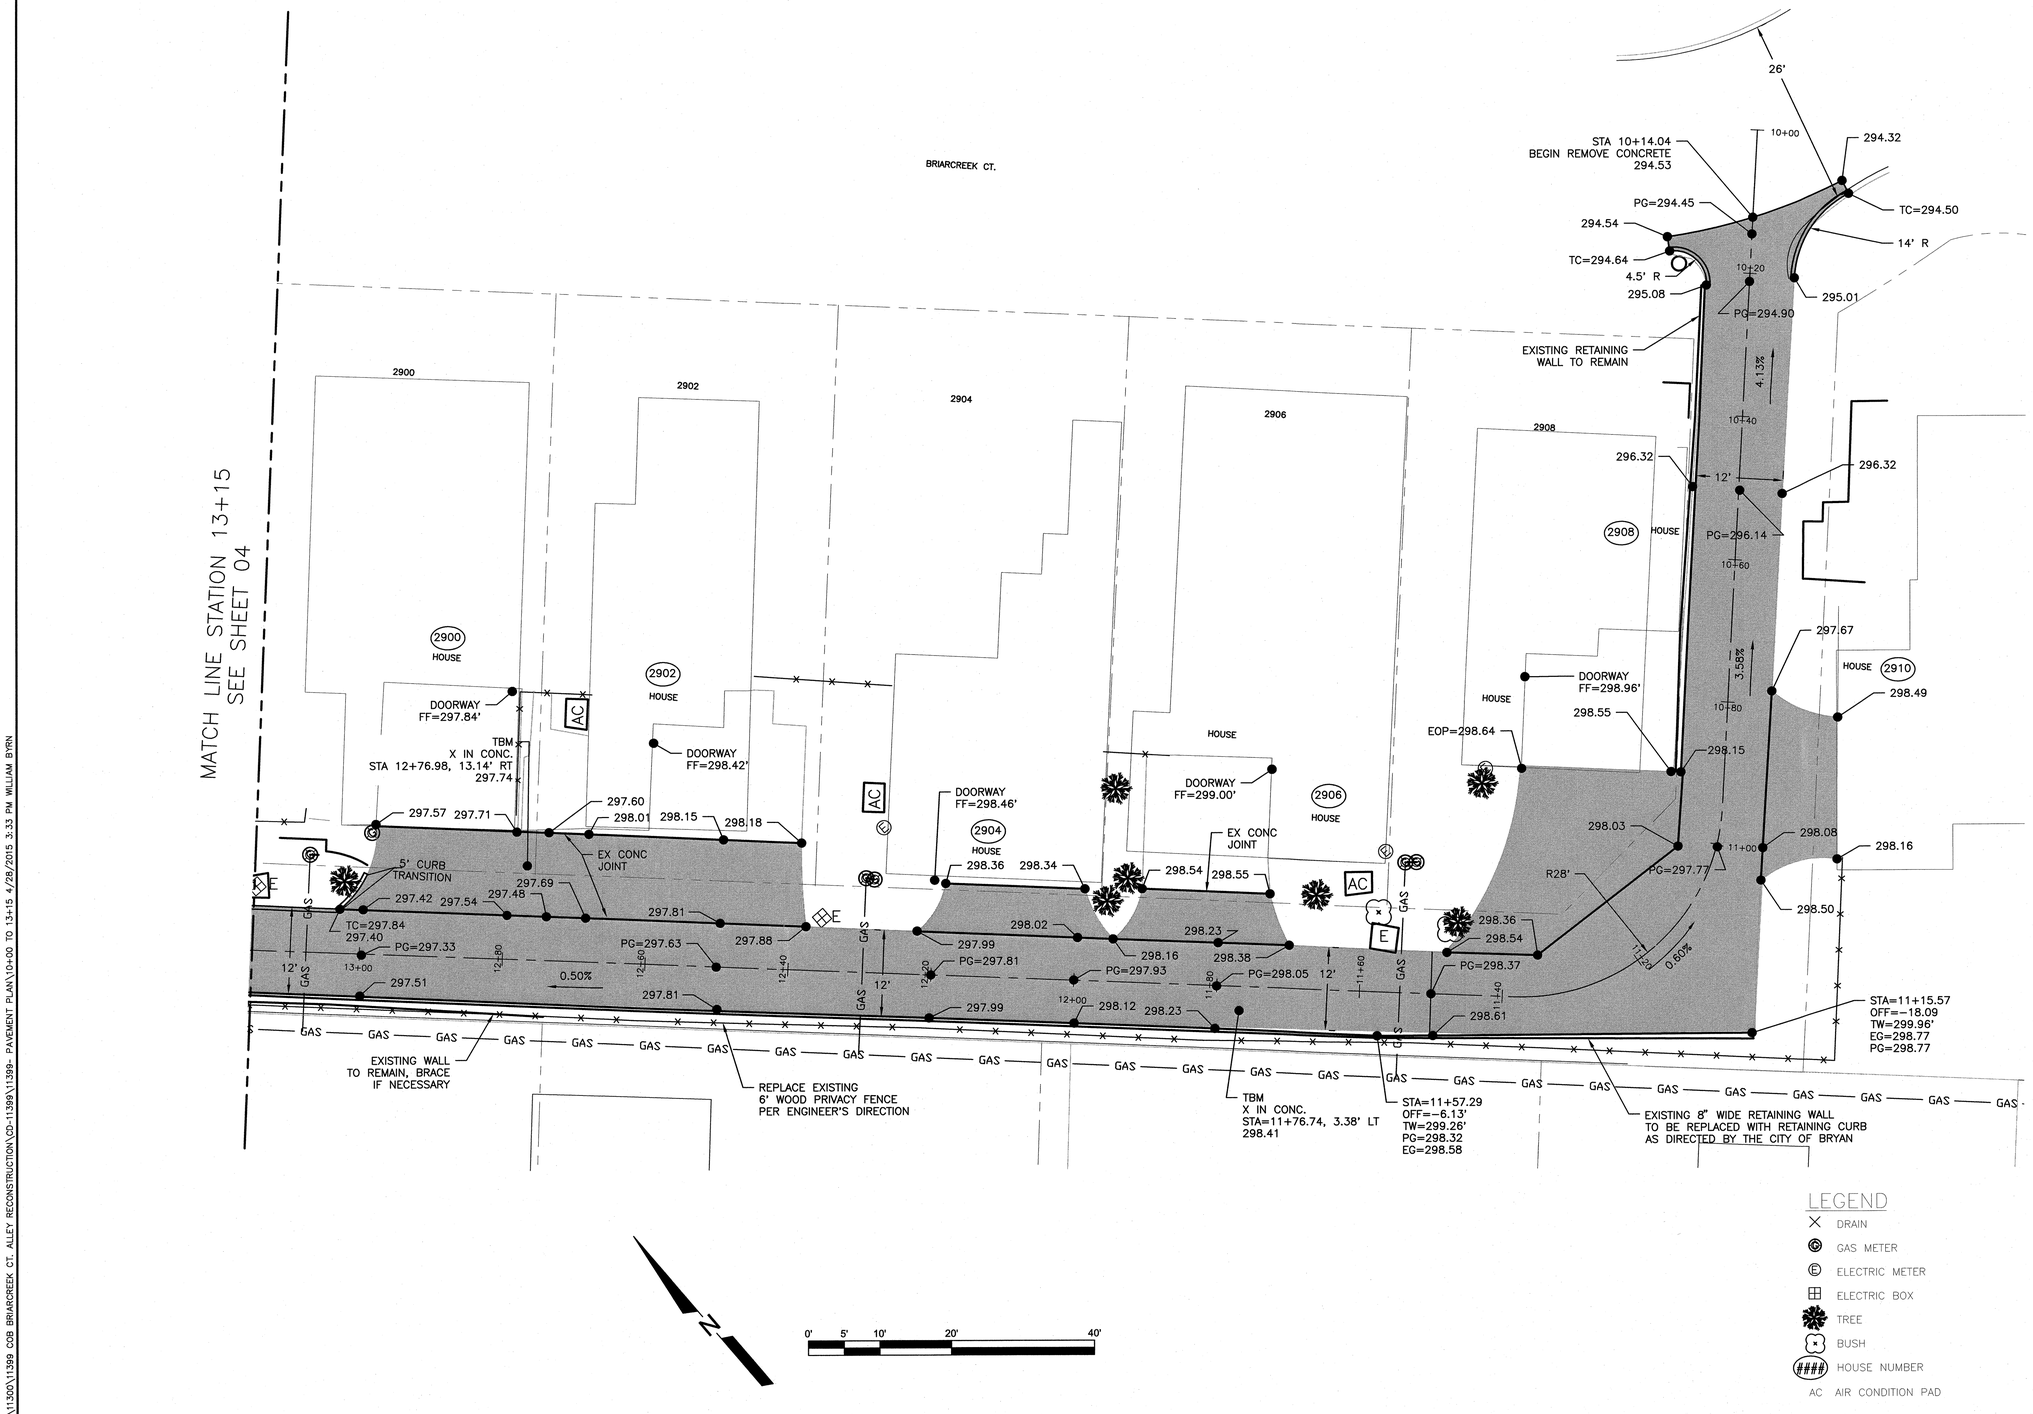

REV	DATE	BY	APP	COMMENT
4				
3				
2				
1				

PREPARED FOR:
CITY OF BRYAN
W. PAUL KASPAR, P.E.
P.O. BOX 1000
BRYAN, TEXAS 77805

SCALE: AS SHOWN
DATE: August 19, 2014
DRAWN BY: -
PROJECT MANAGER: DAVID L. BESLY, P.E.

Bleyl & Associates
Project Engineering & Management
1722 Broadmoor Dr, Suite 210 100 Regent Street
Bryan, Texas 77802 College Station, Texas 77801
Phone: (979) 268-1125 Phone: (936) 441-7833
Fax: (979) 260-3849 Fax: (936) 760-3833
Texas Board of Professional Engineers F-678

PAVEMENT PLAN 10+00 TO 13+15

BRIARCREEK COURT
ALLEY RECONSTRUCTION
452-D1-1409
CITY OF BRYAN, TEXAS

STATE OF TEXAS
DAVID L. BESLY
81873
LICENSED
PROFESSIONAL ENGINEER
4/28/2015

PROJECT NUMBER
11399

FILE NAME:
11399- PAVEMENT PLAN.DWG

SHEET:
03 OF: 07

Z:\11300\11399 COB BRIARCREEK CT. ALLEY RECONSTRUCTION\CD-11399\11399- PAVEMENT PLAN\10+00 TO 13+15 4/28/2015 3:33 PM WILLIAM BYRN

NOTES:

1. NOTCH CURB AS NECESSARY TO MAINTAIN DRAINAGE.
2. PROVIDE A 3" PVC DRAIN THROUGH THE WALL TO MAINTAIN EXISTING DRAINAGE. SUBSIDIARY TO RETAINING WALL.
3. SEE CURB DETAIL FOR CURB LIMITS.
4. ALL ELEVATIONS ARE TOP OF PAVEMENT UNLESS NOTED
   TC = TOP OF DOWELLED CURB
   LC = TOP OF LAY DOWN CURB
   PG = PROFILE GRADE @ ℄ OF ALLEY
   FF = FINISHED FLOOR
5. THE EXISTING CABLE AND TELEPHONE RUNS IN THE EXPANSION JOINTS. BE CAREFUL NOT TO CUT, REPAIR IF CUT, AND COORDINATE WITH VERIZON AND SUDDENLINK TO BURY THE LINES.

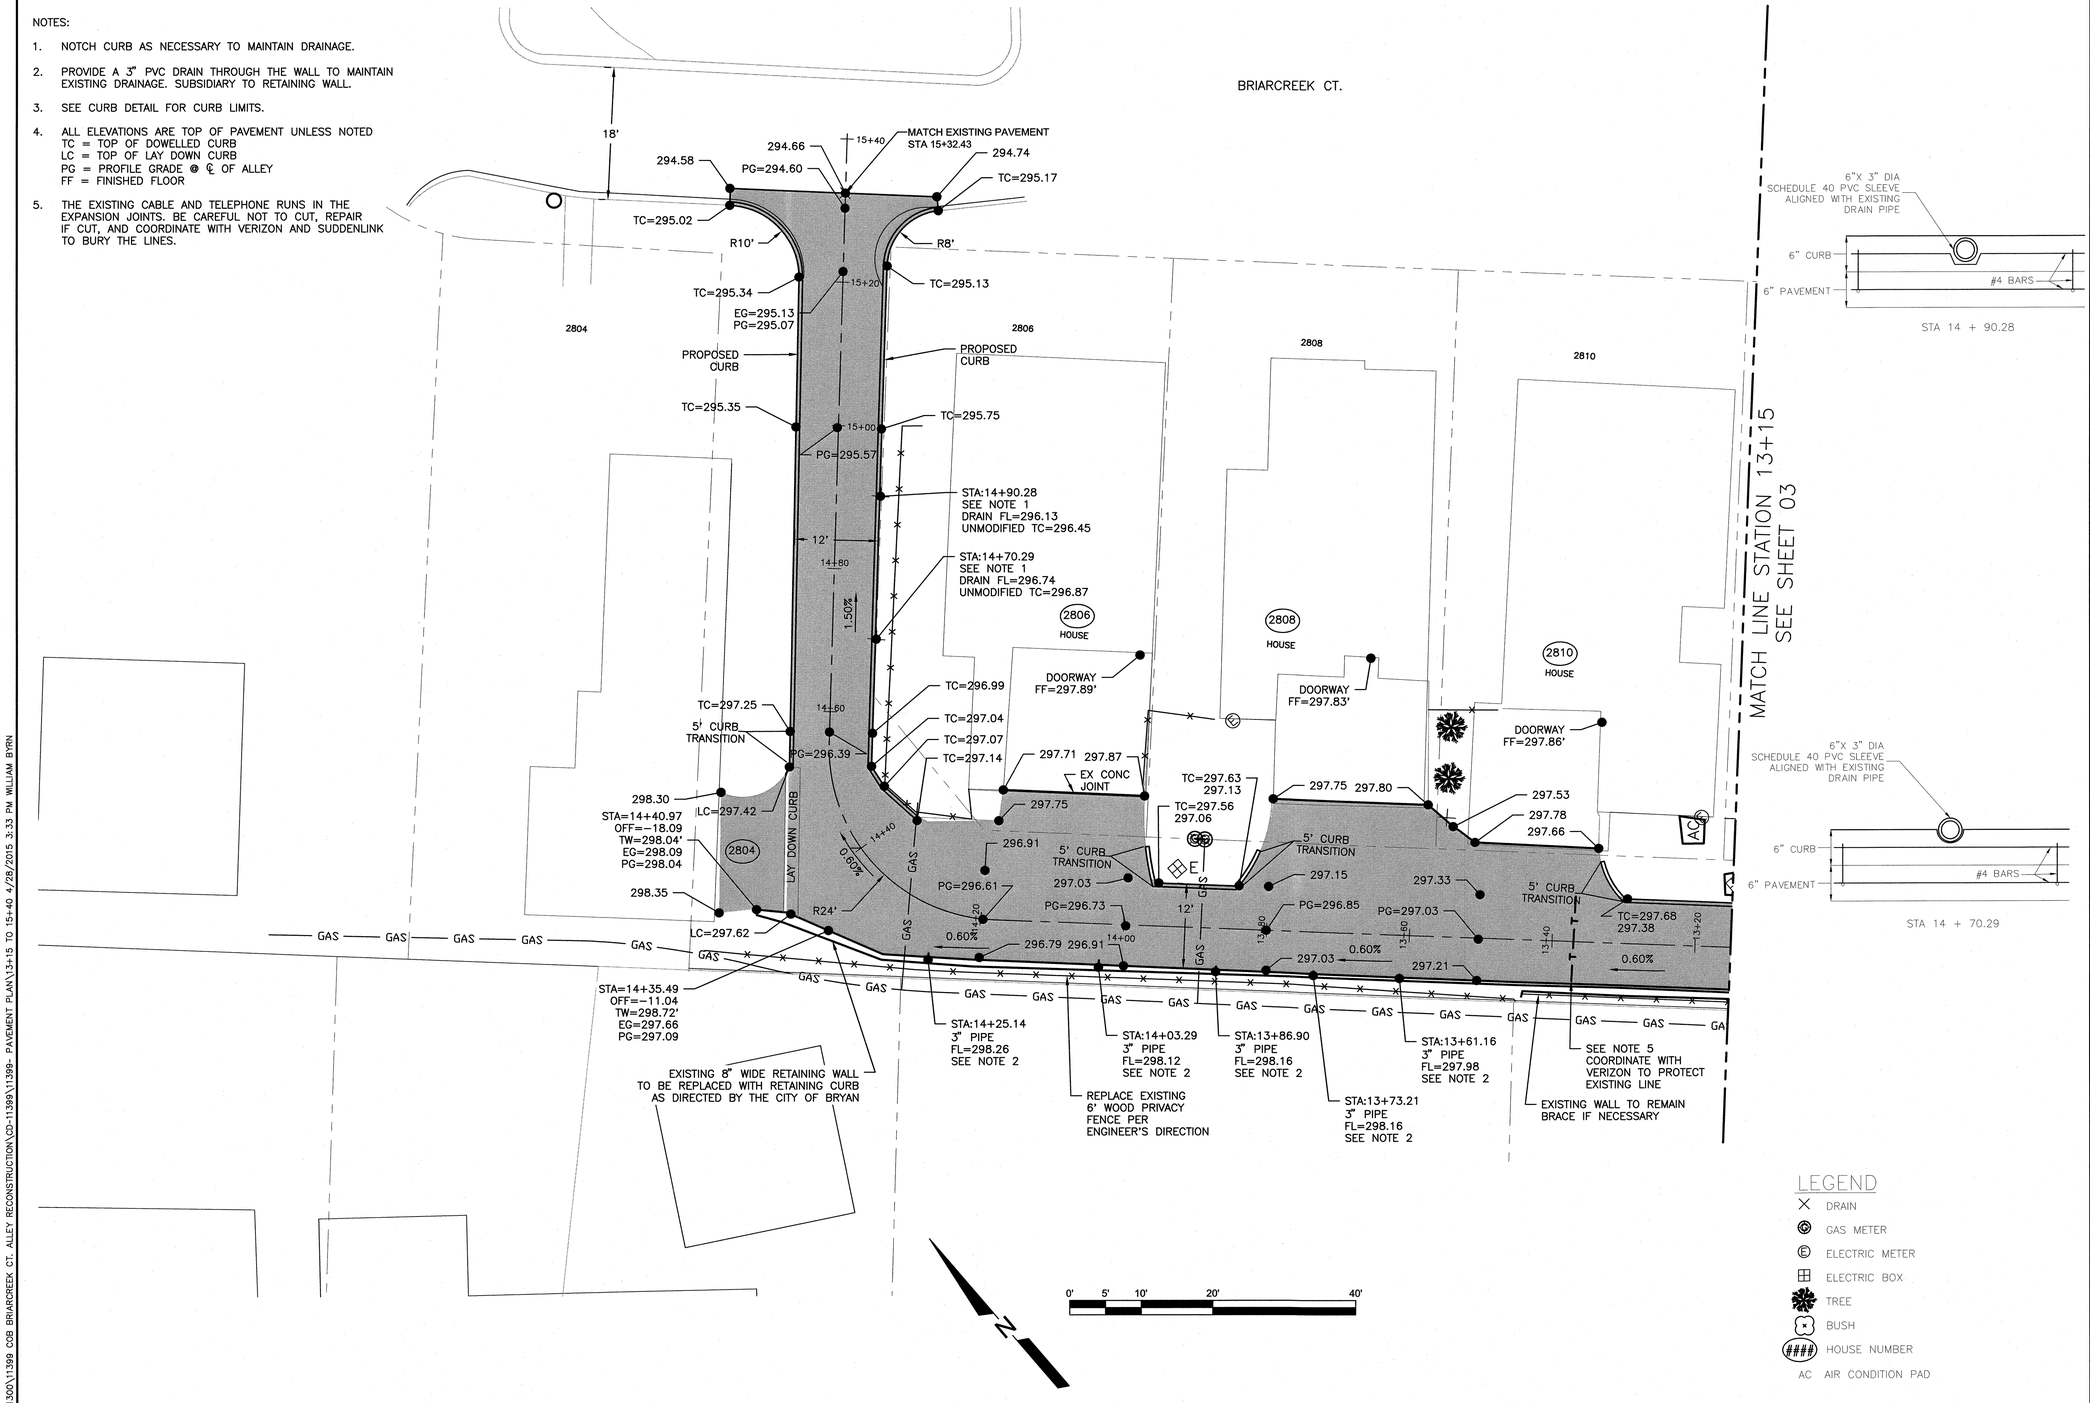

STA 14 + 90.28

STA 14 + 70.29

LEGEND

- DRAIN
- GAS METER
- ELECTRIC METER
- ELECTRIC BOX
- TREE
- BUSH
- HOUSE NUMBER
- AC AIR CONDITION PAD

REV	DATE	BY	APP	COMMENT
4				
3				
2				
1				

PREPARED FOR:
CITY OF BRYAN
W. PAUL KABPHA, P.E.
P.O. BOX 1000
BRYAN, TEXAS 77805

SCALE: AS SHOWN
DATE: August 19, 2014
DRAWN BY: -
PROJECT MANAGER: DAVID L. BESLY, P.E.

Bleyl & Associates
Project Engineering & Management
1722 Broadmoor Dr, Suite 210 — Bryan, Texas 77802 — Phone: (979) 268-1125 — Fax: (979) 260-3849
100 Nugent Street — Conroe, Texas 77301 — Phone: (936) 441-7833 — Fax: (936) 760-3833
Texas Board of Professional Engineers F-678

PAVEMENT PLAN 13+15 TO 15+40

BRIARCREEK COURT
ALLEY RECONSTRUCTION
452-D1-1409
CITY OF BRYAN, TEXAS

STATE OF TEXAS
DAVID L. BESLY
81873
LICENSED
PROFESSIONAL ENGINEER
4/28/2015

PROJECT NUMBER
11399

FILE NAME:
11399- PAVEMENT PLAN.DWG

SHEET:
04 OF: 07

Z:\11300\11399 COB BRIARCREEK CT. ALLEY RECONSTRUCTION\2D-11399\11399- PAVEMENT PLAN\13+15 TO 15+40 4/28/2015 3:33 PM WILLIAM BYRN

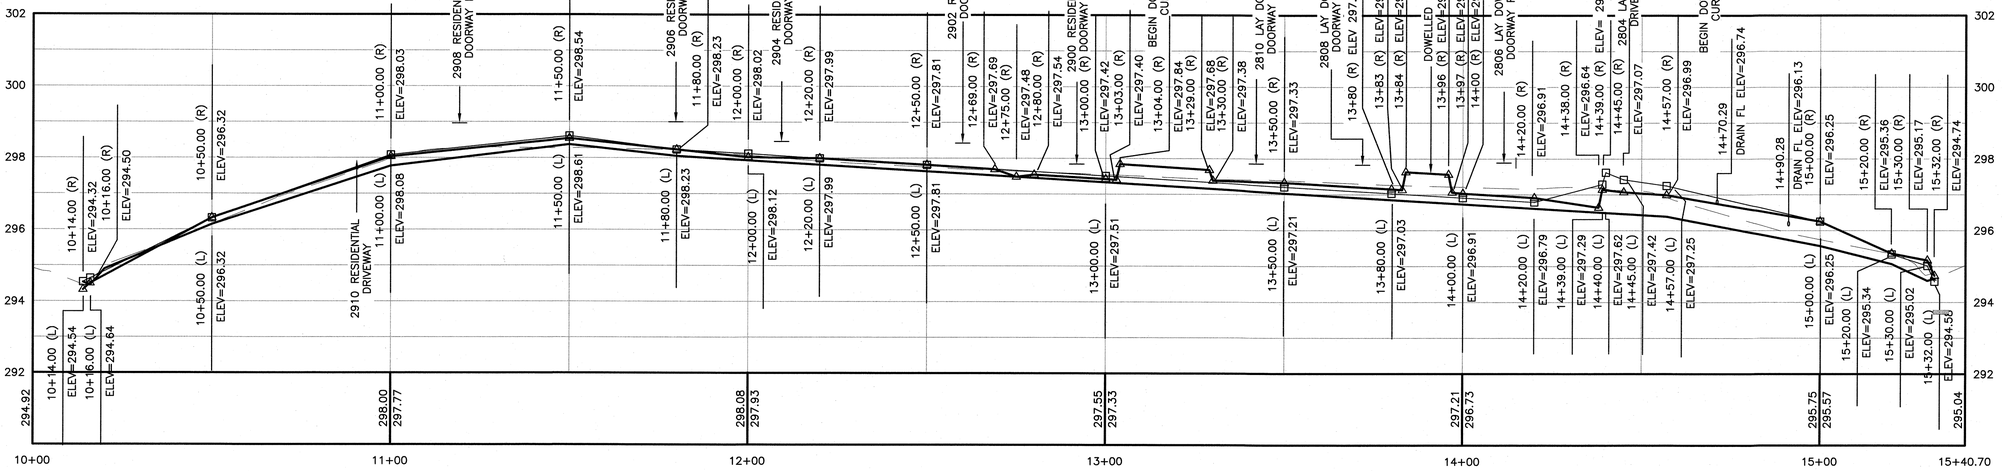

PROFILE VIEW

VERTICAL SCALE = 10X HORIZONTAL

LEGEND

- EXISTING ℄
- PROPOSED ℄
- PROPOSED RIGHT
- PROPOSED LEFT

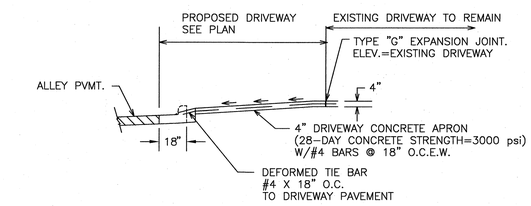

SECTION A–A

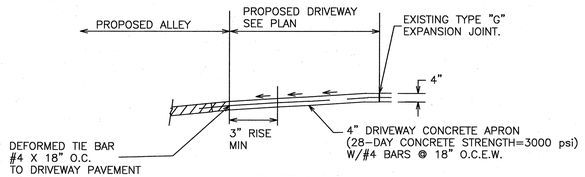

SECTION A–A

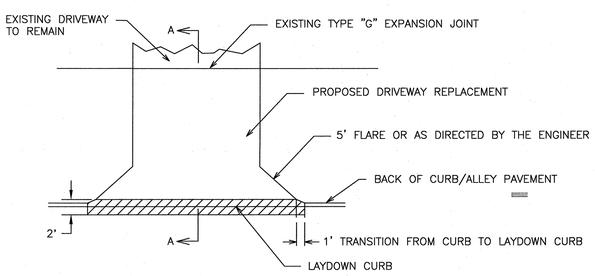

LAYDOWN CURB DRIVEWAY

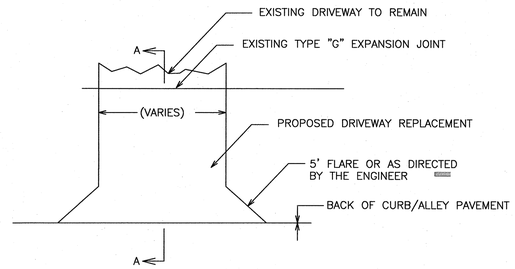

RESIDENTIAL DRIVEWAY

GENERAL NOTE:
1. REMOVE EXISTING DRIVEWAY PAVEMENT TO EXISTING JOINT.
2. TIE PROPOSED DRIVEWAY PAVEMENT TO EXISTING DRIVEWAY OF EXISTING JOINT.

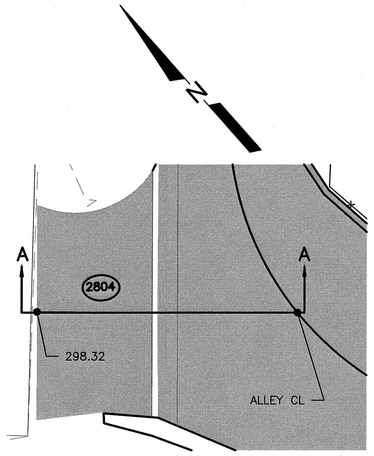

2804 DRIVEWAY PLAN

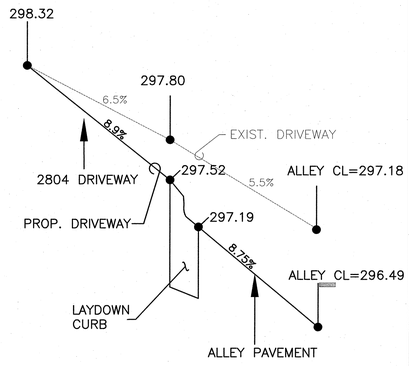

2804 DRIVEWAY PROFILE

VERTICAL SCALE = 10X HORIZONTAL

REV	DATE	BY	APP	COMMENT
4				
3				
2				
1				

PREPARED FOR:
CITY OF BRYAN
W. PAUL KABAY, P.E.
P.O. BOX 1000
BRYAN, TEXAS 77805

SCALE: AS SHOWN
DATE: August 19, 2014
DRAWN BY: KGN
PROJECT MANAGER: DAVID L. BESLY, P.E.

Bleyl & Associates
Project Engineering & Management
1722 BROADMOOR, STE. 210 BRYAN, TEXAS 77802
(979) 268-1125 PHONE (979) 260-3849 FAX
100 NUGENT STREET CONROE, TEXAS 77301
(936) 441-7833 PHONE (936) 760-3833 FAX
TEXAS BOARD of PROFESSIONAL ENGINEERS: F-678

PAVEMENT PROFILE

BRIARCREEK COURT
ALLEY RECONSTRUCTION
452-D1-1409
CITY OF BRYAN, TEXAS

STATE OF TEXAS
DAVID L. BESLY
81873
LICENSED
PROFESSIONAL ENGINEER
4/28/2015

PROJECT NUMBER
11399

FILE NAME:
11399-PAVEMENT PROFILE.DWG

SHEET:
05 OF: 07

Z:\11300\11399 CSB BRIARCREEK CT. ALLEY RECONSTRUCTION\03-11399\11399-PAVEMENT PROFILE\PAVEMENT PROFILE 4/28/2015 3:29 PM WILLIAM BYRN