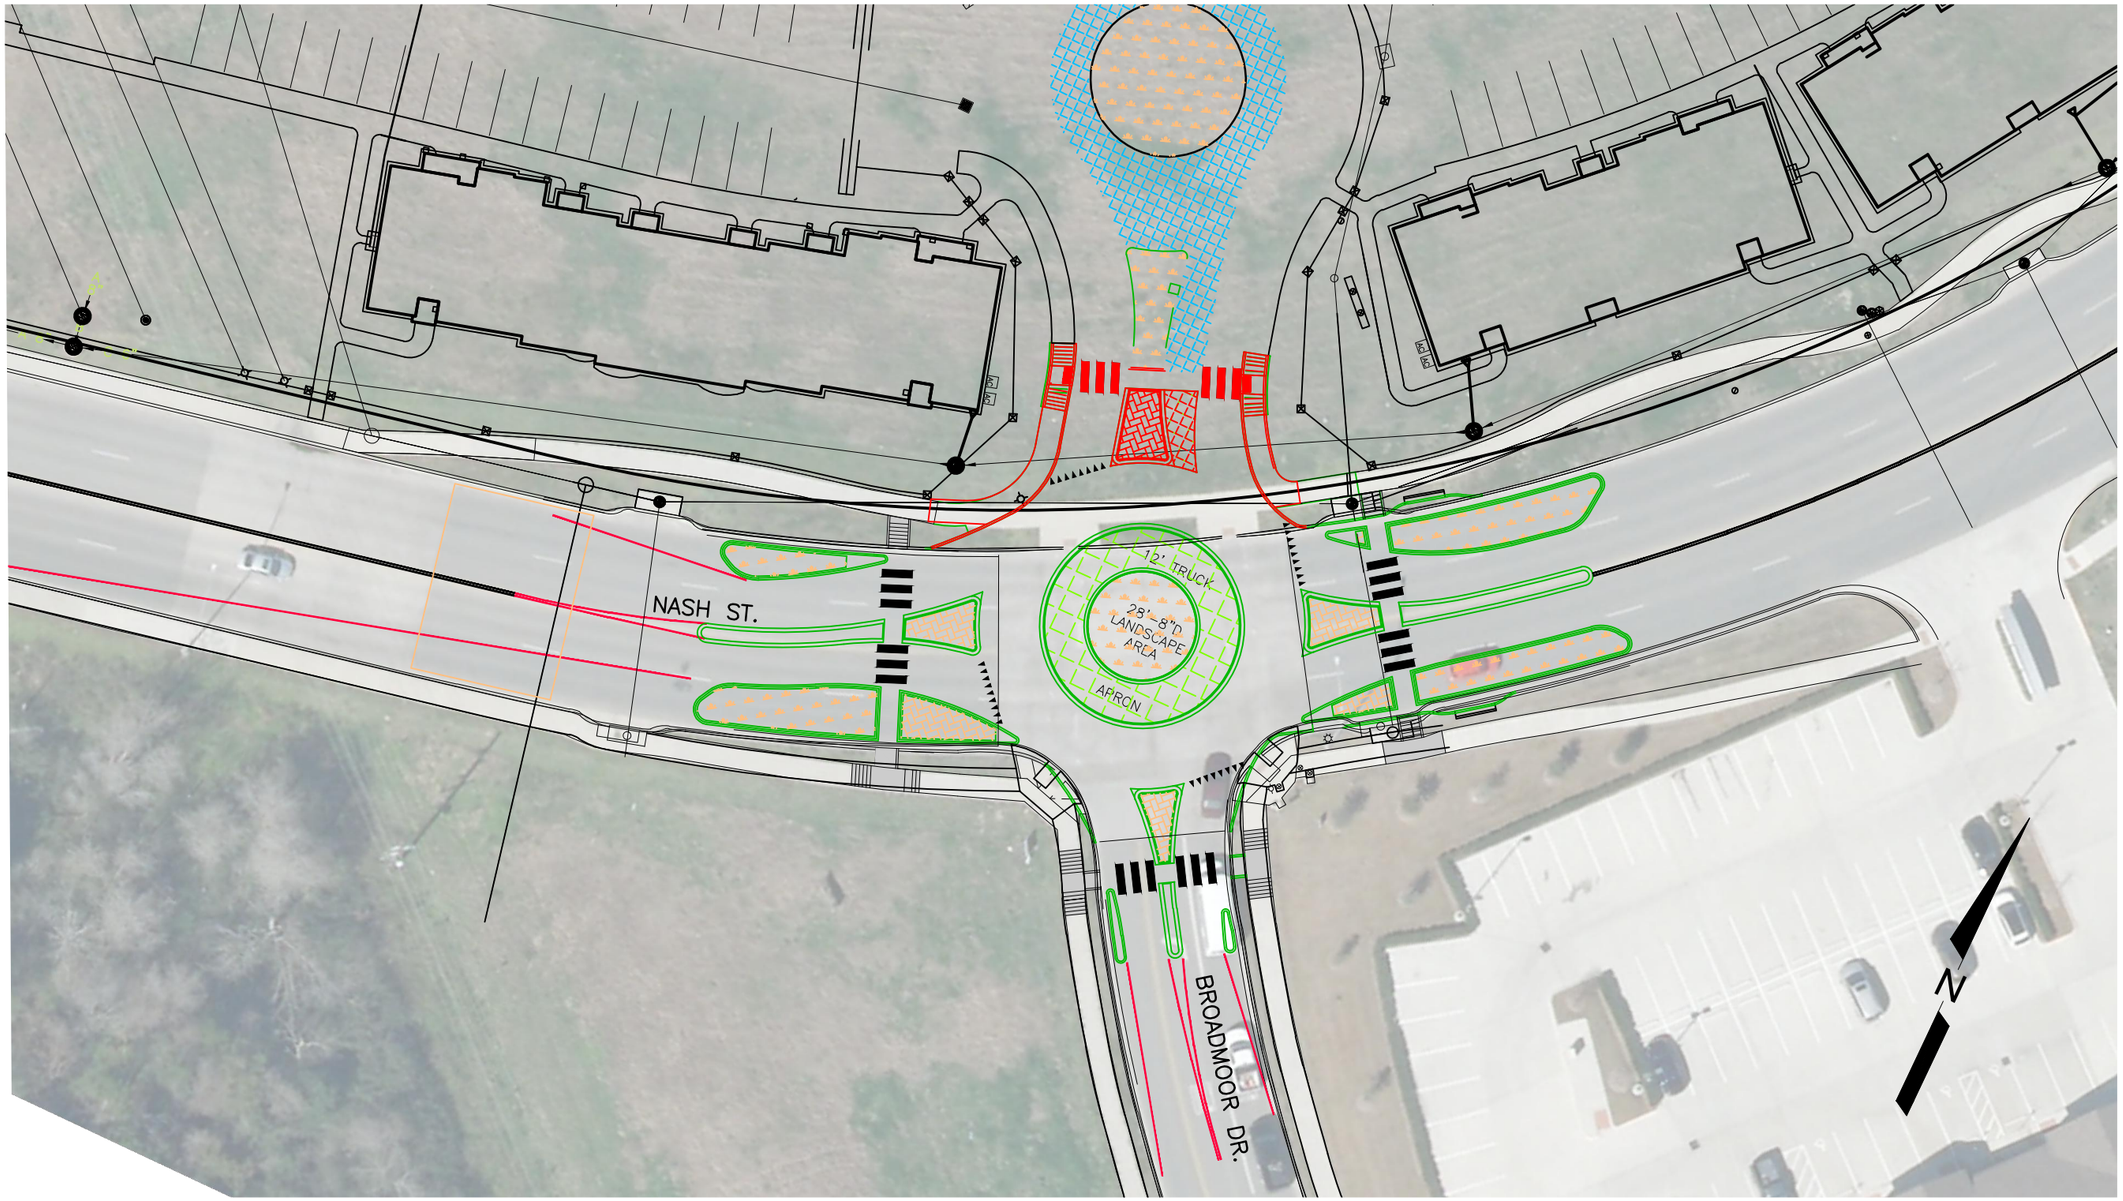

PROPOSED SIDEWALKS AND RAMPS

PROPOSED PAVERS

PROPOSED PATTERNED CONCRETE APRON

PROPOSED LANDSCAPING

NASH ST. AND BROADMOOR DR. INTERSECTION

0 20' 40' 80' 160'

REV	DATE	BY	APP	COMMENT
4				
3				
2				
1				

PREPARED FOR:
CLIENT NAME
ADDRESS
CITY, STATE, ZIP

SCALE:
DATE: December 18, 2015
DRAWN BY:
PROJECT MANAGER:

Bleyl & Associates
Planning • Engineering • Management
1722 Broadmoor Dr. Suite 210
Bryan, Texas 77802
Phone: (979) 268-1125
Fax: (979) 260-3849
100 Nugent Street
Conroe, Texas 77301
Phone: (936) 441-7833
Fax: (936) 760-5633
Texas Board of Professional Engineers F-678

NASH ST. AND BROADMOOR DR.
INTERSECTION EXHIBIT
OVERALL SITE

NASH STREET
APARTMENTS

2762 NASH ST, BRYAN
BRAZOS COUNTY, TEXAS

DRAFT
FOR AGENCY
REVIEW ONLY

THIS SET OF PLANS WAS PREPARED UNDER THE DIRECTION OF SAM J. VERNON, P.E., SEAL No. 99353 ON 12/18/2015. THIS DOCUMENT IS RELEASED FOR THE PURPOSE OF INTERIM REVIEW ONLY AND NOT TO BE USED FOR CONSTRUCTION.

PROJECT NUMBER
11377

FILE NAME:
EXHIBIT GARY REV2 2015-12-10.DWG

SHEET:
5 OF: 5

Z:\11300\11377 NASH STREET APARTMENTS\EXHIBITS\ROUNDABOUT\EXHIBIT GARY REV2 2015-12-10\OVERALL 12/18/2015 1:26 PM DAVID BESLY