Atlas Lake Walk
Site Signage
Bid Set Review
16 September 2016

ABCDEFGHIJKLMNOPQRSTUVWXYZ
abcdefghijklmnopqrstuvwxyz
1234567890!@#$%&();:'",.?'"

1 Font Set
Brandon Grotesque Medium

“Place holder’s phrase” ' "

Please note the difference between foot/inch marks and apostrophe/quotation marks.

2 Typesetting
No Scale

All stated type dimensions in documents are cap height

2 1/2" Letter Height

Size and Font shown in this example are representative of type style used on Sign Type B

3 Type Size Measurement
Scale: 1:1

Women | Men | Restroom | Accessible | Right Arrow | Left Arrow | Up Arrow

4 Symbols
No Scale

SIGN TYPE	DESCRIPTION
100	Site Identification, Beacon
101	Site Identification, Monument
102	Large Vehicular Directional
103	Small Vehicular Directional
104	Street Identification
105	Valet Parking Identification
106	Stop Sign
107	Vehicular Regulatory
108	Accessible Parking Identification
109	Pedestrian Directional
110	Restroom Identification, Flag
111	Restroom Identification, ADA
112	Trail Marker
120	Traditions Identification
130	Display Cabinet
140	Stella Identification, Monument

NOTES

This list represents the various types of signs used in the wayfinding system for Atlas Lake Walk.

This list is regularly referenced when describing signs throughout this document.

Any gaps in the numbering sequence are to account for anticipated future sign needs to further complete the sign system.

101 Site ID, Monument

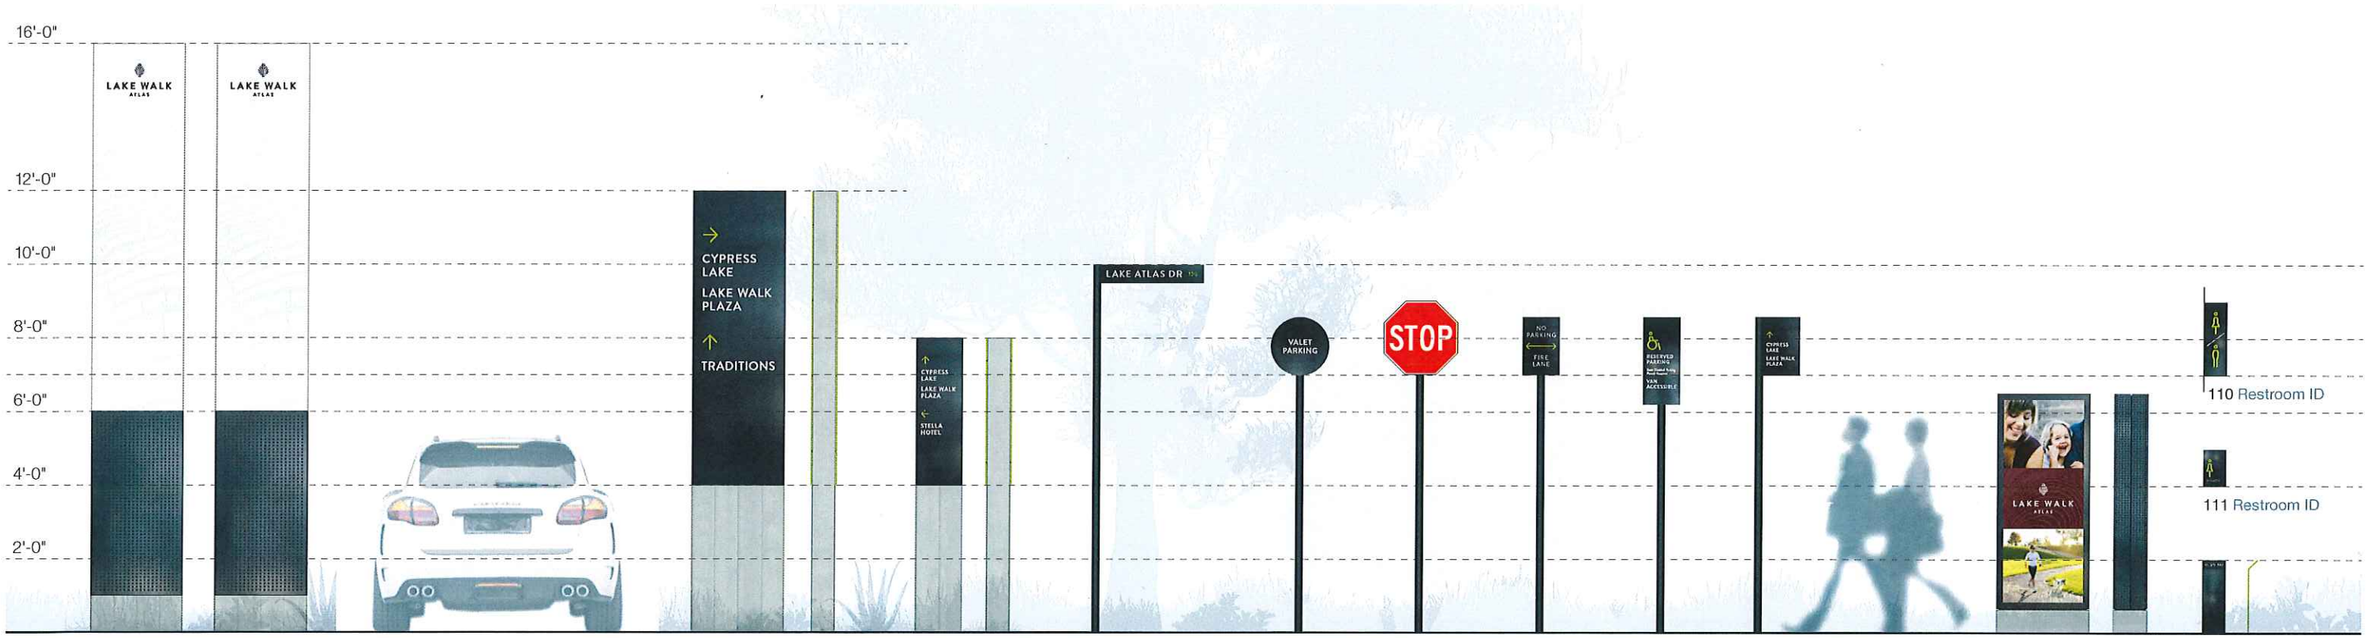

100 Site ID, Beacon
102 Large Vehicular Directional
103 Small Vehicular Directional
104 Street ID
105 Valet Parking
106 Stop Sign
107 Regulatory
108 Accessible ID
109 Pedestrian Directional
130 Display Cabinet
110 Restroom ID
111 Restroom ID
112 Trail Marker

System Sheet

Scale **1/4"=1'-0"**

PROJECT
Atlas Lake Walk
BRYAN, TEXAS

PROJECT DESIGNERS
Page/Dyal Branding & Graphics
Page Southerland Page, Inc

IN PROGRESS
Not For Construction

DATE
16 September 2016

PAGE
9

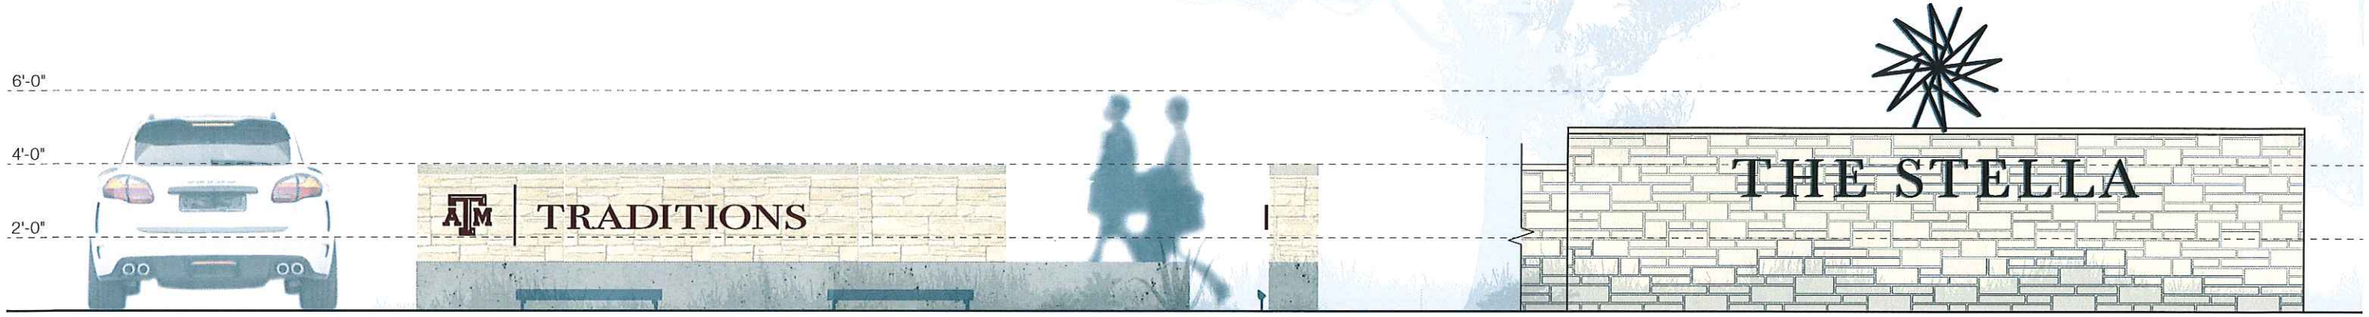

120 Traditions Identificaiton

140 Stella Identificaiton, Monument

System Sheet

Scale **1/4"=1'-0"**

PROJECT
Atlas Lake Walk
BRYAN, TEXAS

PROJECT DESIGNERS
Page/Dyal Branding & Graphics
Page Southerland Page, Inc

IN PROGRESS
Not For Construction

DATE
16 September 2016

PAGE
10

Sign Location Plans

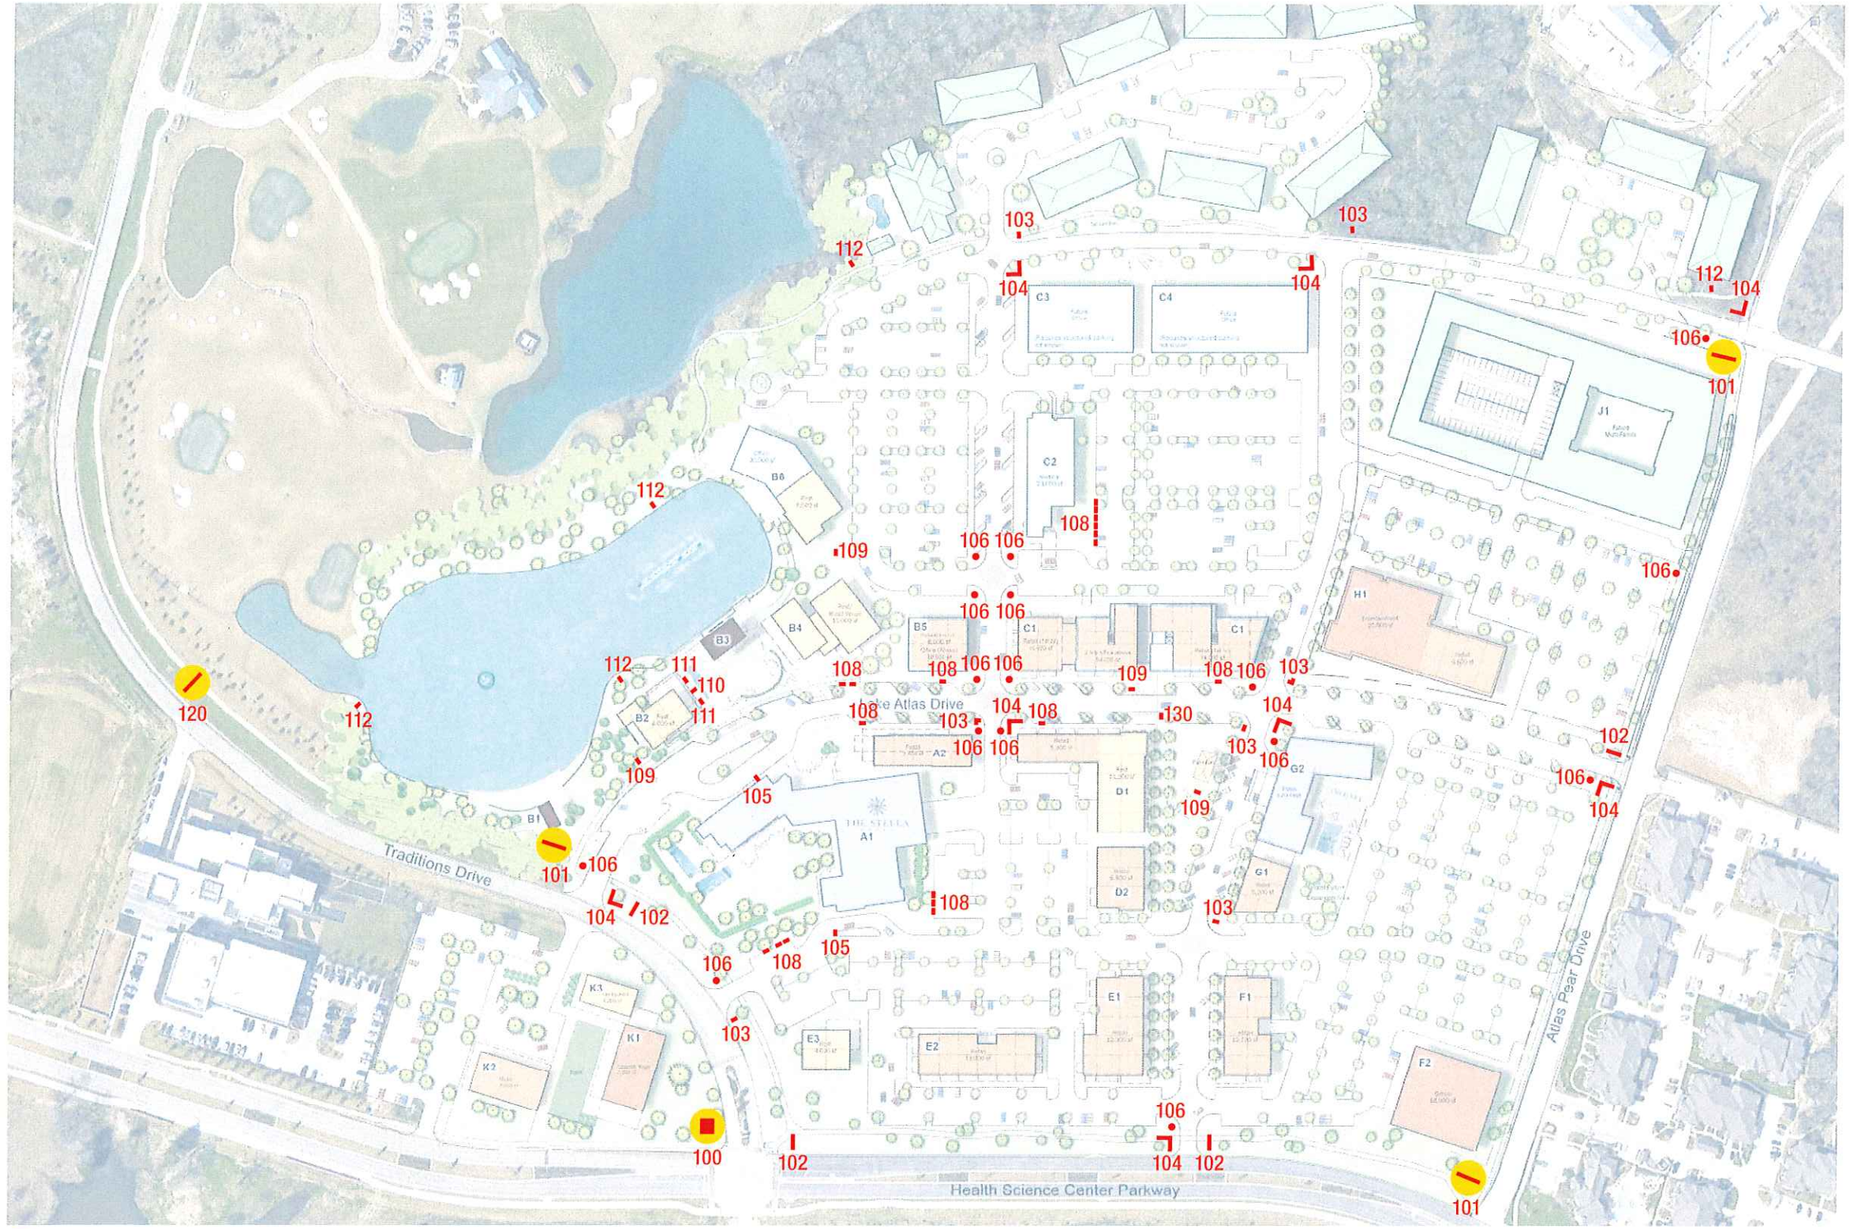

Indicates signs requiring power

* *Sign type 108 is represented only where verified by site plan*

* *Sign type 106 locations are estimated; refer to Civil drawings for accurate locations and quantities*

SIGN TYPES

100 Site Identification, Beacon
101 Site Identification, Monument
102 Large Vehicular Directional
103 Small Vehicular Directional
104 Street Identification
105 Valet Parking Identification
106 Stop Sign
107 Vehicular Regulatory
108 Accessible Parking Identification
109 Pedestrian Directional
110 Restroom Identification, Flag
111 Restroom Identification, ADA
112 Trail Marker
120 Traditions Identification
130 Display Cabinet

Refer to page 14 for Phase I sign locations

Overall Sign Location Plan

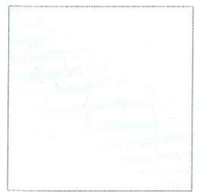

Plan View

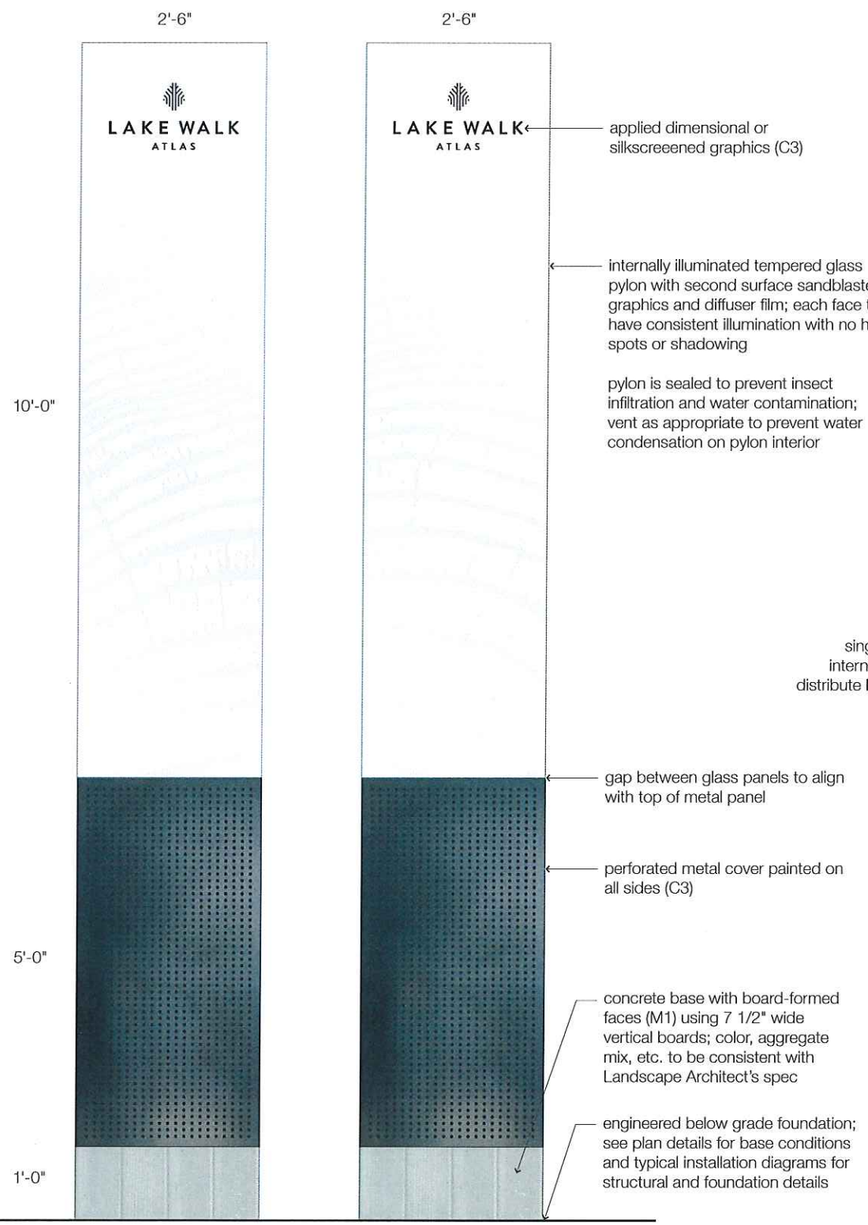

Site ID, Beacon

Side View

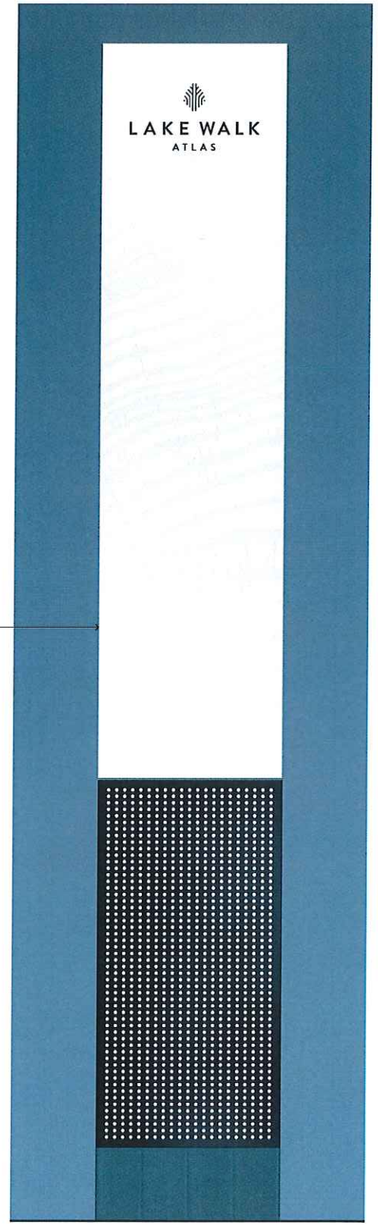

Night View

NOTES

Dimensions
2'-6" W x 16'-0" H x 2'-6" D Sign Pylon

Sign Fabrication
Internally illuminated glass pylon with board-formed concrete base, applied perforated metal panel, second surface integral graphics, and first surface applied logo.

Refer to page 18 for construction details

Fabrication Sheet | Sign Type **100** | Scale **1/2"=1'-0"**

PROJECT
Atlas Lake Walk
BRYAN, TEXAS

PROJECT DESIGNERS
Page/Dyal Branding & Graphics
Page Southerland Page, Inc

IN PROGRESS
Not For Construction

DATE
16 September 2016

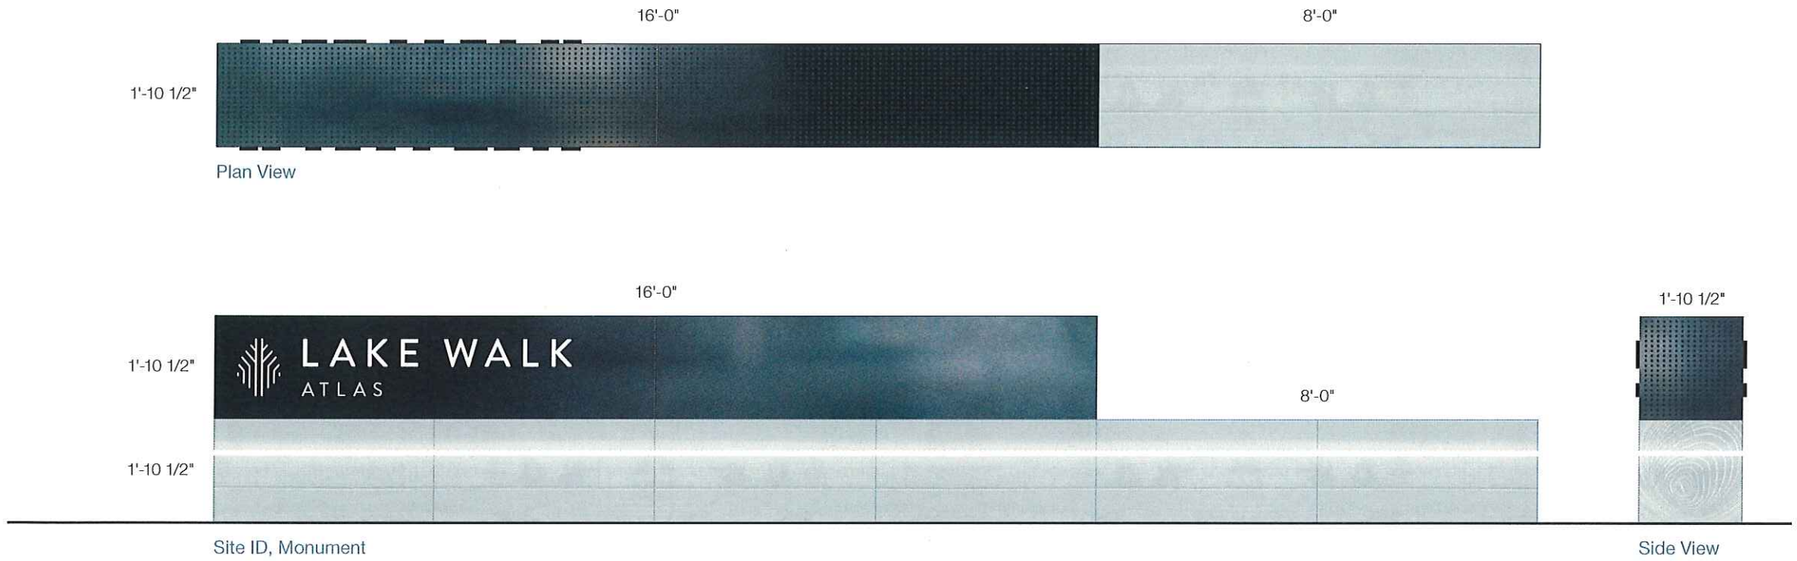

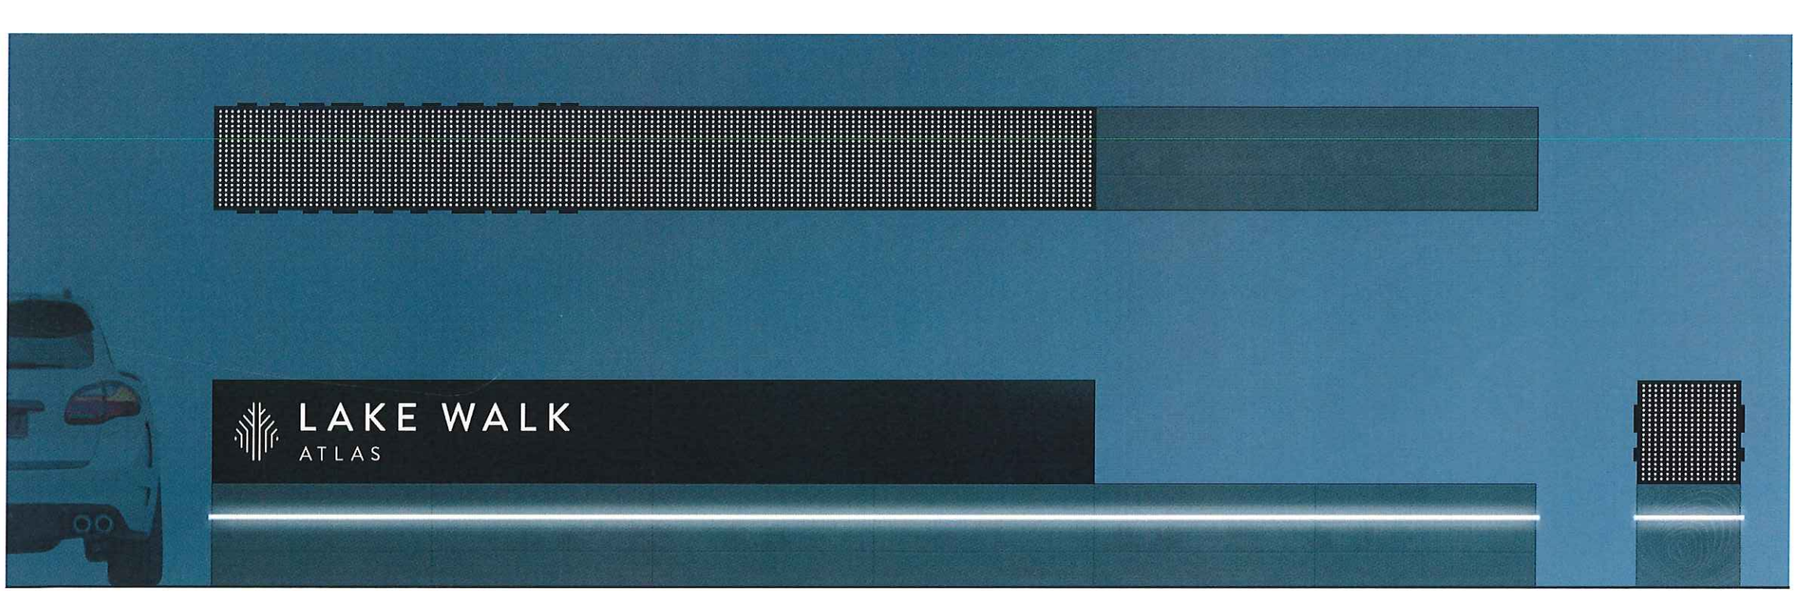

Night View

NOTES

Dimensions
24'-0" W x 3'-9" H x 1'-10 1/2" D Sign Monument
24'-0" W x 1'-10 1/2" H x 1'-10 1/2" D Concrete Base
16'-0" W x 1'-10 1/2" H x 1'-10 1/2" D Metal Cabinet

Sign Fabrication
Board-formed concrete monument with inset light strip and perforated metal sign cabinet with internal illumination and push through face-lit logo.

Refer to page 20 for construction details

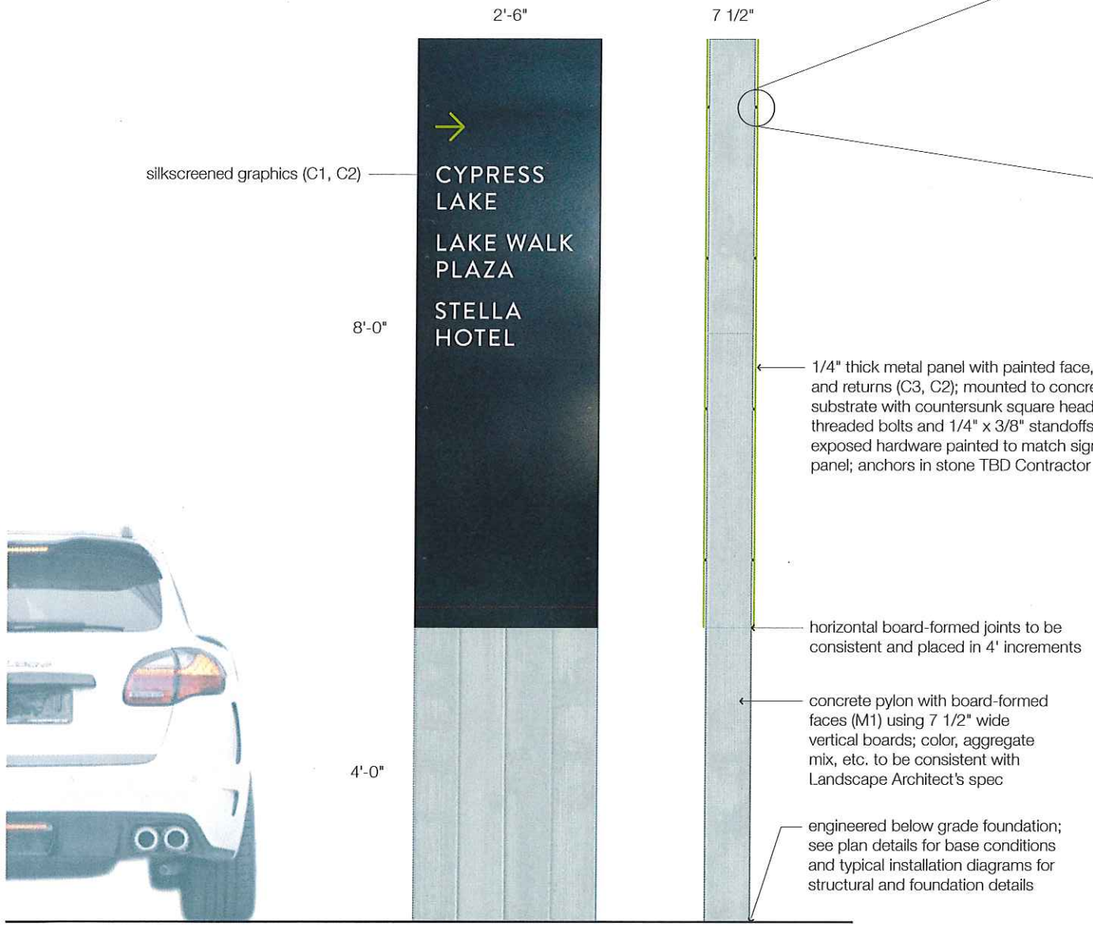

Large Vehicular Directional

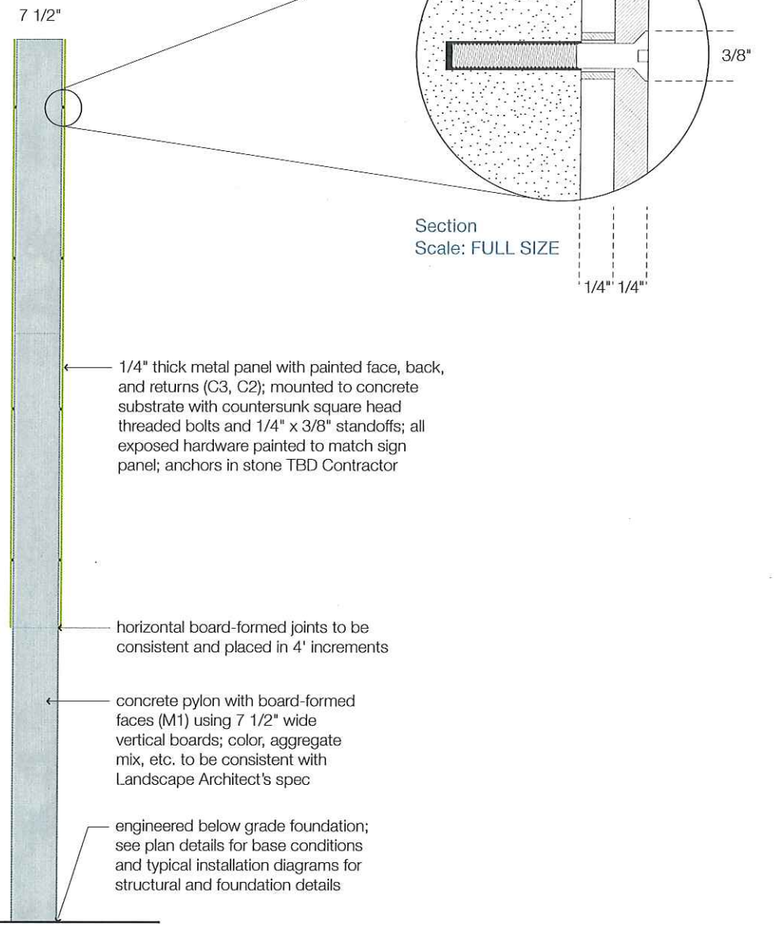

Side View

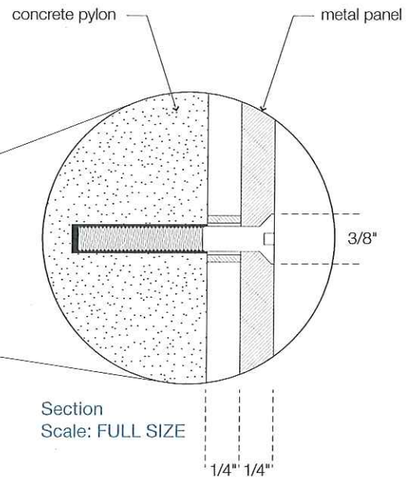

Section
Scale: FULL SIZE

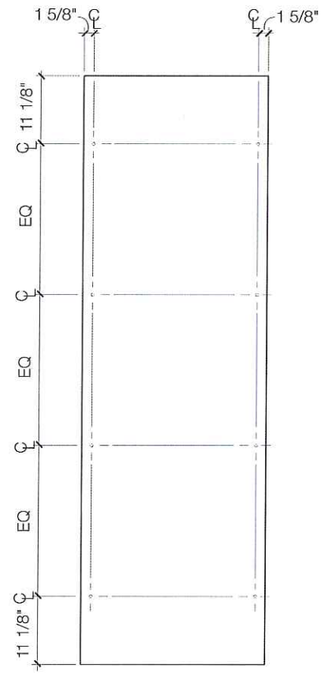

Sign Panel Mounting Template

NOTES

Dimensions
2'-6" W x 12'-0" H x 8 1/2" D Sign Pylon
2'-6" W x 12'-0" H x 7 1/2" D Concrete Base
2'-6" W x 8'-0" H x 1/4" D Metal Panel

Sign Fabrication
Double-sided board-formed concrete pylon with metal sign panels and silkscreened graphics.

Fabrication Sheet | Sign Type **102** | Scale **1/2"=1'-0"**

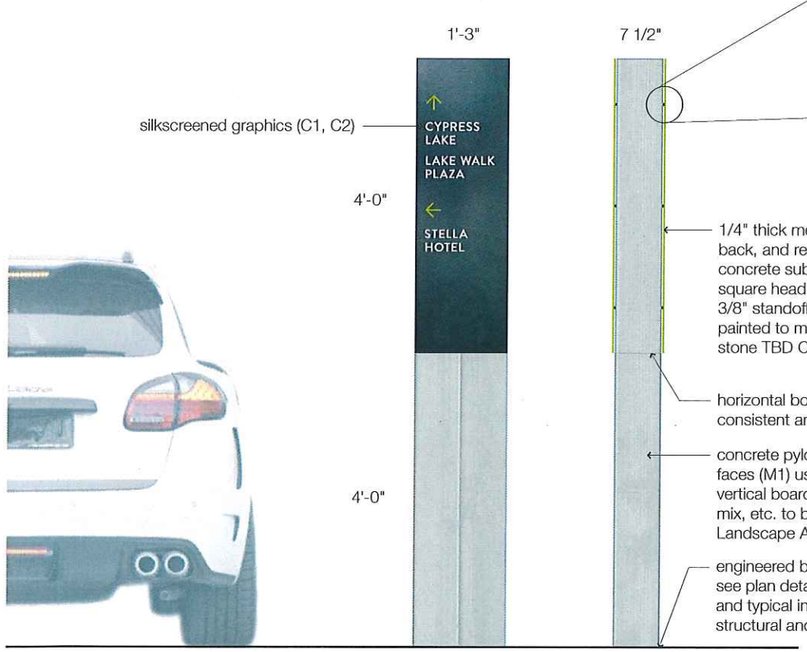

Small Vehicular Directional

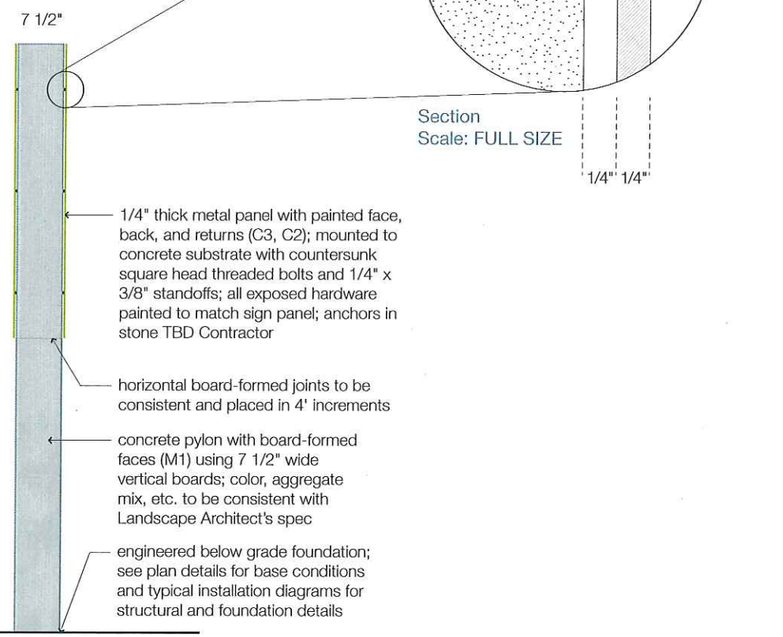

Side View

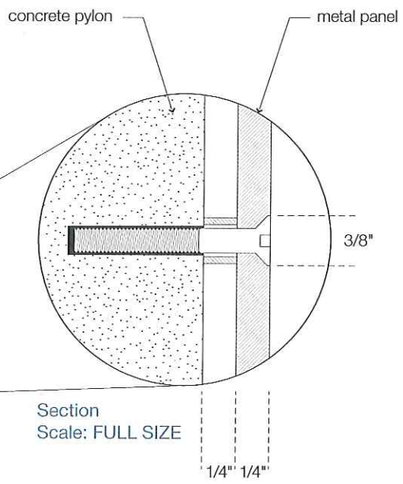

Section
Scale: FULL SIZE

NOTES

Dimensions
1'-3" W x 8'-0" H x 8 1/2" D Sign Pylon
1'-3" W x 8'-0" H x 7 1/2" D Concrete Base
1'-3" W x 4'-0" H x 1/4" D Metal Panel

Sign Fabrication
Double-sided board-formed concrete pylon with metal sign panels and silkscreened graphics.

Fabrication Sheet | Sign Type **103** | Scale **1/2"=1'-0"**

PROJECT
Atlas Lake Walk
BRYAN, TEXAS

PROJECT DESIGNERS
Page/Dyal Branding & Graphics
Page Southerland Page, Inc

IN PROGRESS
Not For Construction

DATE
16 September 2016