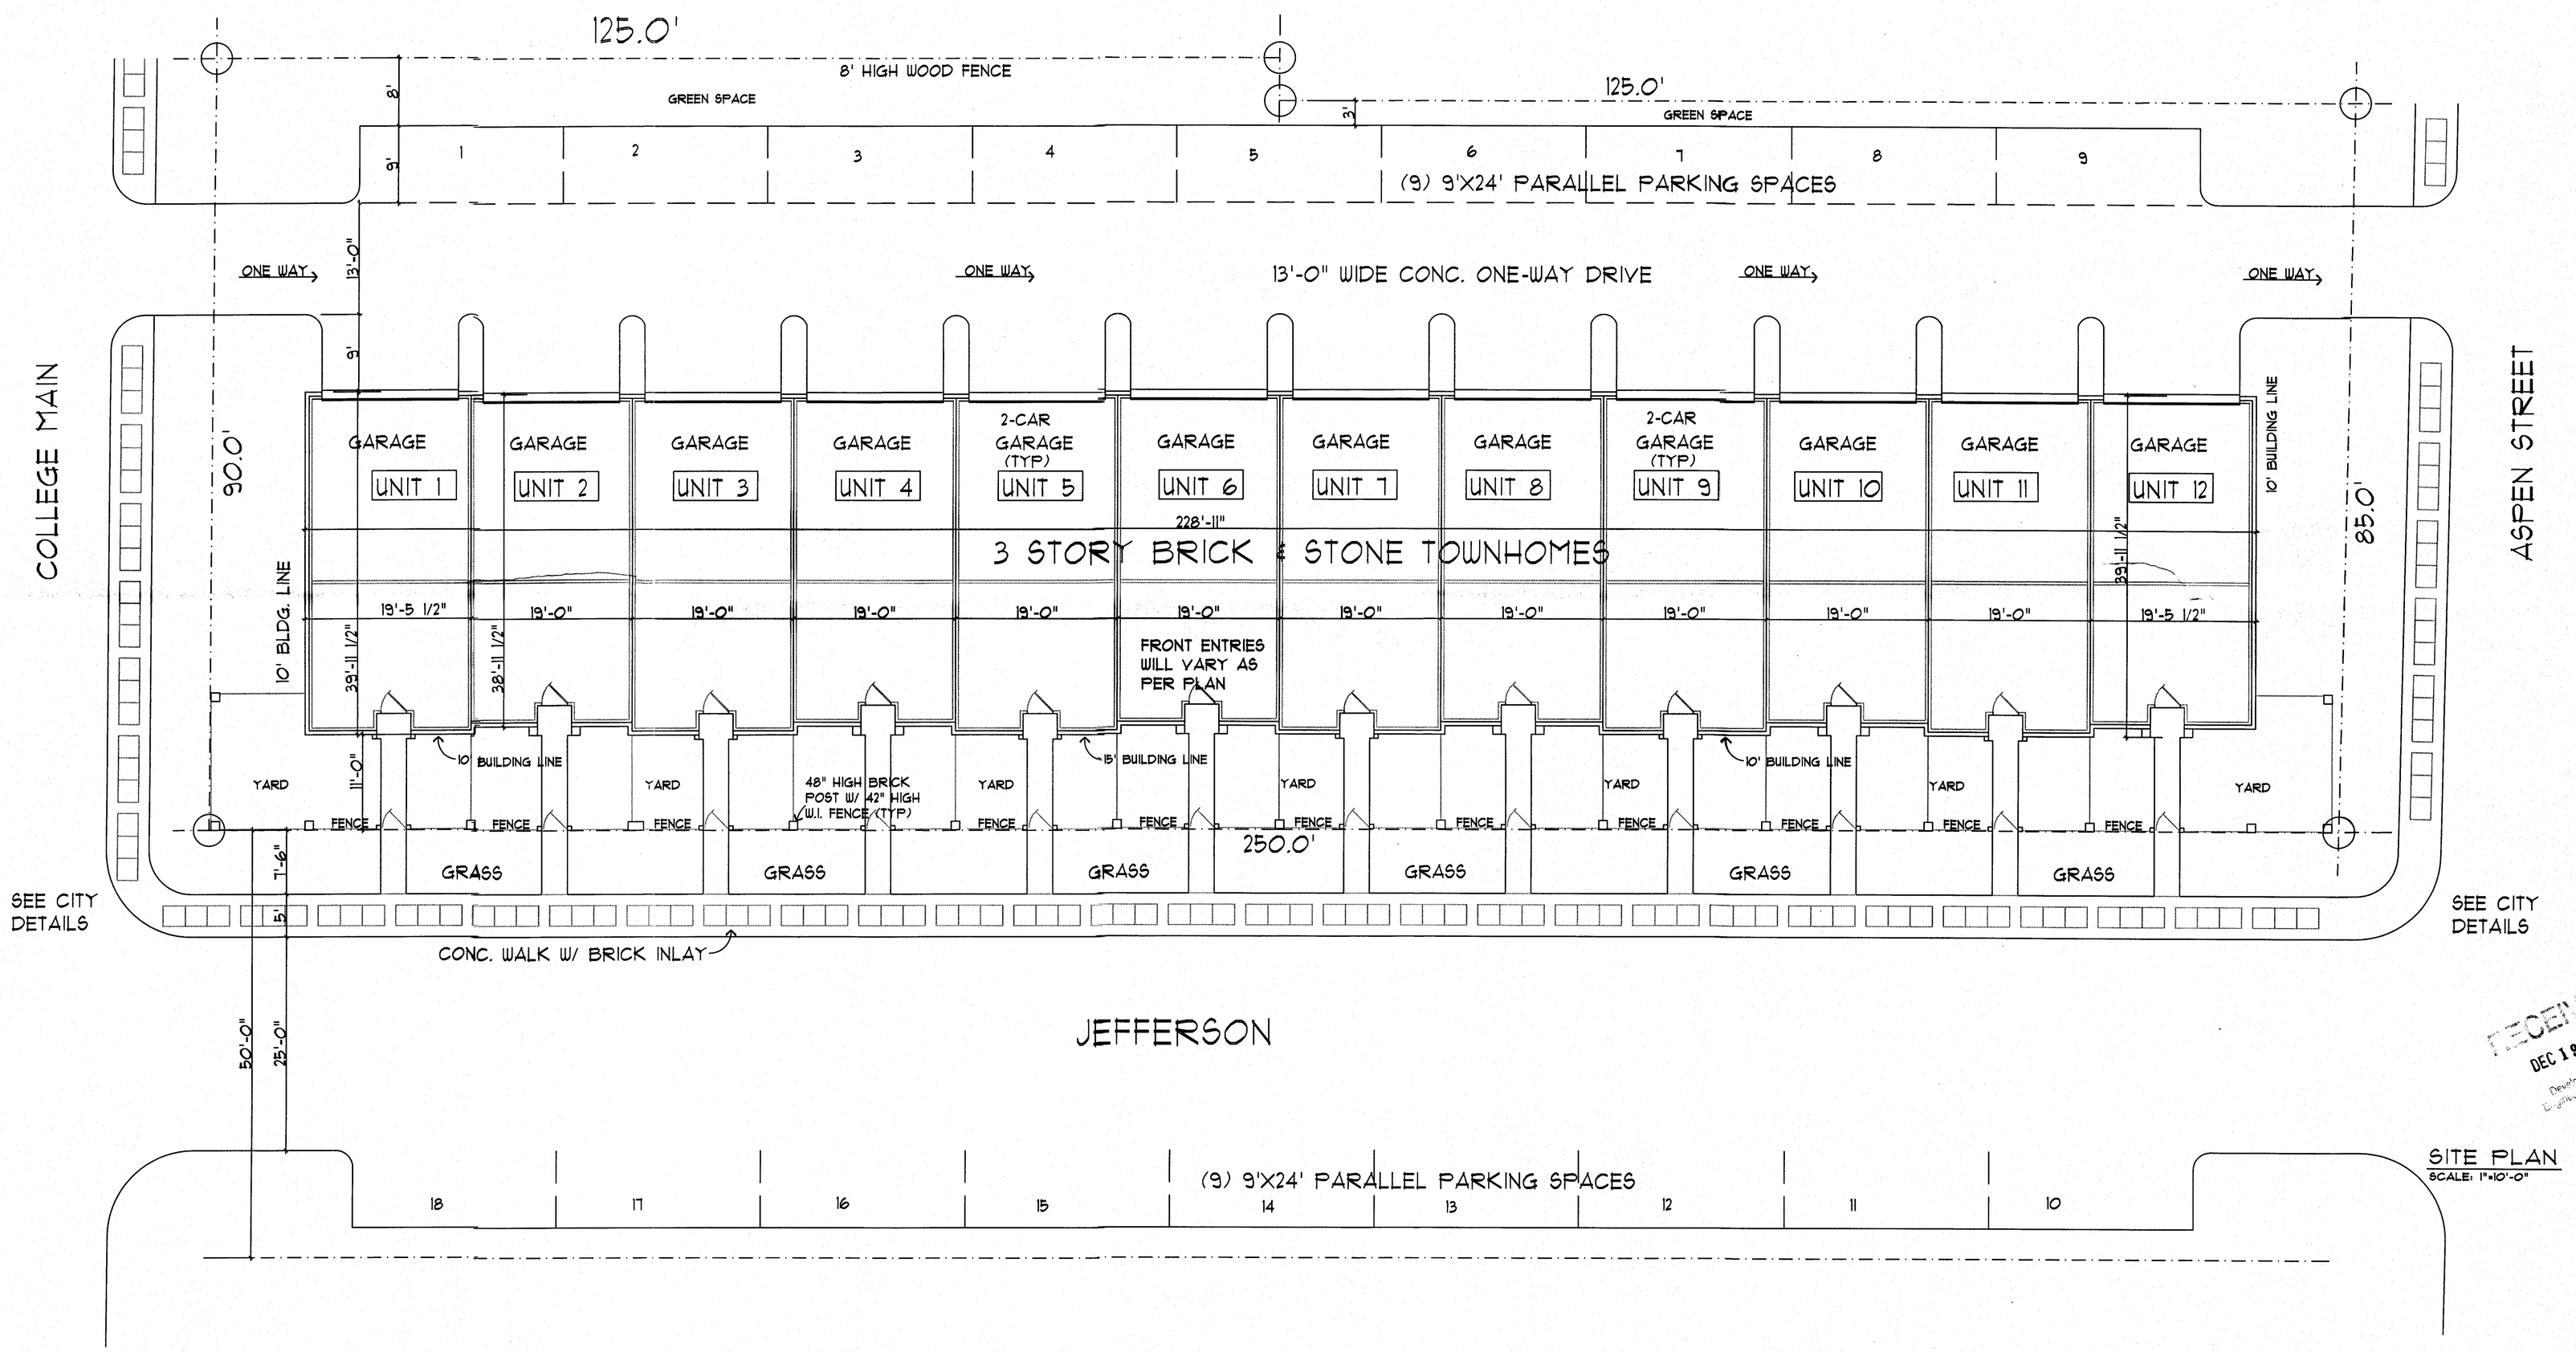

SITE PLAN
SCALE: 1"=10'-0"

S&I RESIDENTIAL
COLLEGE MAIN TOWNHOMES

RECEIVED
DEC 19 2012
Development & Engineering Services

NOTE: TO OWNERS & CONTRACTORS
To the best of our knowledge, these plans are drawn to comply with owner's specifications and any changes made to them after prints are produced, will be done at owner's expense. The contractor shall verify all dimensions and enclosed drawings. Carpenter & Associates is not liable for errors after building is started. While every attempt has been made in the preparation of this plan to avoid mistakes, the maker can not guarantee human error. The contractor on the job must check all dimensions and other details prior to construction and is solely responsible thereafter.

carpenter & associates architect
8441 GULF FRWY., SUITE 105
HOUSTON, TEXAS 77017
(713) 644-1600 FAX: (713) 644-1621

Revisions

NAME
TYPE

S&I RESIDENTIAL
COLLEGE MAIN DEVELOPMENT
JEFFERSON AVE

11/5/12
Date

AS NOTED
Scale

Job

SITE PLAN
PG. of