Bleyl & Associates

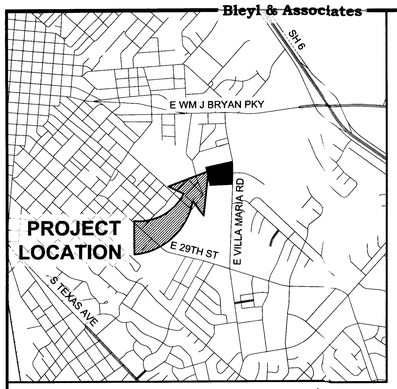

VICINITY MAP

NOT TO SCALE

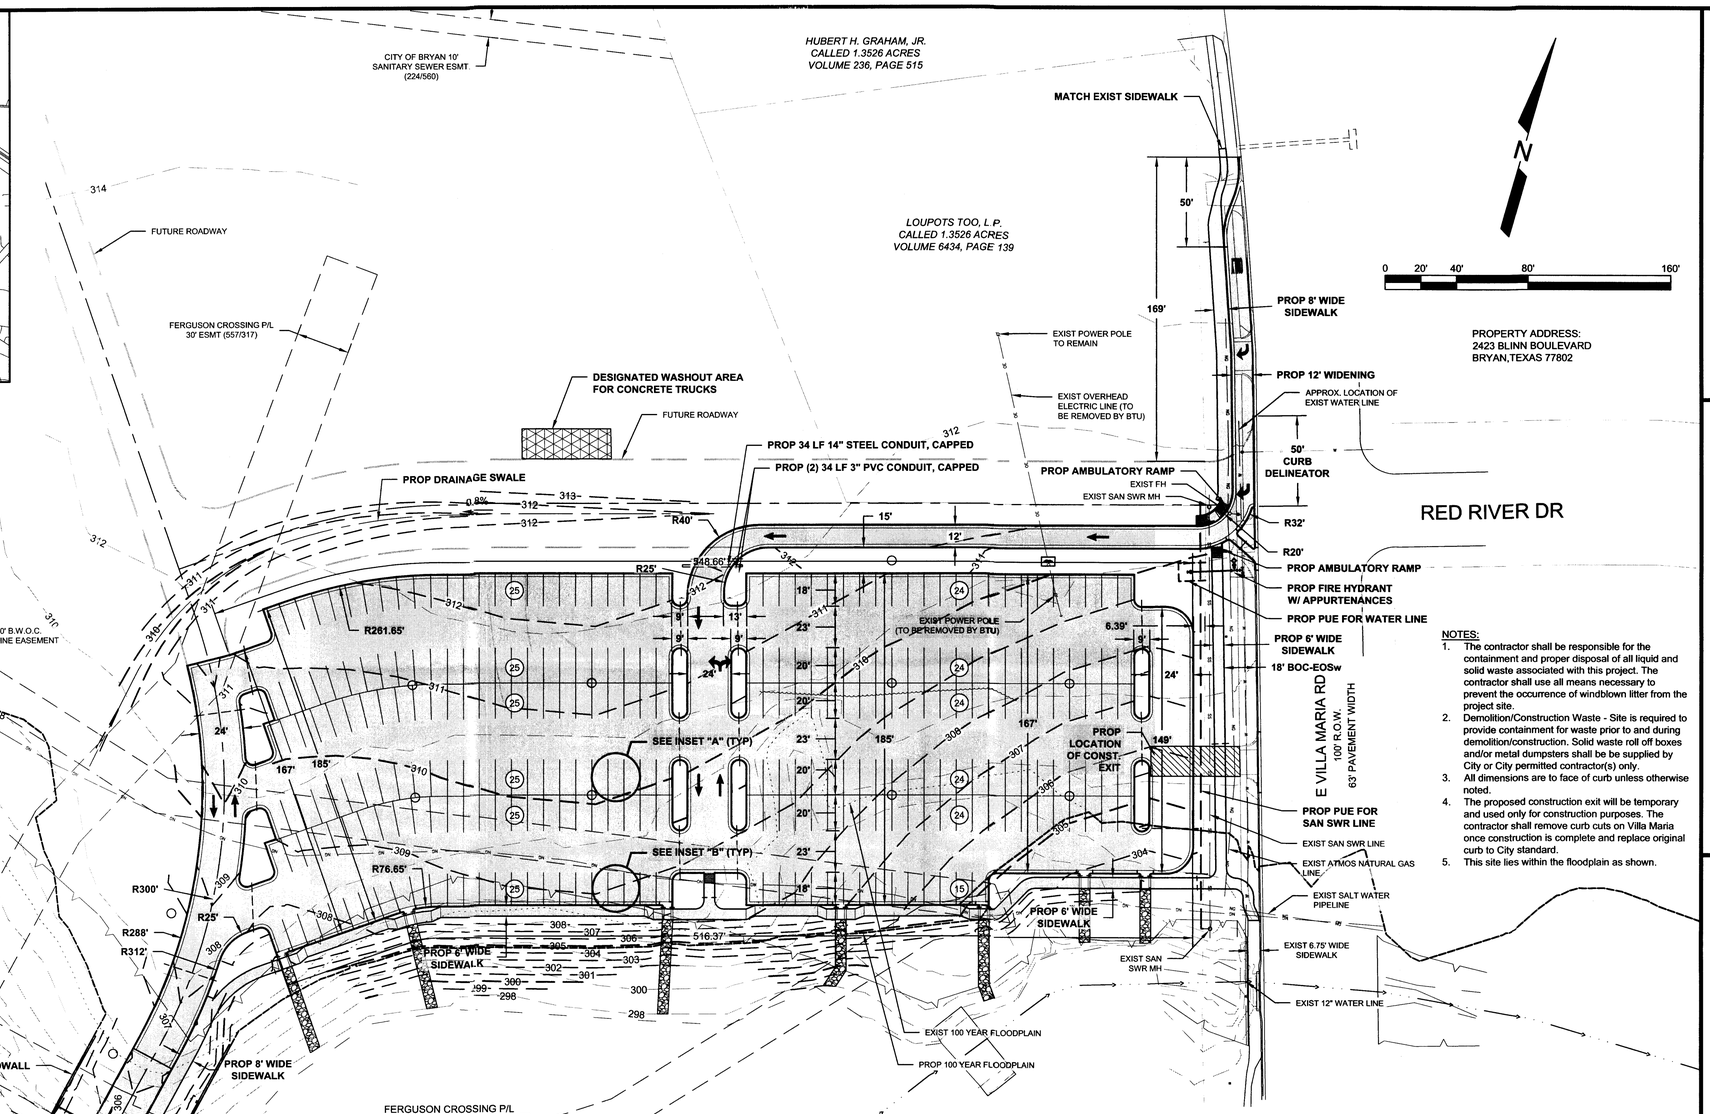

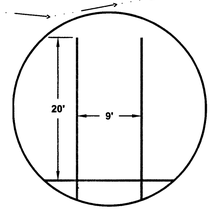

INSET "A" - INTERIOR SPACE

TYPICAL PARKING SPACE

0 5' 10' 20'

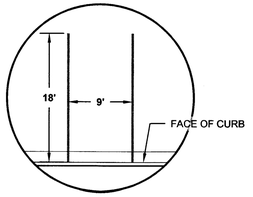

INSET "B" - EXTERIOR SPACE

TYPICAL PARKING SPACE

0 5' 10' 20'

NOTES:

1. The contractor shall be responsible for the containment and proper disposal of all liquid and solid waste associated with this project. The contractor shall use all means necessary to prevent the occurrence of windblown litter from the project site.
2. Demolition/Construction Waste - Site is required to provide containment for waste prior to and during demolition/construction. Solid waste roll off boxes and/or metal dumpsters shall be be supplied by City or City permitted contractor(s) only.
3. All dimensions are to face of curb unless otherwise noted.
4. The proposed construction exit will be temporary and used only for construction purposes. The contractor shall remove curb cuts on Villa Maria once construction is complete and replace original curb to City standard.
5. This site lies within the floodplain as shown.

FIRM MAP NUMBERS

- FM48041C0133 C
- FM48041C0134 C

REV	DATE	BY	APP	COMMENT
1				
2				
3				
4				

PREPARED FOR:
BLINN COLLEGE, BRYAN CAMPUS
2423 BLINN BLVD
BRYAN, TEXAS 77802
(979) 209-7624

SCALE: AS SHOWN
DATE: April 15, 2013
DRAWN BY: KGN
PROJECT MANAGER: DAVID L. BESLY, P.E.

Bleyl & Associates
Project Engineering & Management
1722 Broadmoor Dr, Suite 210 Bryan, Texas 77802 Phone: (979) 268-1125 Fax: (979) 260-3849
100 Nugent Street Conroe, Texas 77301 Phone: (936) 441-7833 Fax: (936) 760-3853
Texas Board of Professional Engineers F-678

SITE PLAN

BLINN COLLEGE TEMPORARY OVERFLOW PARKING LOT

CITY OF BRYAN, BRAZOS COUNTY, TEXAS

STATE OF TEXAS
DAVID L. BESLY
81873
LICENSED
PROFESSIONAL ENGINEER

2013 · 04 · 15

PROJECT NUMBER
10551

FILE NAME:
10551-SITE-REV-2013-04-2013.DWG

SHEET: 01 OF: 01

Z:\10500\10551 BLINN COLLEGE BRYAN CAMPUS PARKING LOT\CD-10551\10551-SITE PLAN\10551-SITE-REV-2013-04-2013\SITE PLAN 4/15/2013 12:26 PM KYLE NEWCOMER

Bleyl & Associates

RECEIVED
APR 15 2013

LG