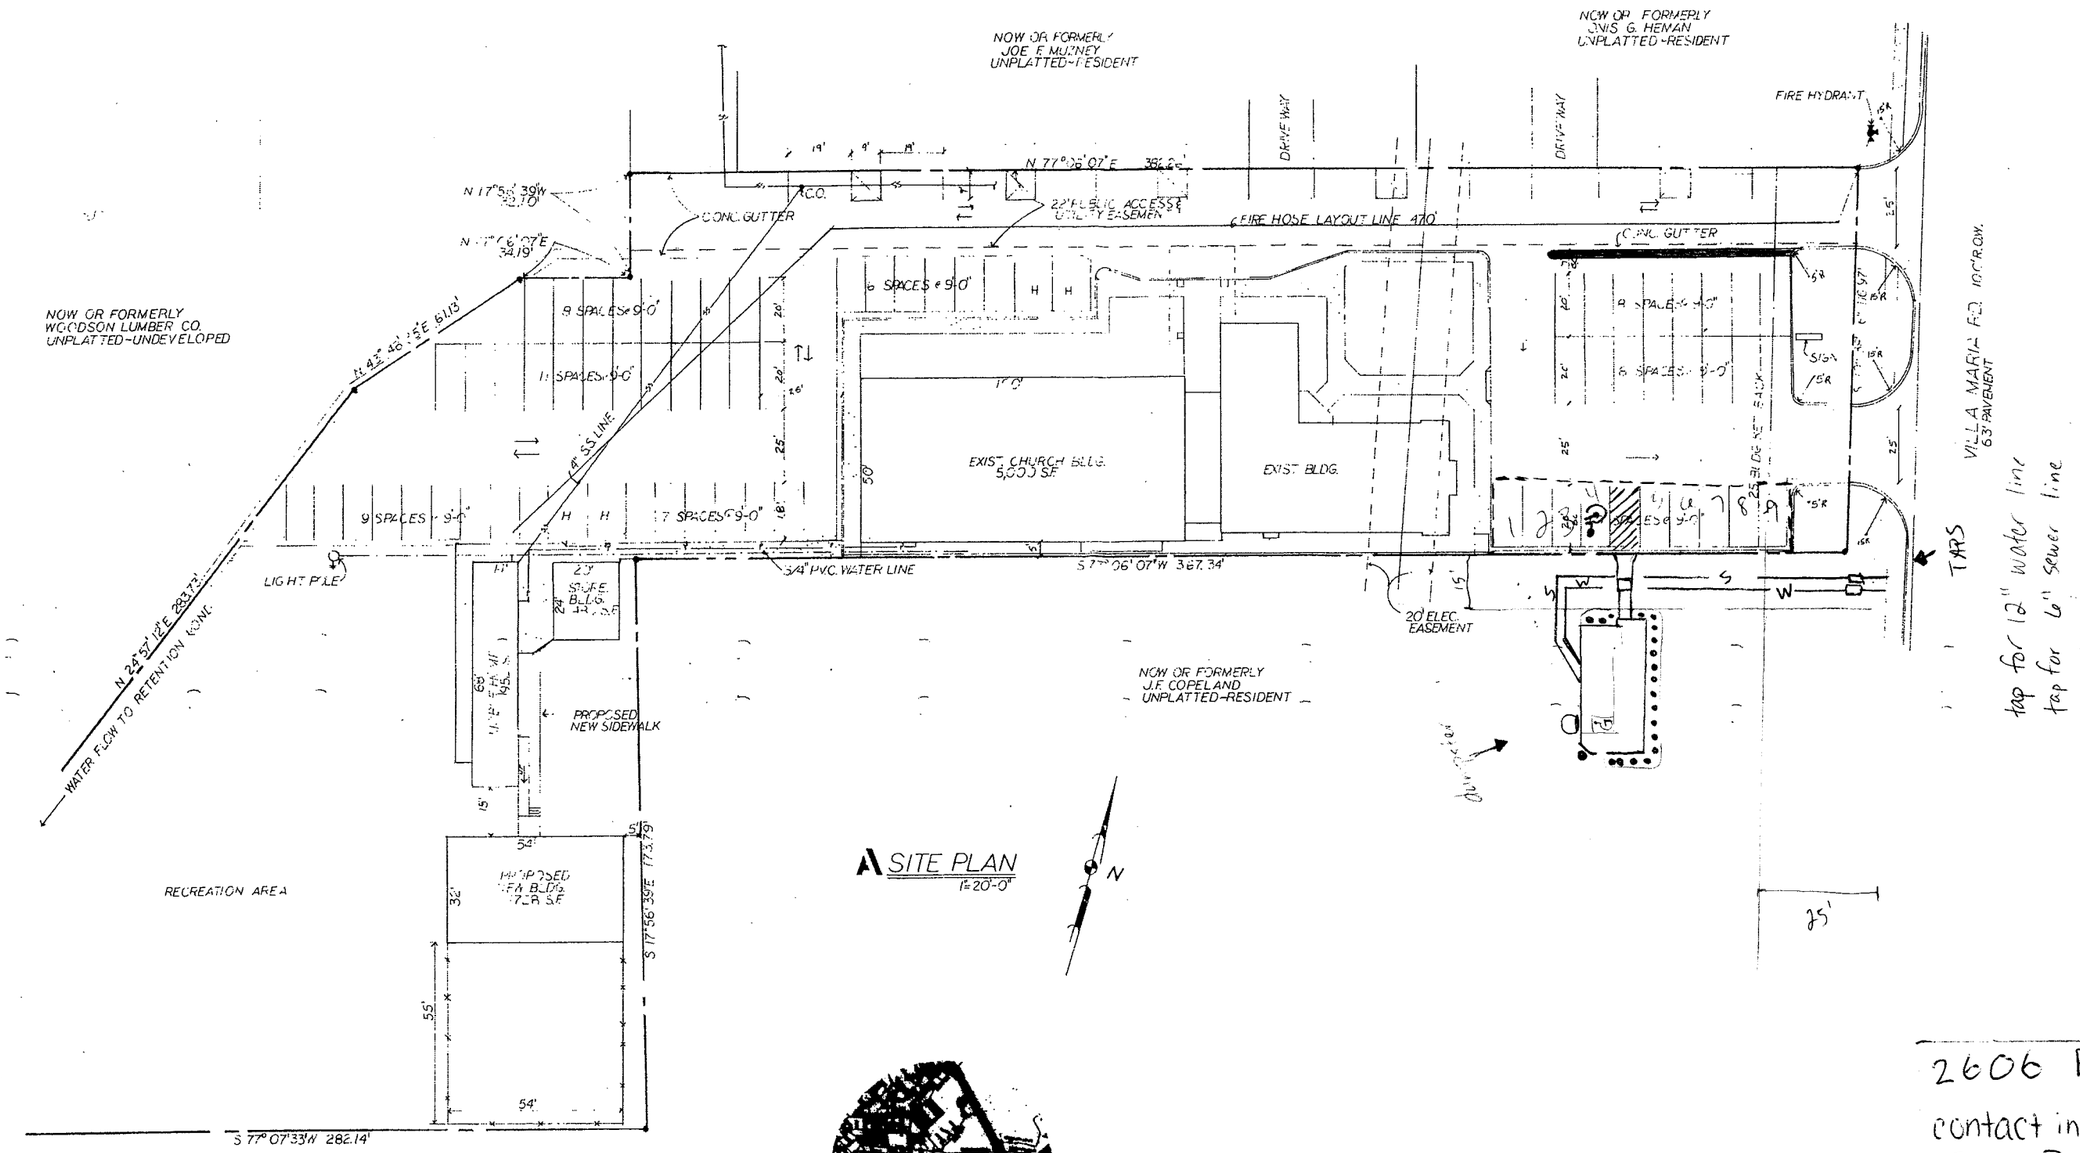

top for 12" water line
top for 6" sewer line

SITE PLAN
1=20'-0"

N

VICINTY MAP

• = landscaping

2606 E Villa Maria

contact information:
Jacob Davis 979-218-4929
Grace Davis 979-446-2359
Date of Drawing: July 4, 2015

2606 E Villa Maria
John Austin, Block 13, Lot 12
(TR-32)