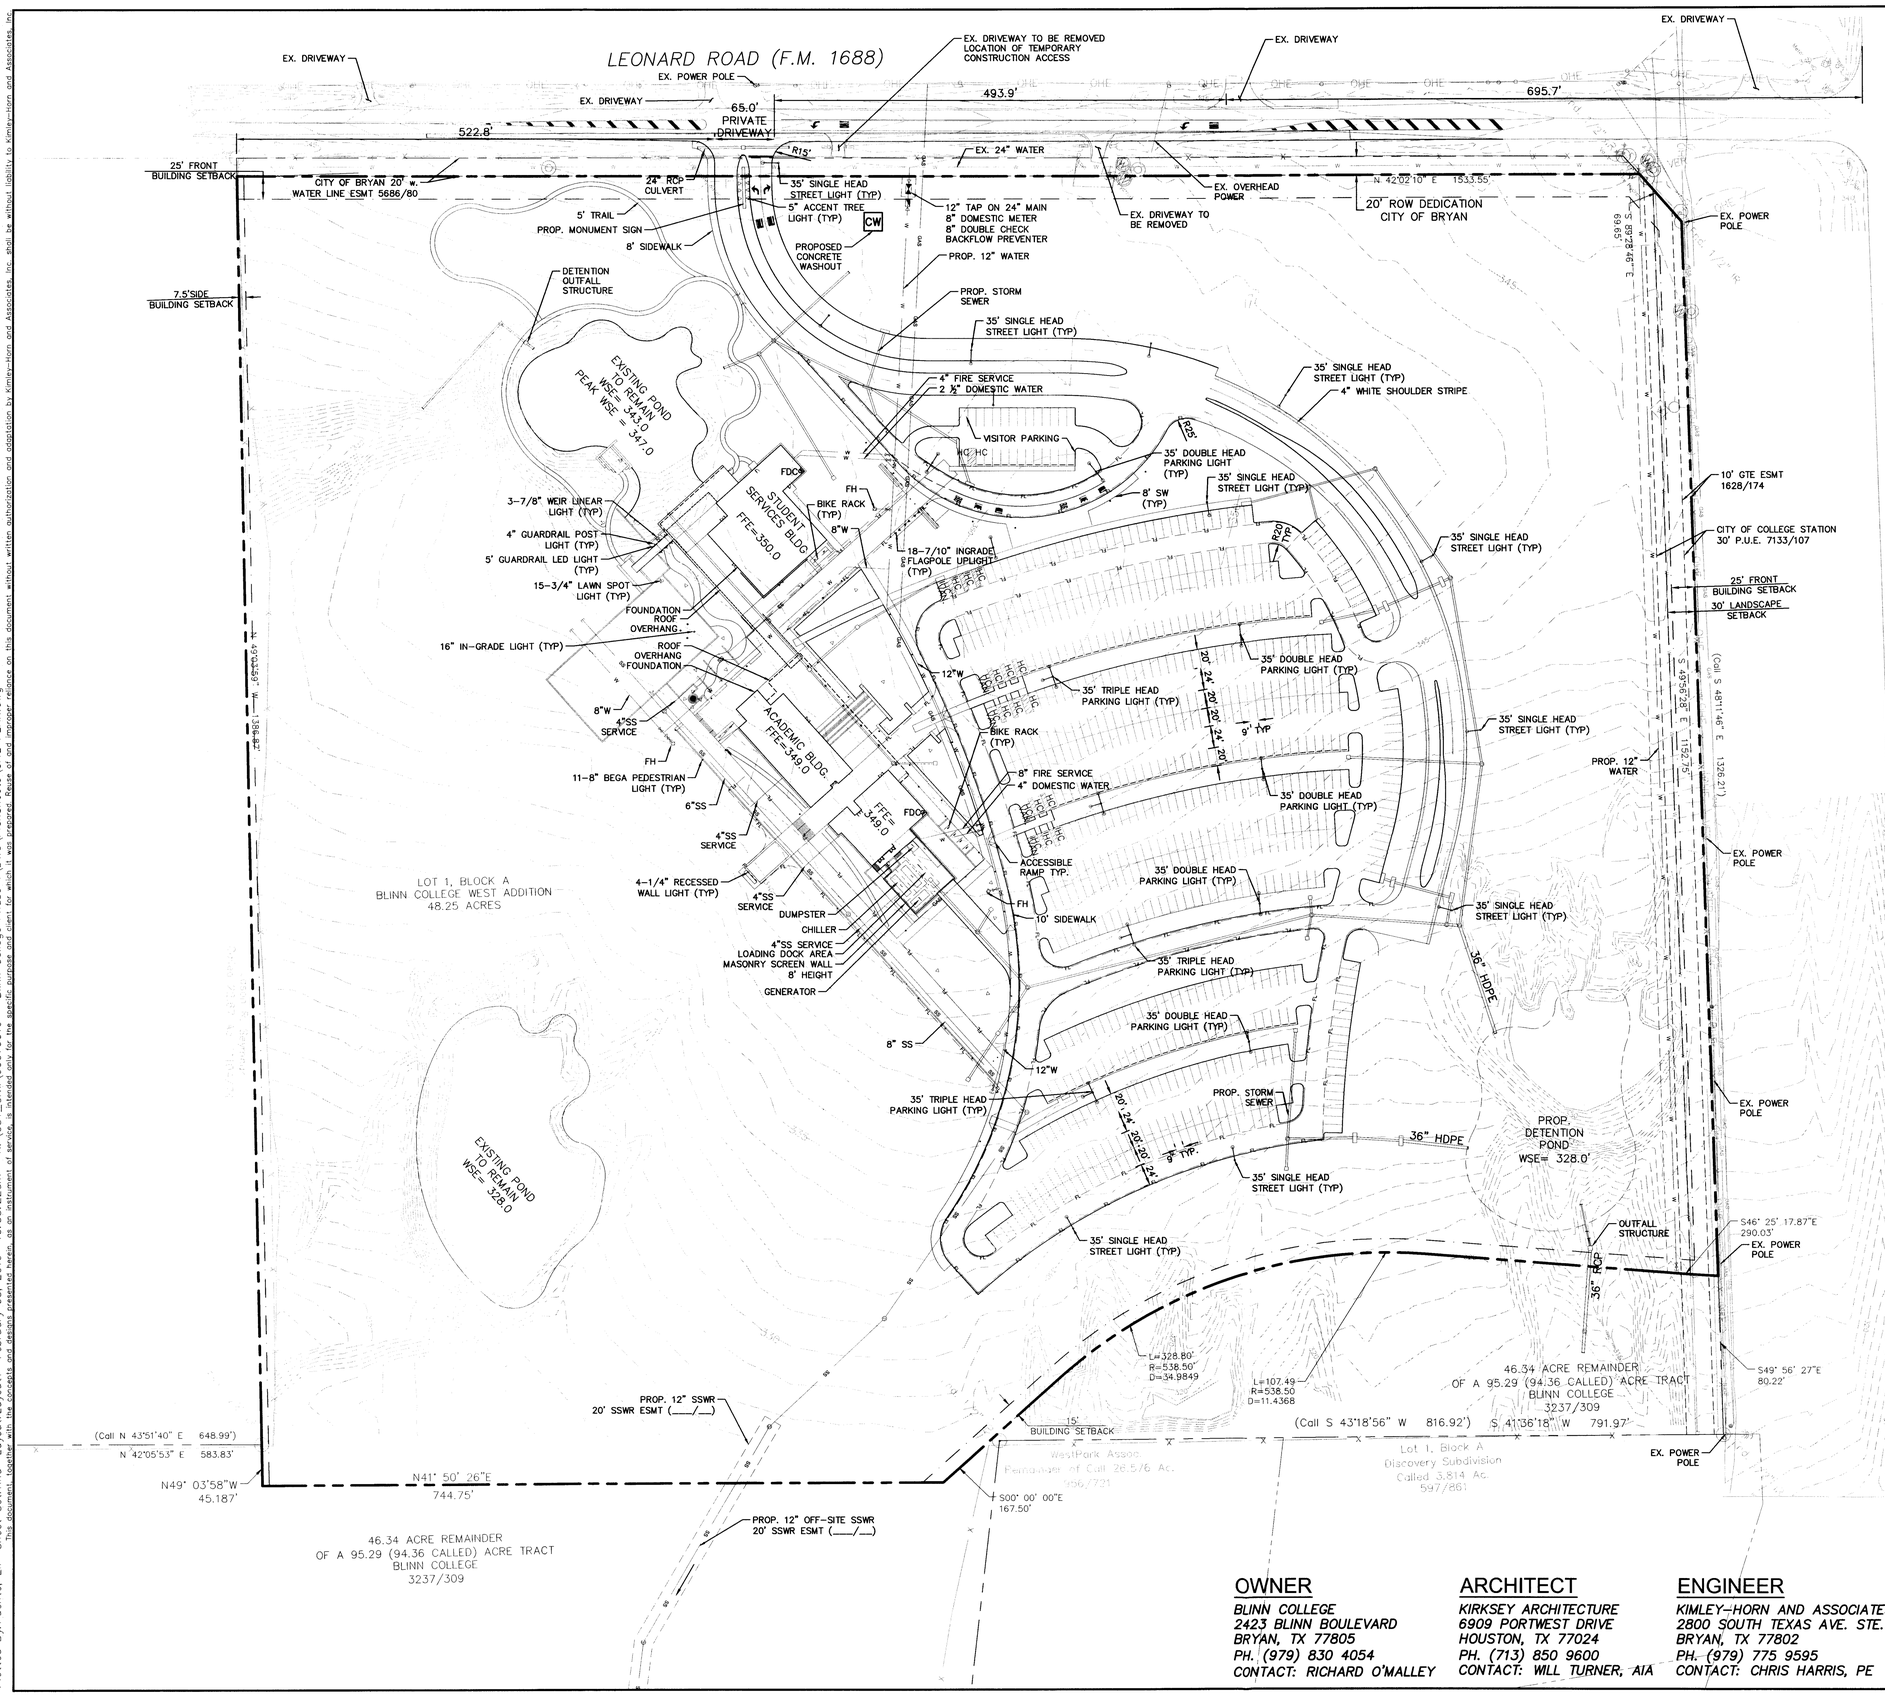

GRAPHIC SCALE IN FEET
0 40 80 160

LEGEND

- EXISTING PROPERTY LINE
- PROPOSED PROPERTY LINE
- PROPOSED SANITARY SEWER
- PROPOSED WATER LINE
- PROPOSED EASEMENT
- PROPOSED STORM SEWER
- PROPOSED ROAD CENTERLINE
- 320 PROPOSED CONTOUR
- 320 EXISTING CONTOUR
- EXISTING SANITARY SEWER
- EXISTING WATER LINE
- FL PROPOSED FIRE LANE
- PROPOSED 35 'SINGLE HEAD STREET LIGHT
- PROPOSED 35' DOUBLE HEAD STREET LIGHT
- PROPOSED 35' TRIPLE HEAD STREET LIGHT
- PROPOSED 5" ACCENT TREE LIGHT
- PROPOSED 15-3/4" LAWN SPOT LIGHT
- PROPOSED 4-1/4" RECESSED WALL LIGHT
- PROPOSED 4" GUARDRAIL POST LIGHT
- PROPOSED 5' GUARDRAIL LED LIGHT
- PROPOSED 3-7/8" WEIR LINEAR LIGHT
- PROPOSED 18-7/10" INGRADE FLAGPOLE UPLIGHT
- PROPOSED 11'-8" BEGA PEDESTRIAN LIGHT
- PROPOSED 16" IN-GRADE LIGHT
- CW PROPOSED CONCRETE WASH OUT AREA

NOTES

1. PER FEMA MAP NUMBER 48041C0195E, DATED MAY 16, 2012 NO FLOOD HAZARD AREAS ARE PRESENT ON THE SUBJECT TRACT.
2. ALL PARKING STALLS SHALL BE 9'x20' AND ALL PARKING LOT DRIVE AISLES SHALL BE 24' WIDE.
3. FIRE SUPPRESSION LINES SHALL HAVE A LOCKABLE LID ON THE ISOLATION VALVE. THE LOCKABLE LID SHALL, AT A MINIMUM SUPPLY PROTECTION AS THE AMP OR USA, LL562 LOCKING LID.
4. IRRIGATION SYSTEM SHALL BE PROTECTED BY EITHER A PRESSURE VACUUM BREAKER, REDUCED PRESSURE ZONE OR A DOUBLE CHECK BACKFLOW DEVICE.
5. SITE WILL NOT GENERATE WASTE WATER FROM PREPARING FOOD ITEMS.
5. REFER TO GRADING PLAN SHEETS FOR GRADING DESIGN.
7. REFER TO LANDSCAPE PLAN FOR LANDSCAPE CALCULATIONS AND DESIGN.
8. FIRE LANES SHOWN ON THIS PLAN ARE TO IDENTIFY THE DEDICATED FIRE LANES AND ARE NOT INTENDED TO BE STRIPED ON PAVEMENT. REFER TO C2.01-FIRE ACCESS PLAN FOR FIRE LANE PAVEMENT MARKINGS AND SIGNAGE LOCATIONS.
9. ALL ON-SITE STORM SEWER SHALL BE MINIMUM 24" HDPE UNLESS OTHERWISE NOTED. ALL STORM SEWER IN THE PROPOSED ROW SHALL BE MINIMUM 24" RCP UNLESS OTHERWISE NOTED.
10. REFER TO EROSION CONTROL PLAN FOR ADDITIONAL EROSION CONTROL MEASURES.
11. ALL DIMENSIONS ARE TO THE FACE OF CURB OR EDGE OF PAVEMENT UNLESS OTHERWISE NOTED.

SITE DATA TABLE

ZONING	PD-M
LAND USE	COLLEGE
LOT AREA	48.25 ACRES
BUILDING FOOTPRINT	
STUDENT SERVICES BUILDING	11,012 SQFT
ACADEMIC BUILDING	12,979 SQFT
BUILDING HEIGHT	
STUDENT SERVICES BUILDING	30'-10" (2 STORIES)
ACADEMIC BUILDING	63'-4" (4 STORIES)
LOT BUILDING COVERAGE	
STUDENT SERVICES BUILDING	11,012 SQFT
ACADEMIC BUILDING	12,575 SQFT
TOTAL	23,587 SQFT – 0.011%
PARKING REQUIRED	
1:4 COMMUTER STUDENTS	(625 SP @ 2,500 STUDENTS)
1:1 FACULTY OR STAFF	(60 SP @ 60 STAFF)
TOTAL REQUIRED	685 SPACES

PARKING PROVIDED	BASE BID
REGULAR SPACES	697 SPACES
ADA SPACES	20 SPACES
TOTAL PROVIDED	717 SPACES

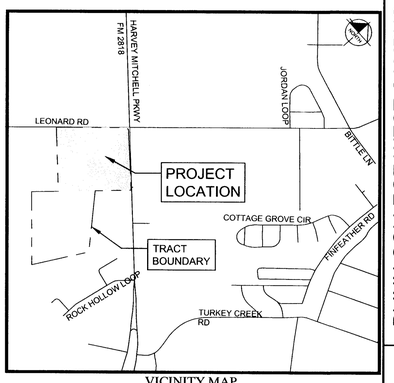

VICINITY MAP

OWNER
BLINN COLLEGE
2423 BLINN BOULEVARD
BRYAN, TX 77805
PH. (979) 830 4054
CONTACT: RICHARD O'MALLEY

ARCHITECT
KIRKSEY ARCHITECTURE
6909 PORTWEST DRIVE
HOUSTON, TX 77024
PH. (713) 850 9600
CONTACT: WILL TURNER, AIA

ENGINEER
KIMLEY-HORN AND ASSOCIATES, INC.
2800 SOUTH TEXAS AVE. STE. 201
BRYAN, TX 77802
PH. (979) 775 9595
CONTACT: CHRIS HARRIS, PE

NO.	REVISIONS	DATE	BY

Kimley»Horn
© 2015 KIMLEY-HORN AND ASSOCIATES, INC.
2800 SOUTH TEXAS AVENUE, SUITE 201
BRYAN, TX 77802
PHONE: 979-775-9595 FAX: 979-775-9599
WWW.KIMLEY-HORN.COM

PRELIMINARY
FOR REVIEW ONLY
Not for construction or permit purposes
Kimley»Horn
Engineer: J. CHRIS HARRIS, P.E.
P.E. No. 94859 Date 02/03/2016

KHA PROJECT 066079000
DATE FEBRUARY 2016
SCALE AS SHOWN
DESIGNED BY CH
DRAWN BY KHA
CHECKED BY TWL

CITY SITE PLAN
LOT 1, BLOCK A
BLINN COLLEGE WEST ADDITION 48.25 AC

FEB 03 2016

BLINN COLLEGE WEST CAMPUS
PHASE 1
PREPARED FOR
BLINN COLLEGE
851 N. HARVEY MITCHELL PARKWAY
BRYAN, TX 77807

SHEET NUMBER
C2.00

This document, together with the concepts and designs presented herein, as an instrument of service, is intended only for the specific purpose and client for which it was prepared. Reuse of and improper reliance on this document without written authorization and adaptation by Kimley-Horn and Associates, Inc. shall be without liability to Kimley-Horn and Associates, Inc.