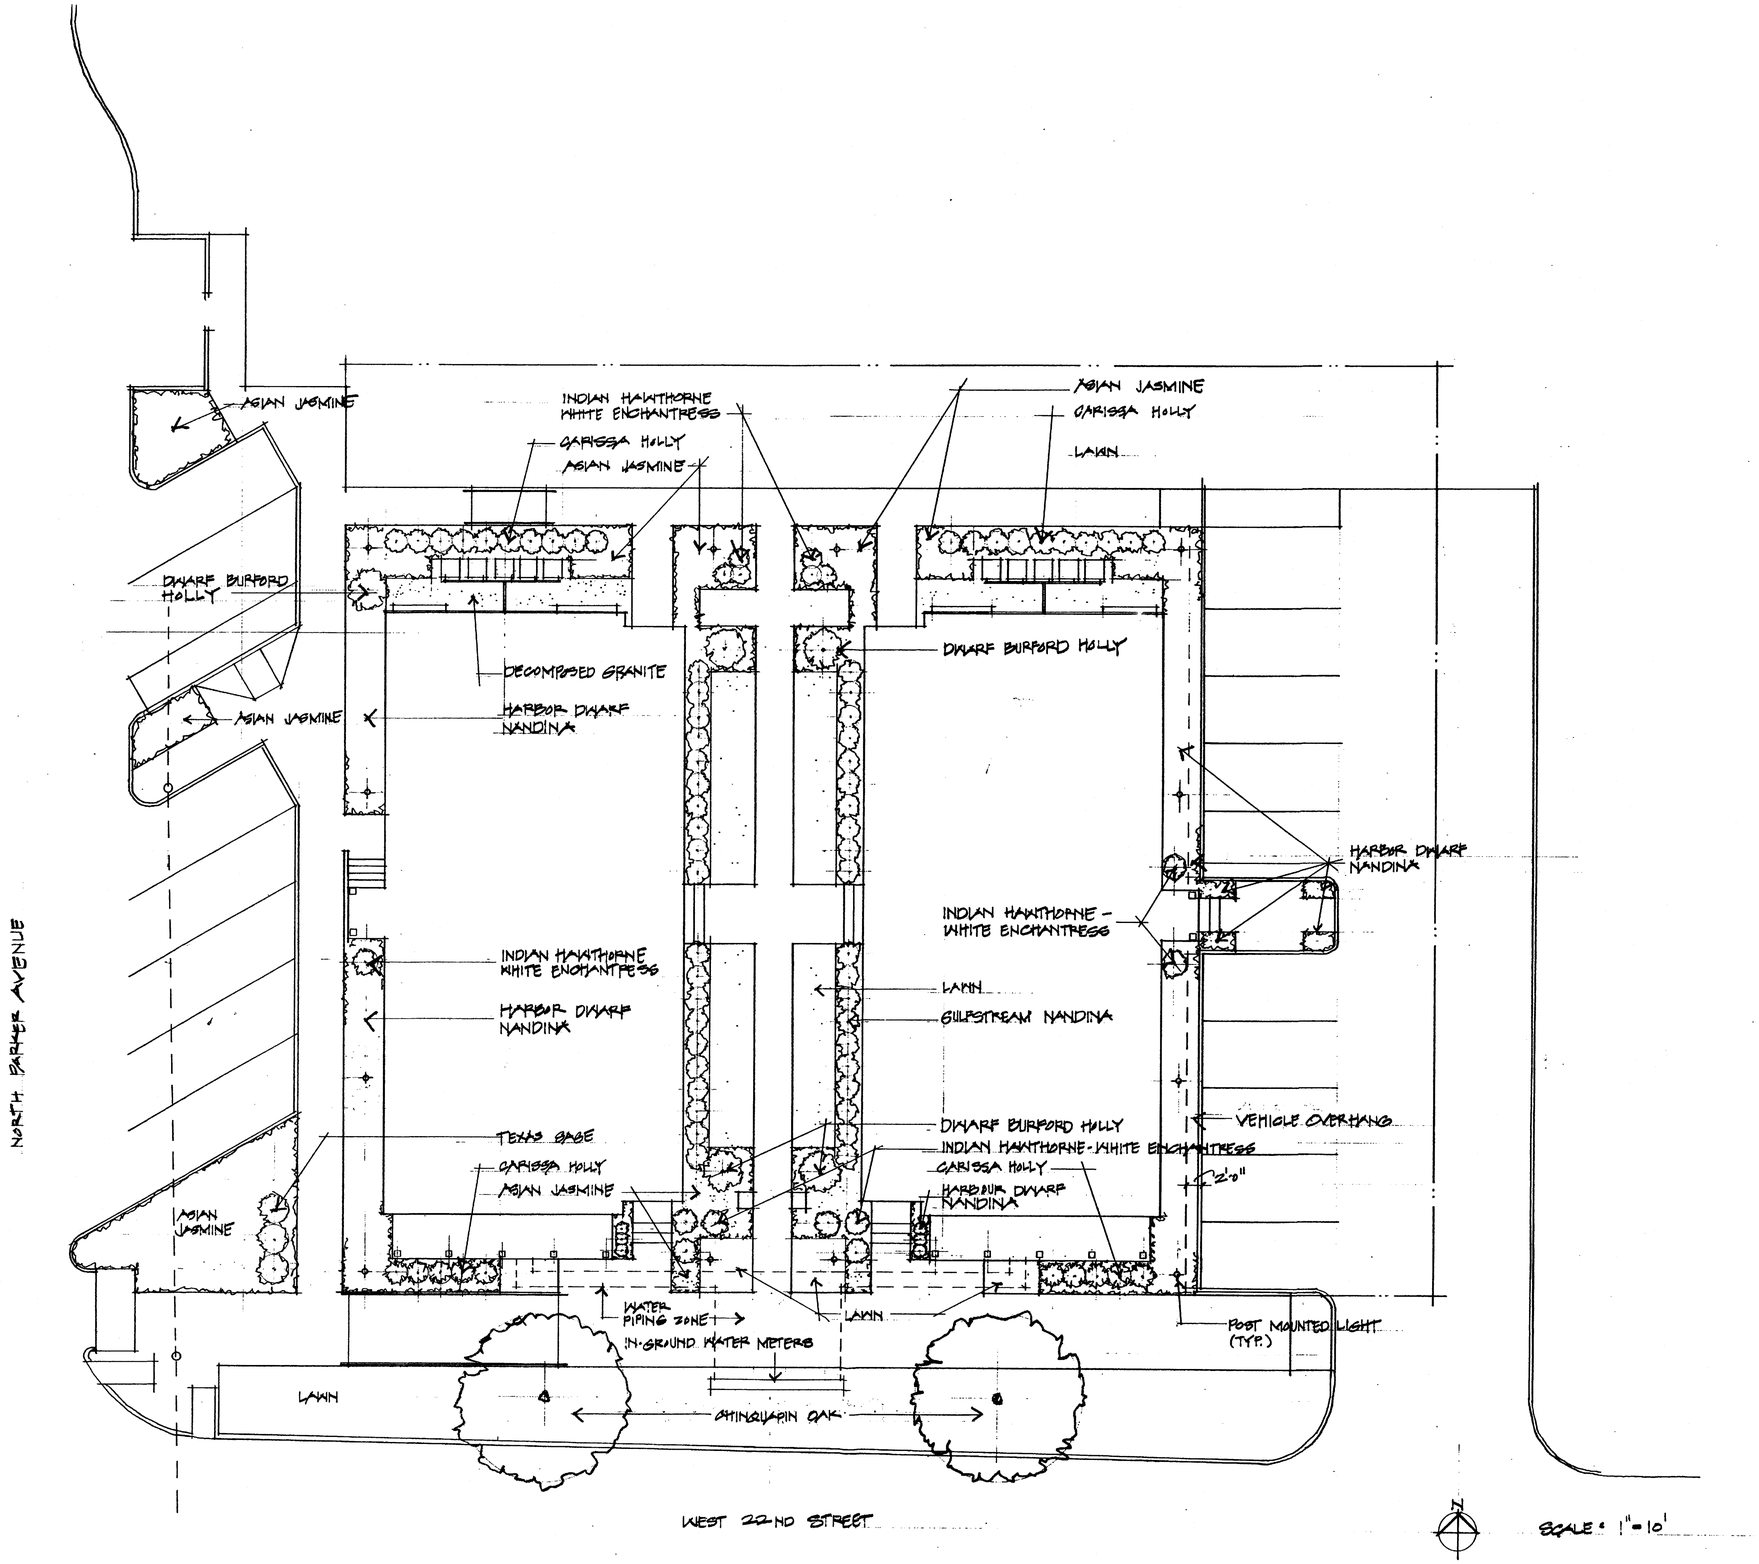

TA TERRY
ARCHITECT
3232 Villanova Street
Dallas, Texas 75225
www.taterry.com
214.850.2373

Project:

500 Bryan North
A mixed-use community in downtown Bryan, Texas.

Client:
R + T Studio, LLC
3232 Villanova St.
Dallas, Texas 75225
(214) 850-2373
www.rtdevstudio.com

Project Number: 1551

Publication Dates:

No.	Date and Description
1	4/8/16 SITE DEVELOPMENT REVIEW

APR 06 2016
RECEIVED

Drawing Title:
LANDSCAPE PLAN

Drawing Number:
A5.01