## SITE PLAN

EXISTING MONUMENT SIGN LOCATION ON SITE

PICKUP

TEMPORARY PICKUP SIGN BANNER AT EXISTING LIGHT POLE REF 3 - A2.1

OUTDOOR

## MONUMENT SIGNAGE:

REFACE SIGN REF 7 - A2.1

## COLOR LEGEND

| P# | COLOR NAME |
|---|---|
| P49E | DARK GRAY |
| P76U | WALMART BLUE (URETHANE-LIKE) |
| P134E | LIGHT GRAY |
| P135E | MEDIUM GRAY |
| P162E | BLACK GRAY |
| P5E | SAFETY YELLOW |
| P21E | SAFETY RED |
| P33E | CREAM |
| P36E | BLACK |
| P140E | WHITE |
| HRC4 | HEAT RESISTANT COATING TO MATCH DARK GRAY |

## DEMOLITION NOTES

1. NOT USED.
2. REMOVAL OF BUILDING MOUNTED ITEMS, SHOWN OR NOTED TO BE DEMOLISHED OR AS REQUIRED BY SCOPE OF WORK, SHALL OCCUR PRIOR TO PAINTING BUILDING
   - COORDINATE DEMOLITION WORK SO EXTERIOR PAINTING WILL OCCUR PRIOR TO INSTALLATION OF BUILDING MOUNTED ITEMS

## HATCH LEGEND

EIFS AREA TO BE RESURFACED (REF SPEC)

EIFS AREA EXISTING TO REMAIN

## SHEET NOTES

1. PATCH AND REPAIR EXTERIOR WALL SURFACES, DAMAGED OR EXPOSED DUE TO REMOVAL OF BUILDING MOUNTED ITEMS, TO MATCH ADJACENT AS REQUIRED
2. REFER TO DETAILS ON SHEET A2.1 FOR SUBSTRATE AND FINISH REQUIREMENTS AT LOCATIONS OF BUILDING MOUNTED SIGNS
3. RESURFACE EXISTING EIFS WHERE SHOWN (HATCHED AREA)
4. NOT USED
5. PRIOR TO PAINTING WALL AT LOCATION(S) OF LIT ID/LOGO SIGN(S), COORDINATE SCOPE OF WORK WITH WALMART CM
6. IF PAINTING ADJACENT WALLS PAINT FRAMES, AND DOWNSPOUTS, EXPOSED METAL FLASHING, HANDRAILS, AND EXPOSED MISCELLANEOUS STEEL TO MATCH PRIMARY ADJACENT BUILDING COLOR UNO
7. PAINT ANY ROOFTOP GAS PIPING P5E
   a. WHERE EXTERIOR WALL IS BEING PAINTED, GAS PIPE ALONG SIDE WALL TO GRADE SHALL MATCH ADJACENT BUILDING
   b. DO NOT PAINT METER OR VALVES
8. IF PAINTING ADJACENT WALLS PAINT CANOPY STRUCTURAL STEEL AND FLASHING TO MATCH ADJACENT WALL, UNO
9. WHERE CANOPIES ARE VISIBLE TO AND ACCESSED BY CUSTOMERS, PAINT UNDERSIDE OF CANOPY DECK P33E DO NOT PAINT CANOPY DECK IF NOT PREVIOUSLY PAINTED
10. PAINT ALL EXTERIOR ENTRY BOLLARDS TO MATCH EXISTING COLOR UNLESS NOTED TO RECEIVE PLASTIC BOLLARD SLEEVE
11. NOT USED
12. DO NOT PAINT LED WALL PACK HOUSINGS
13. PAINT GARDEN CENTER FENCE STEEL DOORS AND FRAMES P36E
14. NOT USED
15. DO NOT PAINT STONE VENEER OR PRECAST PANELS
16. NOT USED
17. PAINT JIB CRANE P36E ON JIB BOOM, P5E ON HANDRAILS.
18. PAINT SPRINKLER VALVES P21E
    a. DO NOT PAINT OVER SIGHT GLASS OR FIRE ALARM BELL

## COLOR LEGEND

| | |
|---|---|
| P5E | SAFETY YELLOW |
| P21E | SAFETY RED |
| P33E | CREAM |
| P36E | BLACK |
| P49E | DARK GRAY |
| P76U | WALMART BLUE (URETHANE-LIKE) |
| P134E | LIGHT GRAY |
| P135E | MEDIUM GRAY |
| P140E | WHITE |
| P162E | BLACK GRAY |

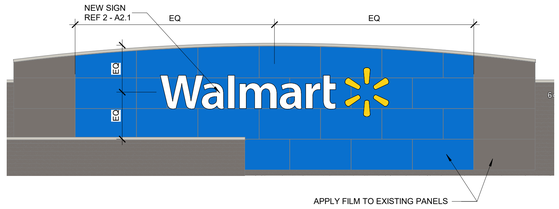


## 9 ENLARGED FRONT ELEVATION

1" = 10'-0"

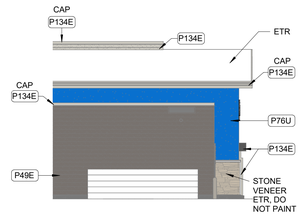


## 8 VESTIBULE SIDE ELEVATION

1" = 10'-0"

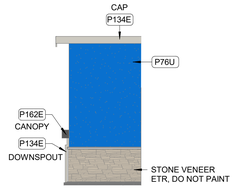


## 7 VESTIBULE SIDE ELEVATION

1" = 10'-0"

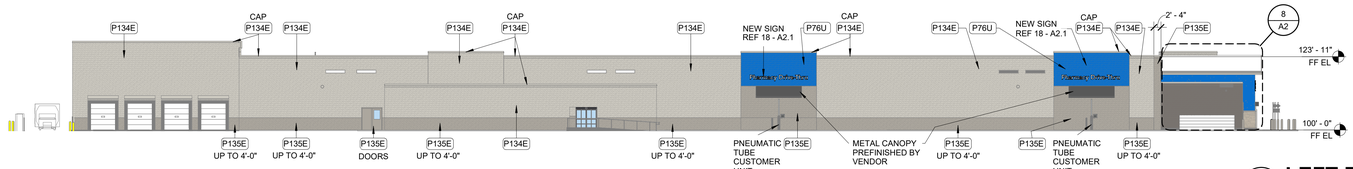


## 6 LEFT ELEVATION

1" = 20'-0"

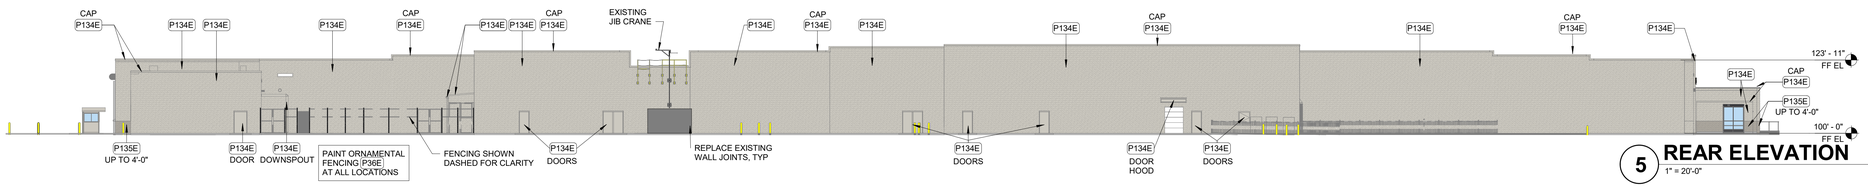


## 5 REAR ELEVATION

1" = 20'-0"

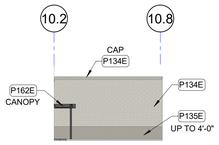


## 4 AUTO CARE SIDE ELEVATION

1" = 20'-0"

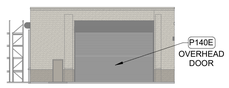


## 3 SEASONAL SHOP REAR ELEVATION

1" = 20'-0"

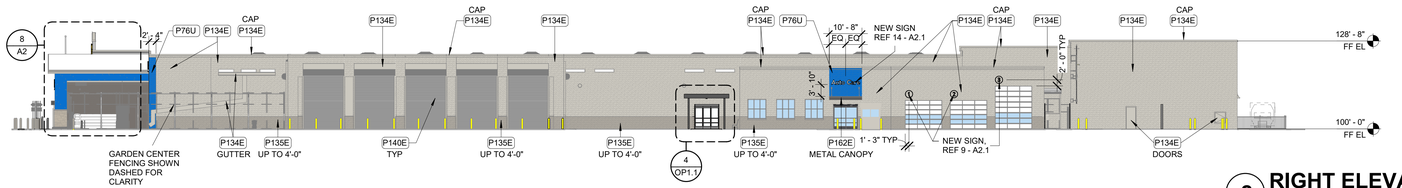


## 2 RIGHT ELEVATION

1" = 20'-0"

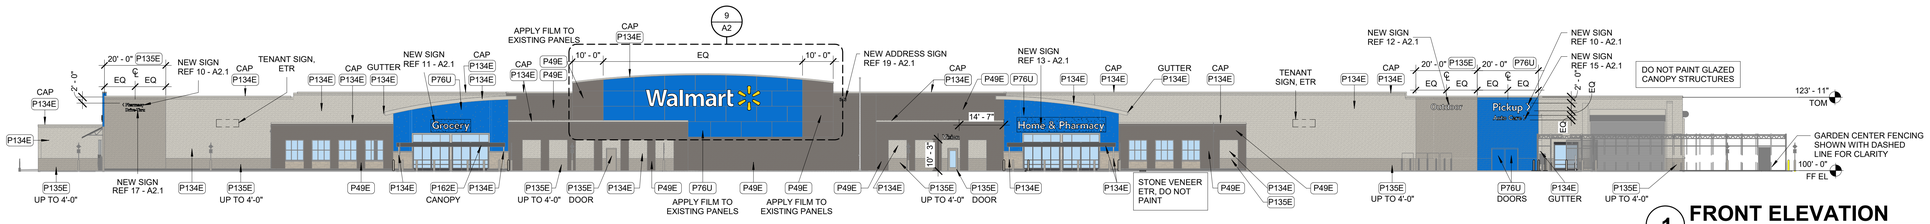


## 1 FRONT ELEVATION

1" = 20'-0"


CESO
WWW.CESOINC.COM
3300 South Market Street, Suite 230
Rogers, AR 72758
Phone: 479.271.8058 Fax: 888.208.4826


STIPULATION FOR REUSE


THE DRAWING SHEET PREPARED FOR THIS PROJECT BY CESO, INC. CONTAINS WARNINGS, LEGENDS, NOTES AND DIMENSIONS NECESSARY FOR THE PROPER SITE PREPARATION AND CONSTRUCTION. THIS DRAWING IS SUITABLE FOR USE ON A DIFFERENT PROJECT OR AT A DIFFERENT SITE AT THE OPTION OF THE OWNER OR ARCHITECT/ENGINEER OF RECORD PROVIDED THE SERVICES OF PROFESSIONAL(S) OF RECORD ARE RETAINED FOR THE PURPOSE. REPRODUCTION OF THIS DRAWING FOR REUSE ON OTHER PROJECTS OR AT OTHER SITES MAY NOT BE CONSIDERED AND MAY BE CONTRARY TO THE LAW.


CONSULTANTS

Walmart

BRYAN, TX
643 N HARVEY MITCHELL PKWY
STORE NO. 04183-231

SUPERCENTER REMODEL

JOB NUMBER: 762154-01 PROTO: 150

ISSUE BLOCK

| | |
|---|---|
| CHECKED BY: | WLL |
| DRAWN BY: | SNF |
| PROTO CYCLE: | 05/26/23 |
| DOCUMENT DATE: | 08/28/23 |

**DOCUMENTS THAT DO NOT HAVE THE ARCHITECT OR ENGINEER OF RECORD SEAL AND SIGNATURE SHALL BE CONSIDERED NOT FOR CONSTRUCTION**

REGISTERED ARCHITECT BENJAMIN Z. BELL 16843 STATE OF TEXAS
09/05/23
Exp. 12/31/23

EXTERIOR ELEVATIONS

SHEET: A2

9/1/2023 2:55:50 PM