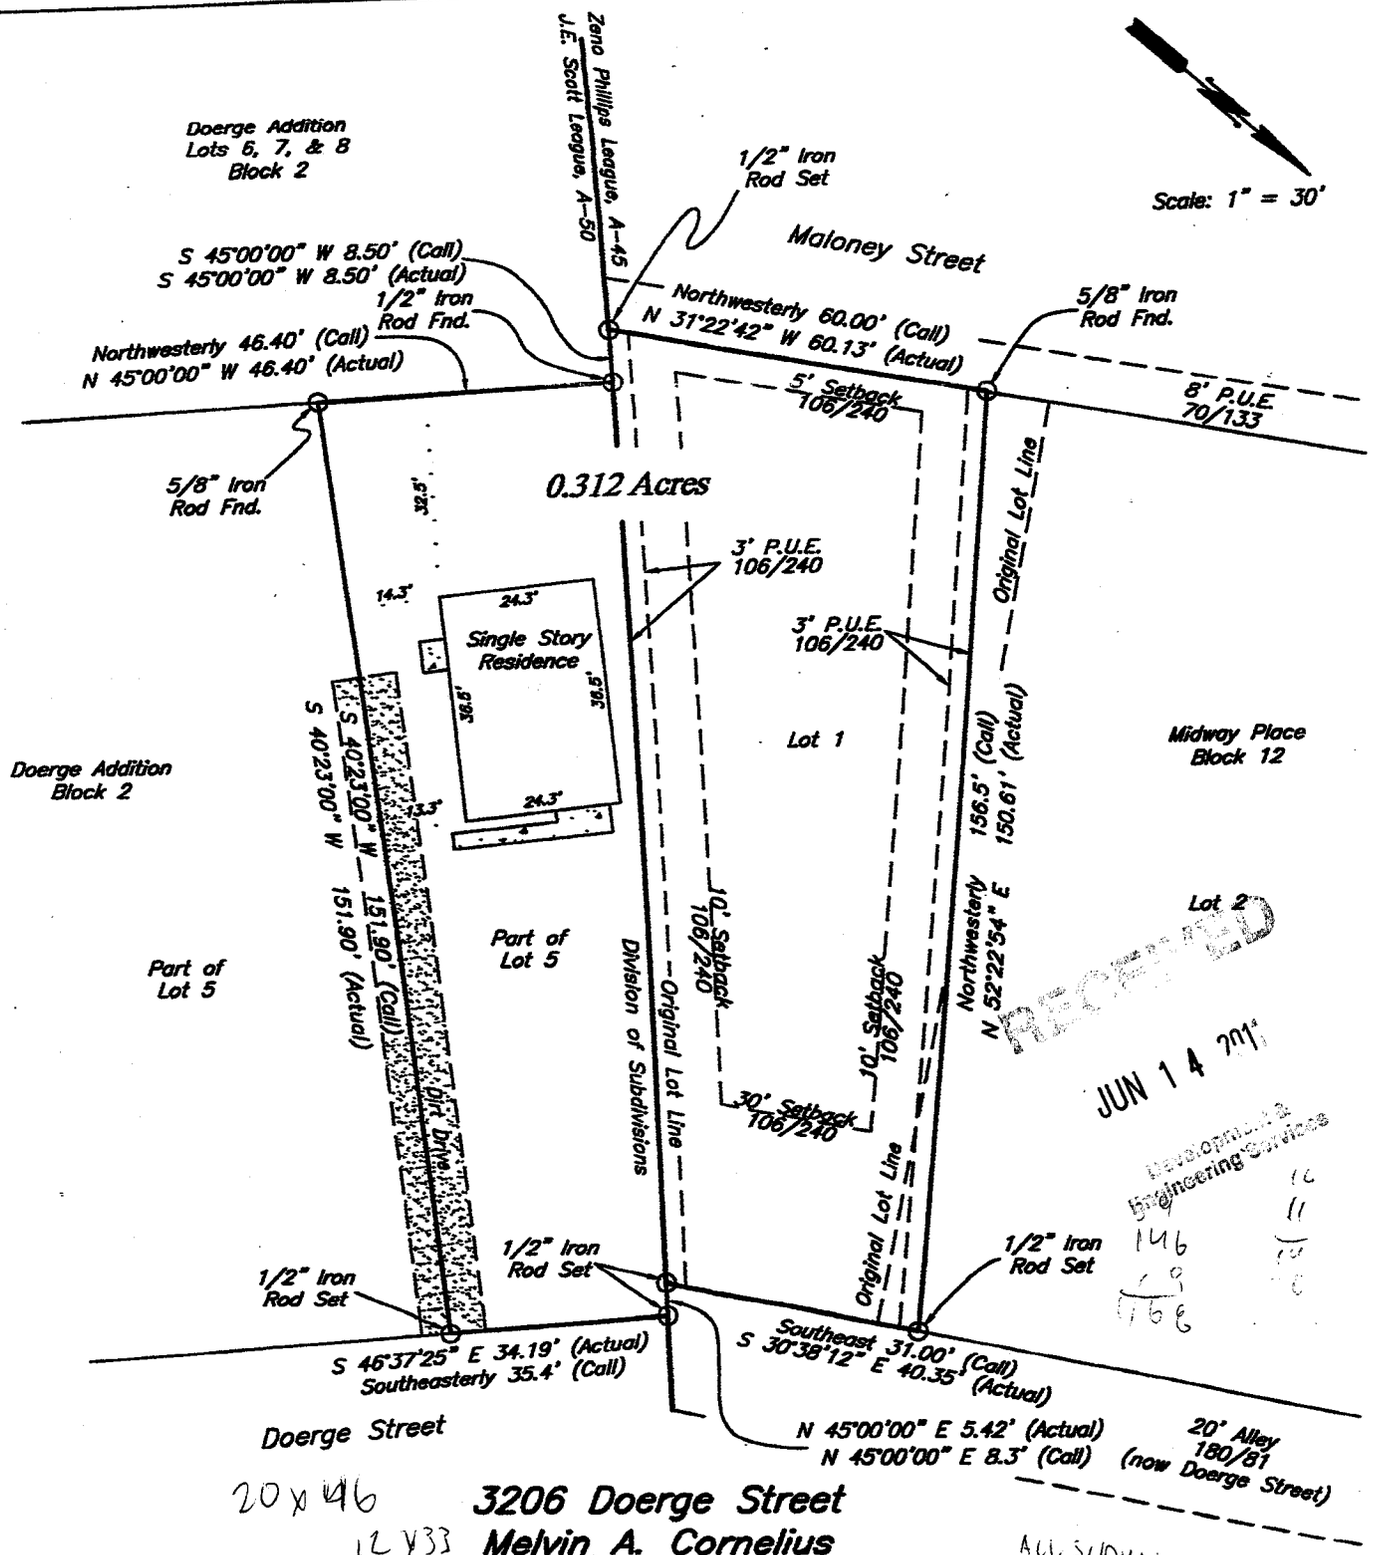

RECEIVED
JUN 14 2007
Development & Engineering Services

20 x 46

3206 Doerge Street

12 x 33 **Melvin A. Cornelius**

ALL SIDEWALK

Being part of Lot 1 (ONE) and Lot 2 (TWO), Block 12 (TWELVE), MIDWAY PLACE REVISED, recorded in Volume 81 Page 43; And part of Lot 5 (FIVE), Block 2, DOERGE ADDITION, recorded in Volume 99 Page 236, additions in the City of Bryan, Brazos County, Texas, according to the plats recorded in the Deed Records of Brazos County, Texas.

I, Paul Williams, Registered Professional Land Surveyor No. 5743 do hereby certify that this plat represents the results of a survey performed on the ground, under my supervision on February 28, 2007, and is true and correct to the best of my knowledge.

I further certify that no improvements on this property encroach on adjacent property, nor do any improvements on adjacent property encroach on to this property, except as shown. This property does not lie within a Special Flood Hazard Area as depicted on Flood Insurance Rate Map No. 48041C0141C dated July 2, 1992.