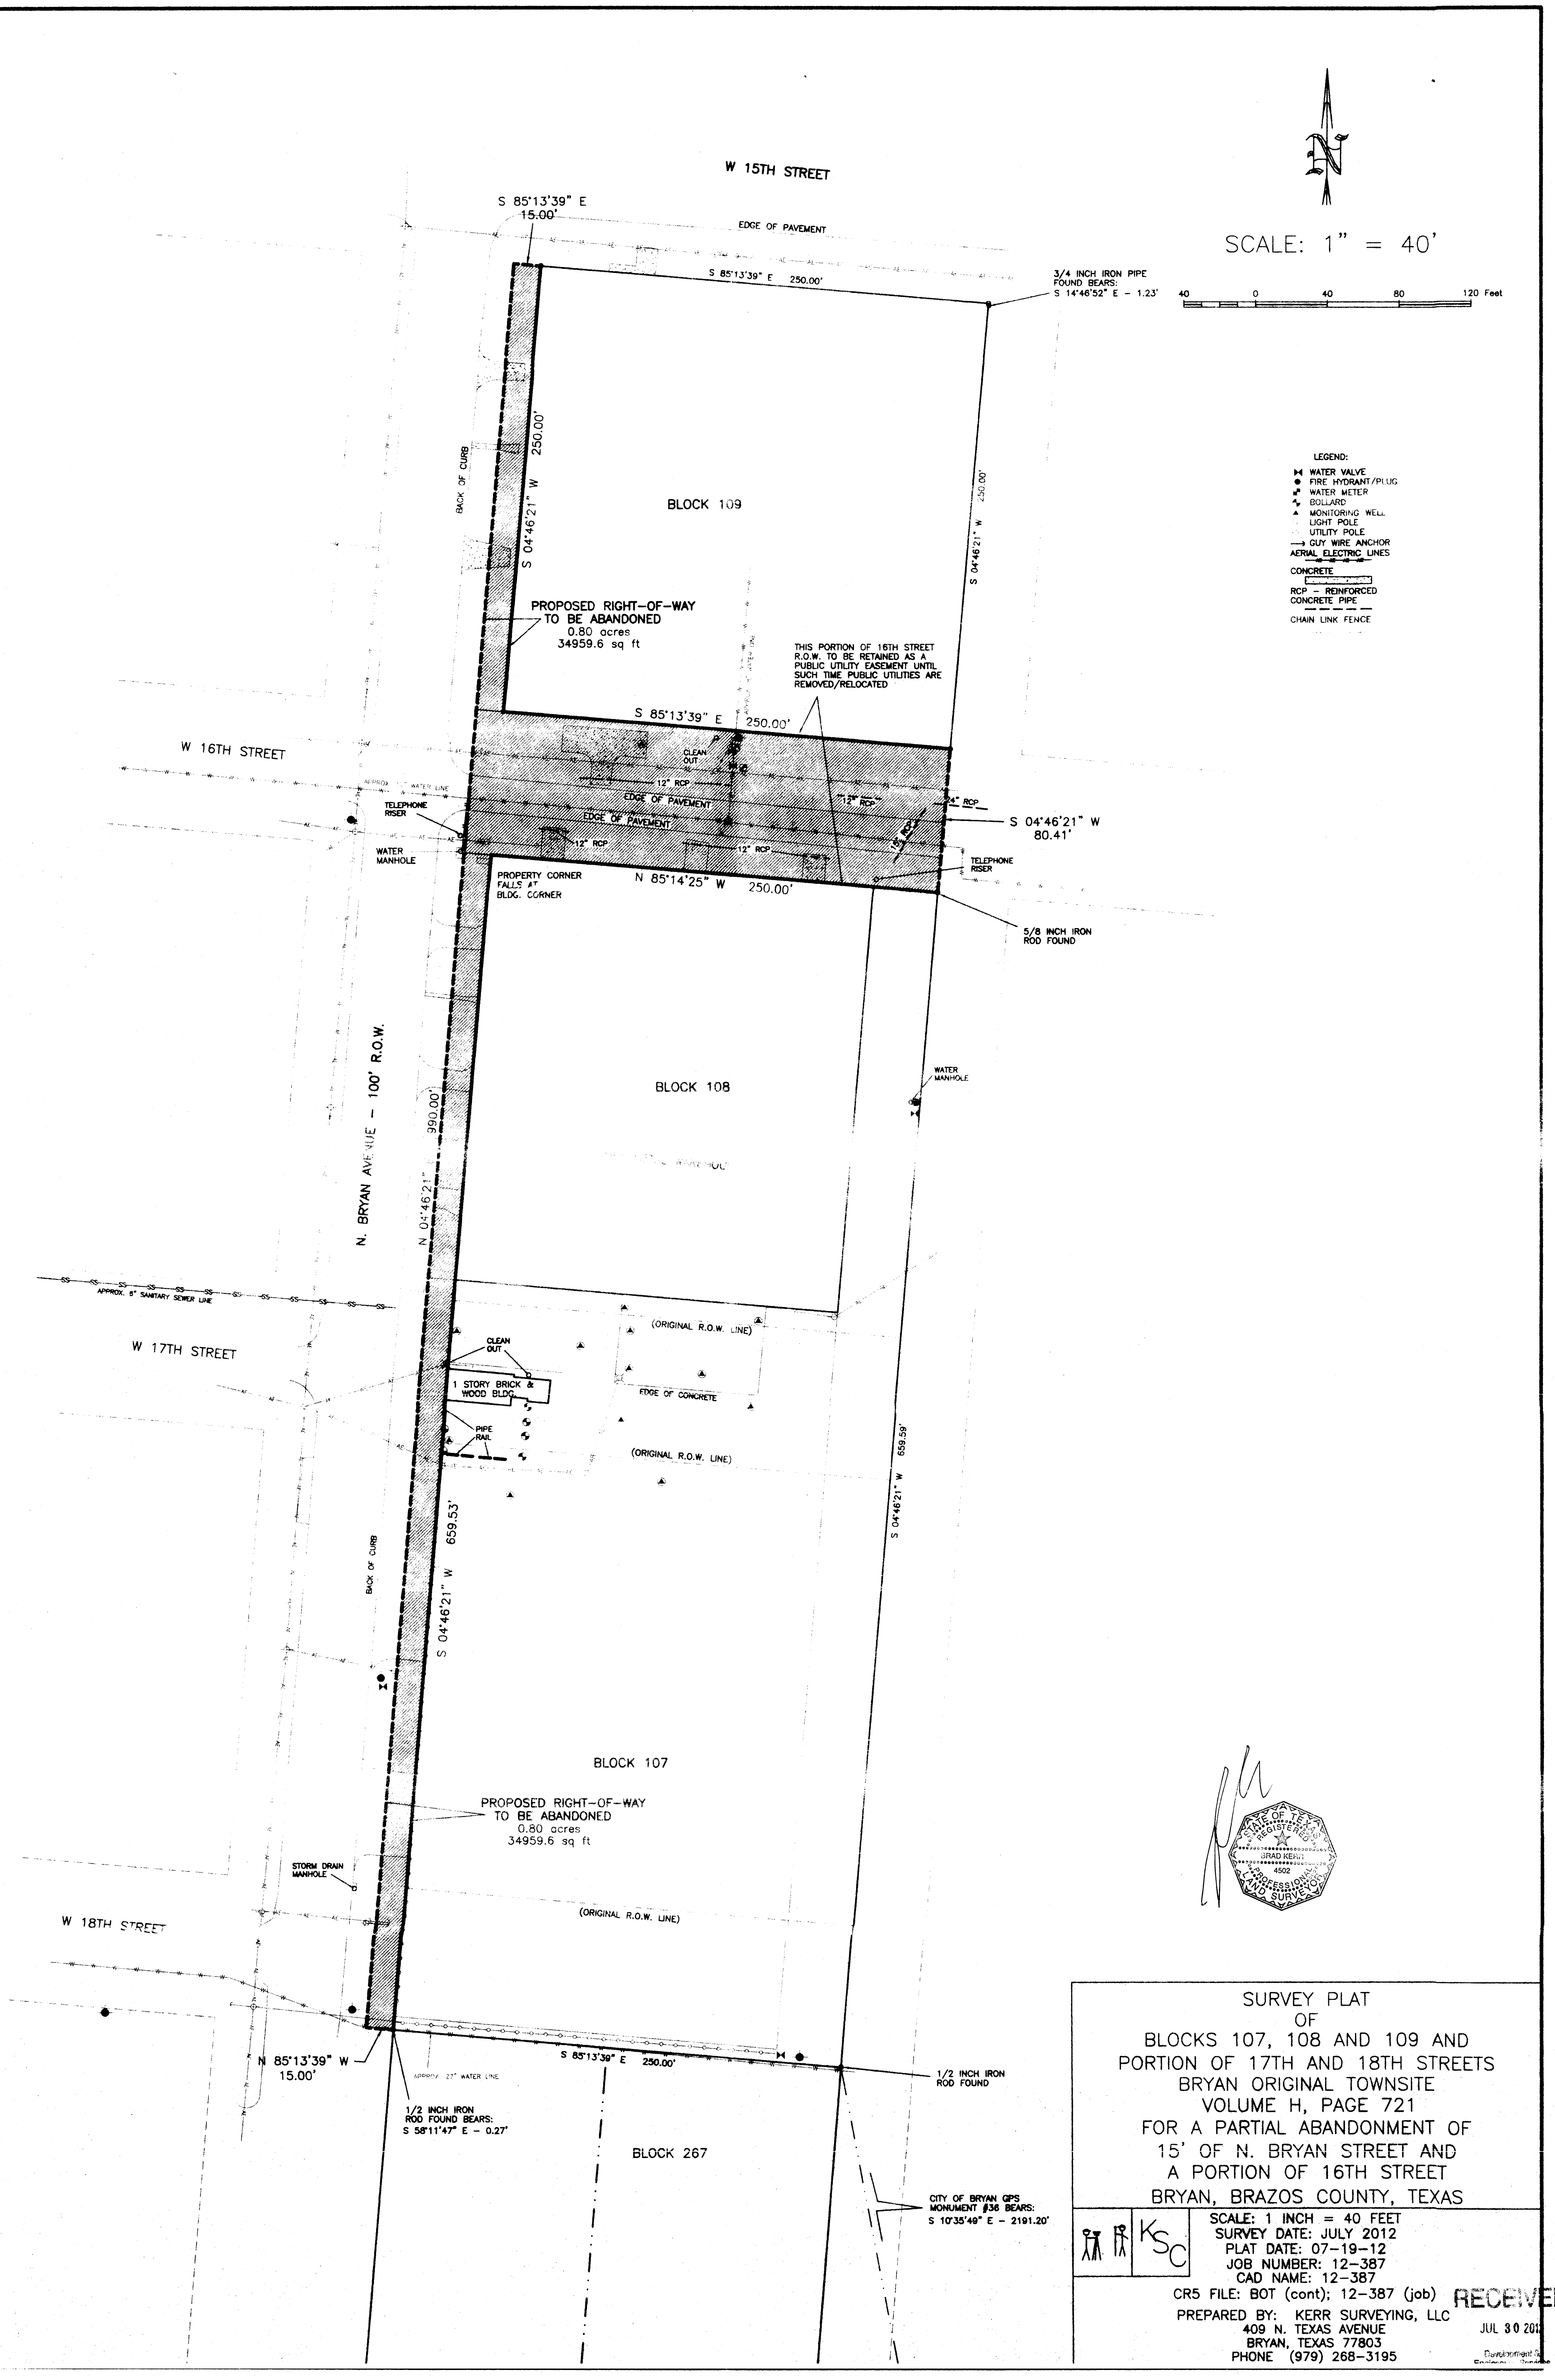

SURVEY PLAT
OF
BLOCKS 107, 108 AND 109 AND
PORTION OF 17TH AND 18TH STREETS
BRYAN ORIGINAL TOWNSITE
VOLUME H, PAGE 721
FOR A PARTIAL ABANDONMENT OF
15' OF N. BRYAN STREET AND
A PORTION OF 16TH STREET
BRYAN, BRAZOS COUNTY, TEXAS

SCALE: 1 INCH = 40 FEET
SURVEY DATE: JULY 2012
PLAT DATE: 07-19-12
JOB NUMBER: 12-387
CAD NAME: 12-387
CR5 FILE: BOT (cont); 12-387 (job)

PREPARED BY: KERR SURVEYING, LLC
409 N. TEXAS AVENUE
BRYAN, TEXAS 77803
PHONE (979) 268-3195

RECEIVED
JUL 30 201