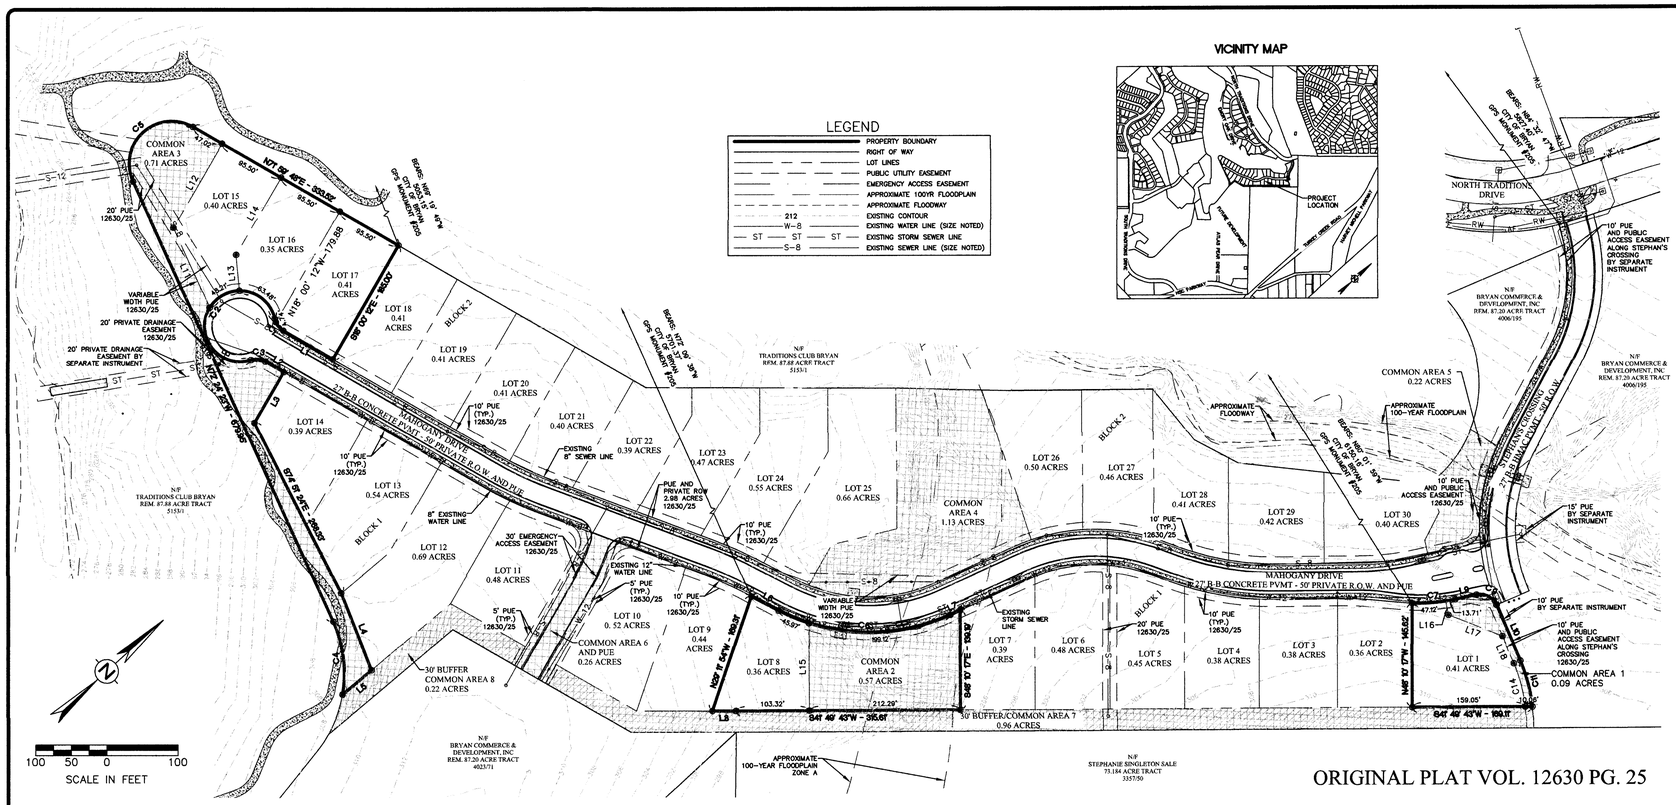
LEGEND
PROPERTY BOUNDARY
RIGHT OF WAY
LOT LINES
PUBLIC UTILITY EASEMENT
EMERGENCY ACCESS EASEMENT
APPROXIMATE 100YR FLOODPLAIN
APPROXIMATE FLOODWAY
EXISTING CONTOUR
EXISTING WATER LINE (SIZE NOTED)
EXISTING STORM SEWER LINE
EXISTING SEWER LINE (SIZE NOTED)
COMMON AREA 3 0.71 ACRES
LOT 15 0.40 ACRES
LOT 16 0.35 ACRES
LOT 17 0.41 ACRES
LOT 18 0.41 ACRES
LOT 19 0.41 ACRES
LOT 20 0.41 ACRES
LOT 21 0.40 ACRES
LOT 22 0.39 ACRES
LOT 23 0.47 ACRES
LOT 24 0.55 ACRES
LOT 25 0.66 ACRES
LOT 26 0.50 ACRES
LOT 27 0.46 ACRES
LOT 28 0.41 ACRES
LOT 29 0.42 ACRES
LOT 30 0.40 ACRES
LOT 14 0.39 ACRES
LOT 13 0.54 ACRES
LOT 12 0.69 ACRES
LOT 11 0.48 ACRES
LOT 10 0. 52 ACRES
LOT 9 0.44 ACRES
LOT 8 0.36 ACRES
LOT 7 0.39 ACRES
LOT 6 0.48 ACRES
LOT 5 0.45 ACRES
LOT 4 0.38 ACRES
LOT 3 0.38 ACRES
LOT 2 0.36 ACRES
LOT 1 0.41 ACRES
COMMON AREA 2 0.57 ACRES
COMMON AREA 4 1.13 ACRES
COMMON AREA 5 0.22 ACRES
COMMON AREA 6 AND PUE 0.26 ACRES
COMMON AREA 1 0.09 ACRES
30' BUFFER COMMON AREA 8 0.22 ACRES
30' BUFFER/COMMON AREA 7 0.96 ACRES
MAHOGANY DRIVE 27' B-B CONCRETE PVMT - 50' PRIVATE R.O.W. AND PUE
NORTH TRADITIONS DRIVE
BLOCK 1
BLOCK 2
N/F TRADITIONS CLUB BRYAN REM. 87.88 ACRE TRACT 5153/1
N/F BRYAN COMMERCE & DEVELOPMENT, INC REM. 87.20 ACRE TRACT 4023/71
N/F BRYAN COMMERCE & DEVELOPMENT, INC REM. 87.20 ACRE TRACT 4006/195
N/F STEPHANIE SINGLETON SALE 73.184 ACRE TRACT 3357/50
N/F BRYAN COMMERCE & DEVELOPMENT, INC REM. 87.20 ACRE TRACT 4006/195
APPROXIMATE FLOODWAY
APPROXIMATE 100-YEAR FLOODPLAIN
APPROXIMATE 100-YEAR FLOODPLAIN ZONE A
EXISTING 8" SEWER LINE
8" EXISTING WATER LINE
EXISTING 12" WATER LINE
EXISTING STORM SEWER LINE
VARIABLE WIDTH PUE 12630/25
20' PUE 12630/25
20' PRIVATE DRAINAGE EASEMENT 12630/25
20' PRIVATE DRAINAGE EASEMENT BY SEPARATE INSTRUMENT
10' PUE (TYP.) 12630/25
5' PUE (TYP.) 12630/25
30' EMERGENCY ACCESS EASEMENT 12630/25
PUE AND PRIVATE ROW 2.88 ACRES 12630/25
10' PUE AND PUBLIC ACCESS EASEMENT 12630/25
10' PUE AND PUBLIC ACCESS EASEMENT ALONG STEPHAN'S CROSSING 12630/25
10' PUE AND PUBLIC ACCESS EASEMENT ALONG STEPHAN'S CROSSING BY SEPARATE INSTRUMENT
15' PUE BY SEPARATE INSTRUMENT
10' PUE BY SEPARATE INSTRUMENT

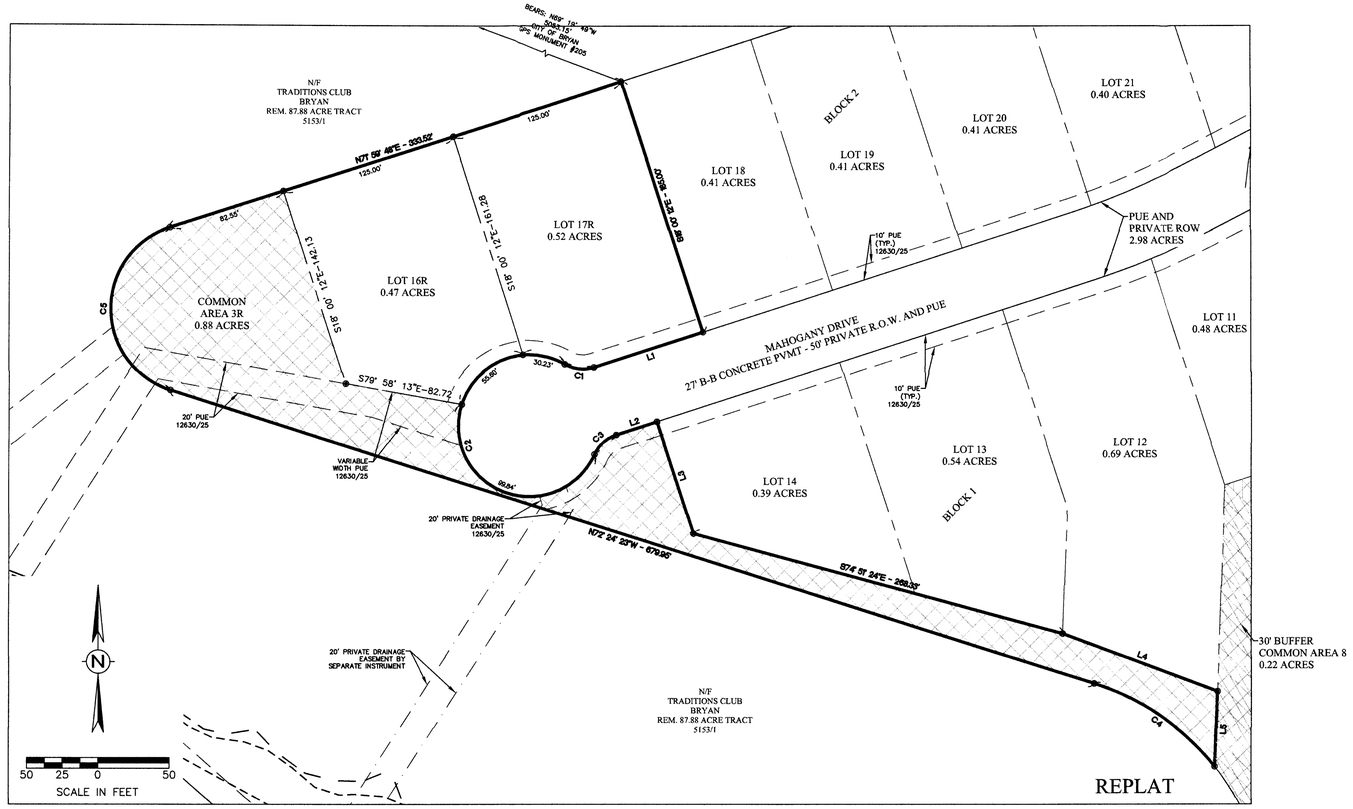

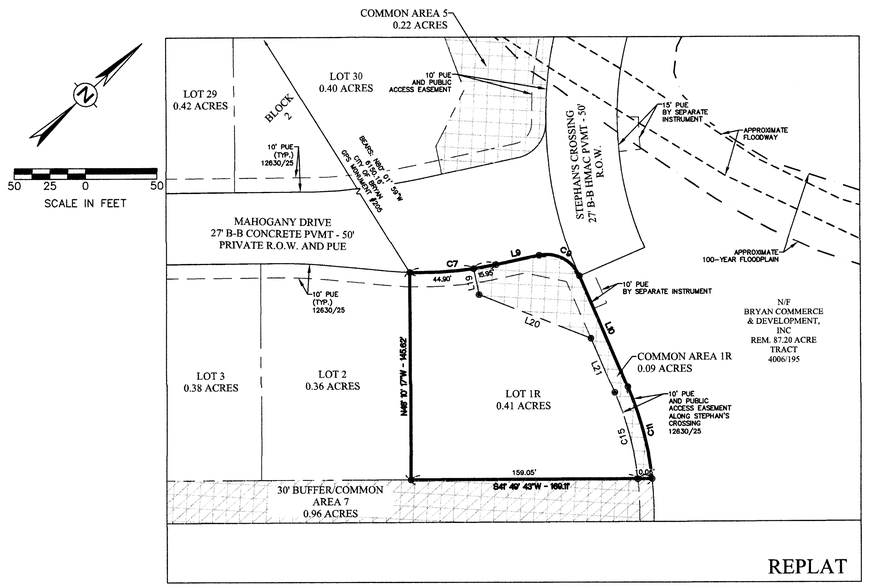

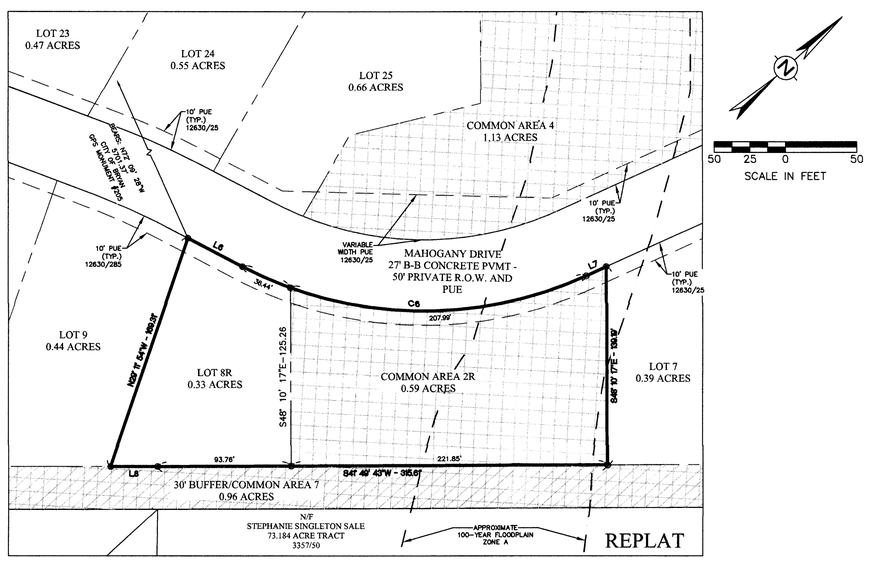

LINE TABLE		
LINE #	LENGTH	DIRECTION
L1	80.35'	S71° 59' 48"W
L2	30.00'	N71° 59' 48"E
L3	82.73'	S18° 00' 12"E
L4	115.95'	S69° 32' 14"E
L5	53.24'	S2° 01' 34"W
L6	43.33'	N69° 33' 07"E
L7	15.36'	N17° 30' 45"E
L8	32.96'	S41° 59' 15"W
L9	30.90'	N29° 56' 21"E
L10	84.82'	S71° 19' 33"E
L11	123.32'	N72° 24' 23"W
L12	136.70'	N18° 00' 12"W
L13	50.68'	N53° 18' 16"W
L14	125.61'	N18° 00' 12"W
L15	122.13'	S48° 25' 19"E
L16	20.00'	S60° 03' 39"E
L17	81.41'	N63° 32' 25"E
L18	41.36'	S71° 19' 33"E
L19	18.52'	S59° 33' 52"E
L20	84.28'	N63° 32' 25"E
L21	41.36'	S71° 19' 33"E

Curve Table						
CURVE #	LENGTH	RADIUS	DELTA	TANGENT	CHORD	CHORD DIRECTION
C1	21.03'	25.00'	048°11'23"	11.18'	20.41'	N83°54'31"W
C2	241.19'	50.00'	276°23'46"	44.72'	66.67'	S18°00'12"E
C3	21.03'	25.00'	048°11'23"	11.18'	20.41'	N47°54'07"E
C4	104.63'	175.00'	034°15'27"	53.93'	103.08'	N55°16'42"W
C5	151.22'	60.00'	144°24'09"	186.89'	114.26'	N00°12'19"W
C6	249.77'	275.00'	052°02'22"	134.24'	241.27'	N43°31'56"E
C7	60.90'	250.00'	013°57'28"	30.60'	60.75'	N36°55'05"E
C9	34.35'	25.00'	078°44'07"	20.51'	31.71'	N69°18'24"E
C11	66.97'	225.00'	017°03'16"	33.74'	66.73'	S82°47'55"E
C15	62.93'	215.00'	016°46'10"	31.69'	62.70'	S82°56'27"E

NOTES:

1. BEARING SYSTEM SHOWN HEREON IS BASED ON GRID NORTH AS ESTABLISHED FROM CITY OF BRYAN G.P.S. MONUMENTS.
2. A PORTION OF THIS TRACT DOES LIE WITHIN A DESIGNATED 100 YEAR FLOOD PLAIN ACCORDING TO THE F.I.R.M. MAPS, COMMUNITY PANEL NOS. 48041C0285-E, EFFECTIVE DATE: MAY 16, 2012
3. CURVE LENGTHS SHOWN ALONG THE BOUNDARY OR RIGHT-OF-WAY LINES ARE CHORD LENGTHS.
4. THE DEVELOPER AND HOA WILL COMPLY WITH THE INDEMNITY REQUIREMENTS OF SECTION 110-59(m)(5) OF THE SUBDIVISION ORDINANCE.
5. THE DEVELOPER INTENDS TO CONSTRUCT THE PROPOSED PRIVATE STREET TO THE HIGHER STANDARD REQUIRED.
6. THE MAINTENANCE OF THE PRIVATE STREET WILL BE THE RESPONSIBILITY OF THE HOA.
7. ACCESS THROUGH THE PROPOSED GATE WILL BE PROVIDED AT ALL TIMES FOR POLICE, FIRE, CITY INSPECTION, MAIL DELIVERY, GARBAGE PICKUP, UTILITY, SCHOOL BUSES, PARA TRANSIT, DEMAND AND RESPONSE VEHICLES, AND OTHER HEALTH AND SAFETY RELATED VEHICLES. ACCESS THROUGH THE GATE WILL NOT REQUIRE DRIVERS TO EXIT THEIR VEHICLE.
8. 1/2" IRON RODS WILL BE SET AT ALL LOT CORNERS AND ANGLE POINTS UNLESS NOTED OTHERWISE.

LEGEND

- PROPERTY BOUNDARY
- RIGHT OF WAY
- LOT LINES
- PUBLIC UTILITY EASEMENT
- EMERGENCY ACCESS EASEMENT
- APPROXIMATE 100YR FLOODPLAIN
- APPROXIMATE FLOODWAY

VICINITY MAP

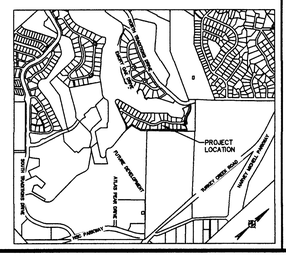

FINAL PLAT

OF

LOTS 1R & 8R, BLOCK 1
LOTS 16R & 17R, BLOCK 2
COMMON AREAS 1R, 2R & 3R
THE TRADITIONS SUBDIVISION - PH 26

LOT 1R & COMMON AREA 1R = 0.505 ACRES
LOT 8R & COMMON AREA 2R = 0.929 ACRES
LOT 16R & 17R & COMMON AREA 3R = 1.862 ACRES

BEING A

REPLAT

OF

LOTS 1 & 8, BLOCK 1
LOTS 15 - 17, BLOCK 2
COMMON AREAS 1 - 3
THE TRADITIONS SUBDIVISION - PH 26
VOL. 12630, PG. 25
J.H. JONES SURVEY, A-26
BRYAN, BRAZOS COUNTY, TEXAS

SCALE 1" = 100'
JUNE 2015

OWNER/DEVELOPER:

Bryan Traditions, LP
2100 Traditions Blvd.
Bryan, Texas 77807

SURVEYOR:

Brad Kerr, RPLS No. 4502
Kerr Surveying, LLC
409 N. Texas Ave.
Bryan, TX 77803
(979) 268-3195

ENGINEER:

Schultz Engineering, LLC

TBPE NO. 12327
2730 LONGMIRE, SUITE A
College Station, Texas 77845
***
(979) 764-3900

P:\... - 14-113 Traditions Phase 26\FINAL PLAT\TRADITIONS PH26F-26.dwg