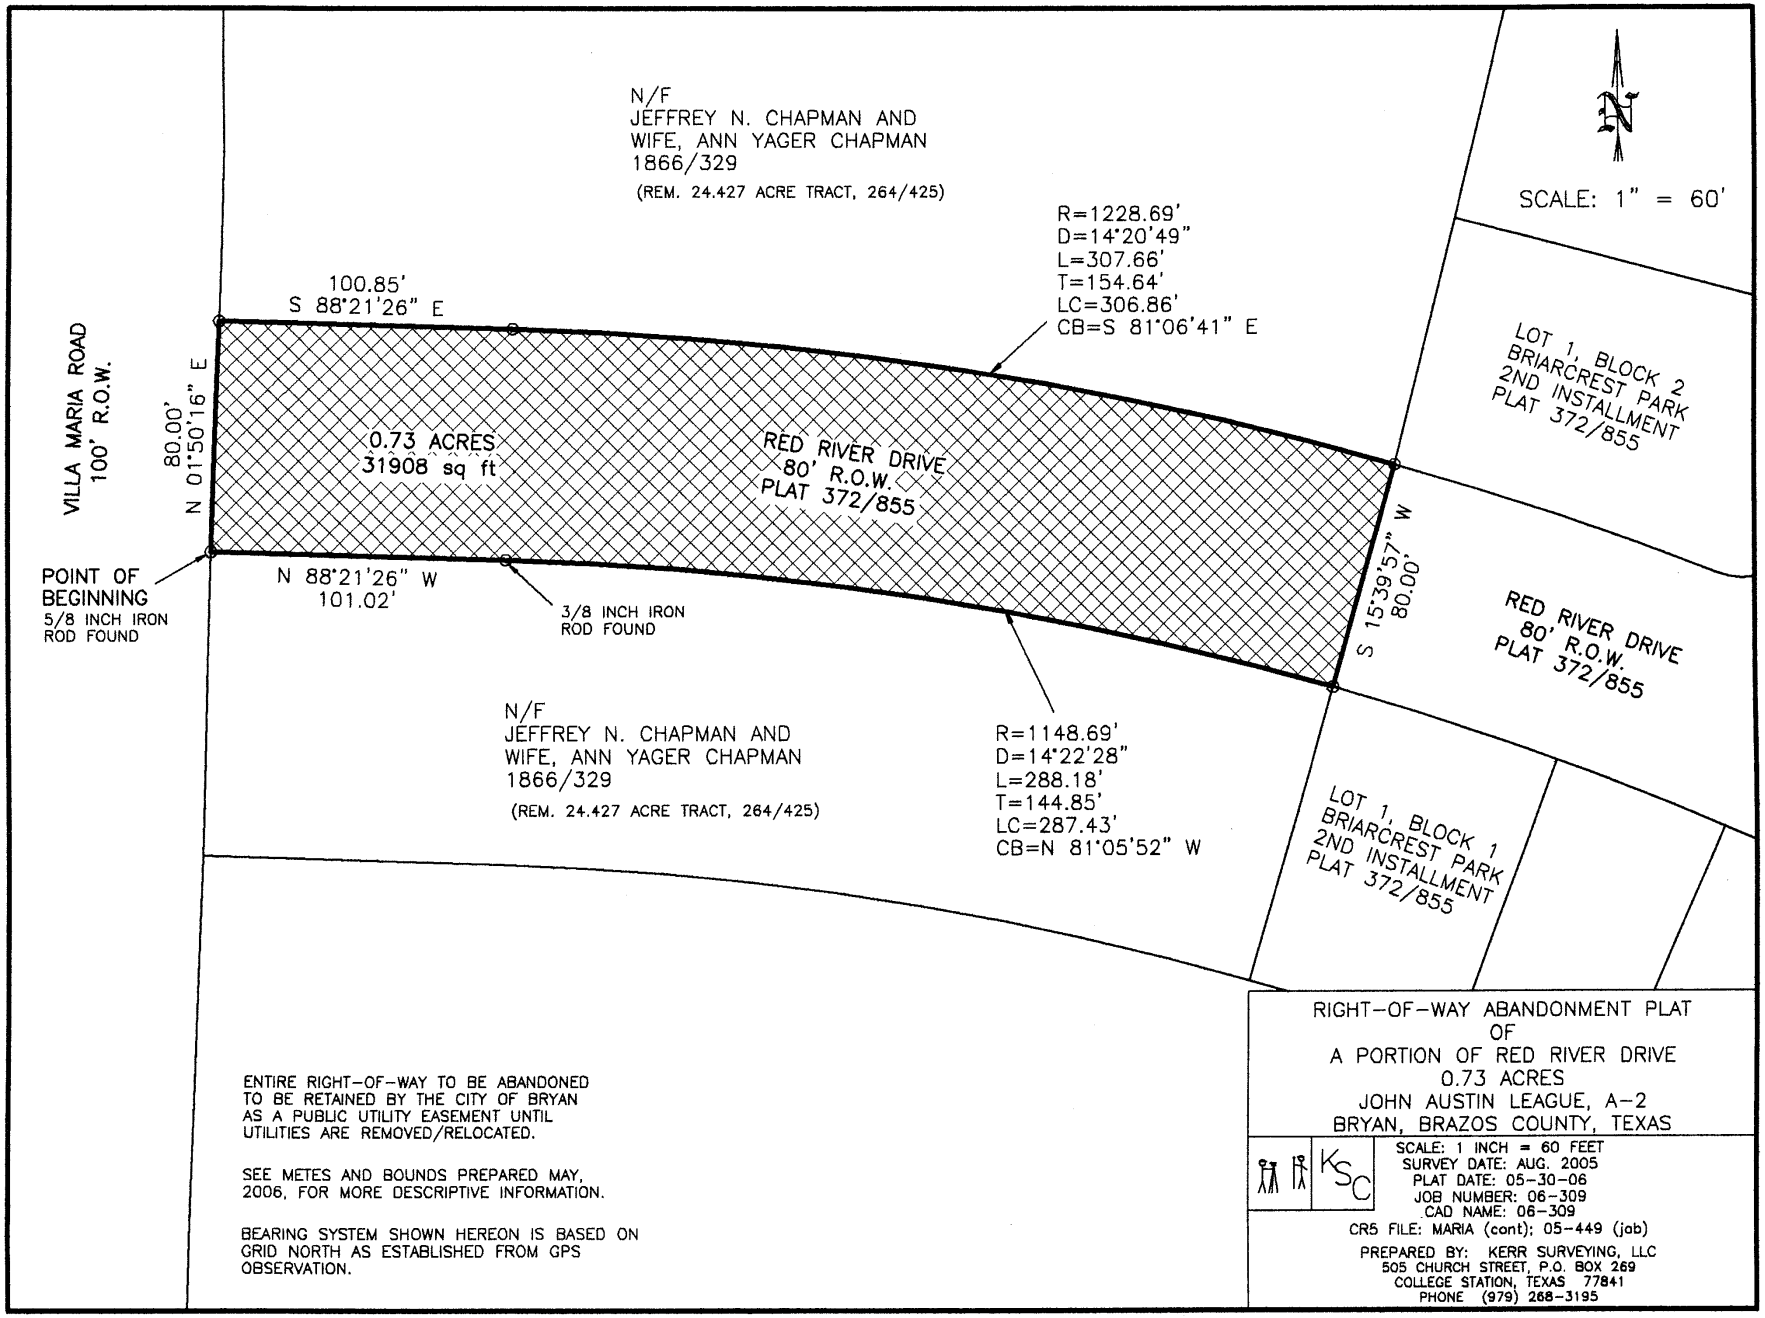

ENTIRE RIGHT-OF-WAY TO BE ABANDONED TO BE RETAINED BY THE CITY OF BRYAN AS A PUBLIC UTILITY EASEMENT UNTIL UTILITIES ARE REMOVED/RELOCATED.

SEE METES AND BOUNDS PREPARED MAY, 2006, FOR MORE DESCRIPTIVE INFORMATION.

BEARING SYSTEM SHOWN HEREON IS BASED ON GRID NORTH AS ESTABLISHED FROM GPS OBSERVATION.

RIGHT-OF-WAY ABANDONMENT PLAT
OF
A PORTION OF RED RIVER DRIVE
0.73 ACRES
JOHN AUSTIN LEAGUE, A-2
BRYAN, BRAZOS COUNTY, TEXAS

KSC

SCALE: 1 INCH = 60 FEET
SURVEY DATE: AUG. 2005
PLAT DATE: 05-30-06
JOB NUMBER: 06-309
CAD NAME: 06-309
CR5 FILE: MARIA (cont); 05-449 (jab)

PREPARED BY: KERR SURVEYING, LLC
505 CHURCH STREET, P.O. BOX 269
COLLEGE STATION, TEXAS 77841
PHONE (979) 268-3195