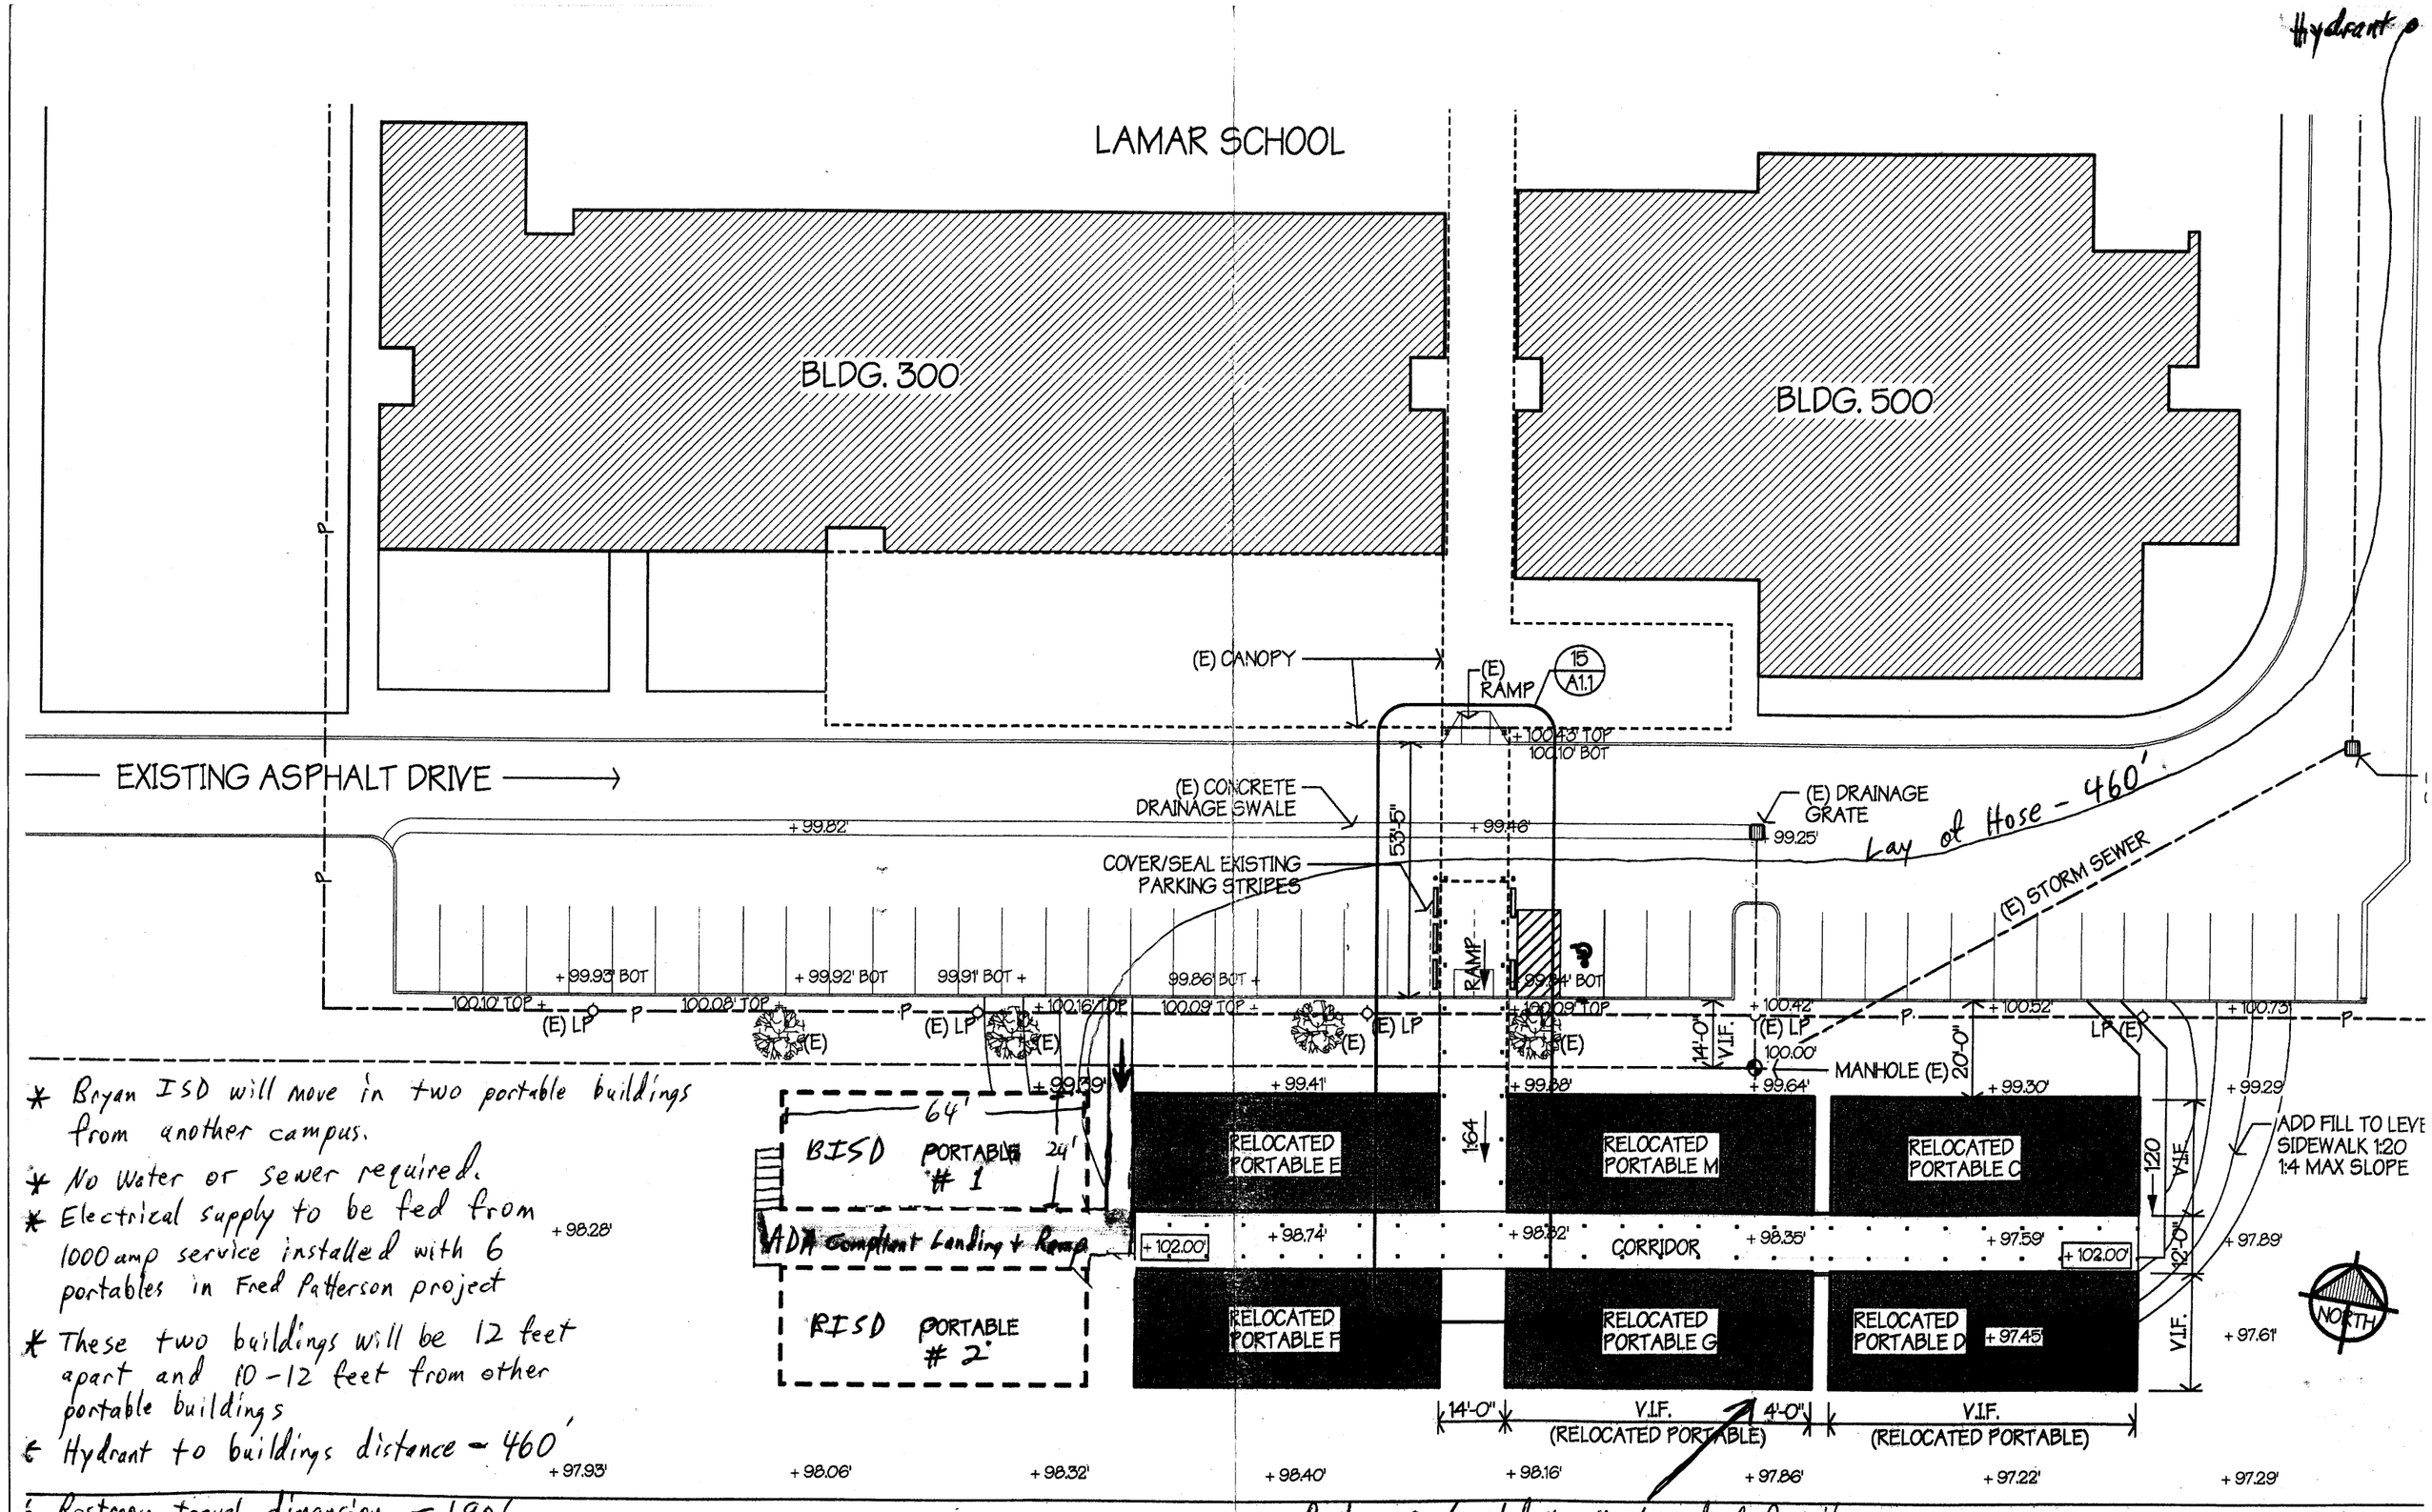

* Bryan ISD will move in two portable buildings from another campus.
* No Water or sewer required.
* Electrical supply to be fed from 1000 amp service installed with 6 portables in Fred Patterson project
* These two buildings will be 12 feet apart and 10-12 feet from other portable buildings
* Hydrant to buildings distance - 460'
* Restroom travel dimension - 190'

Restrooms Located In West End of Portable G