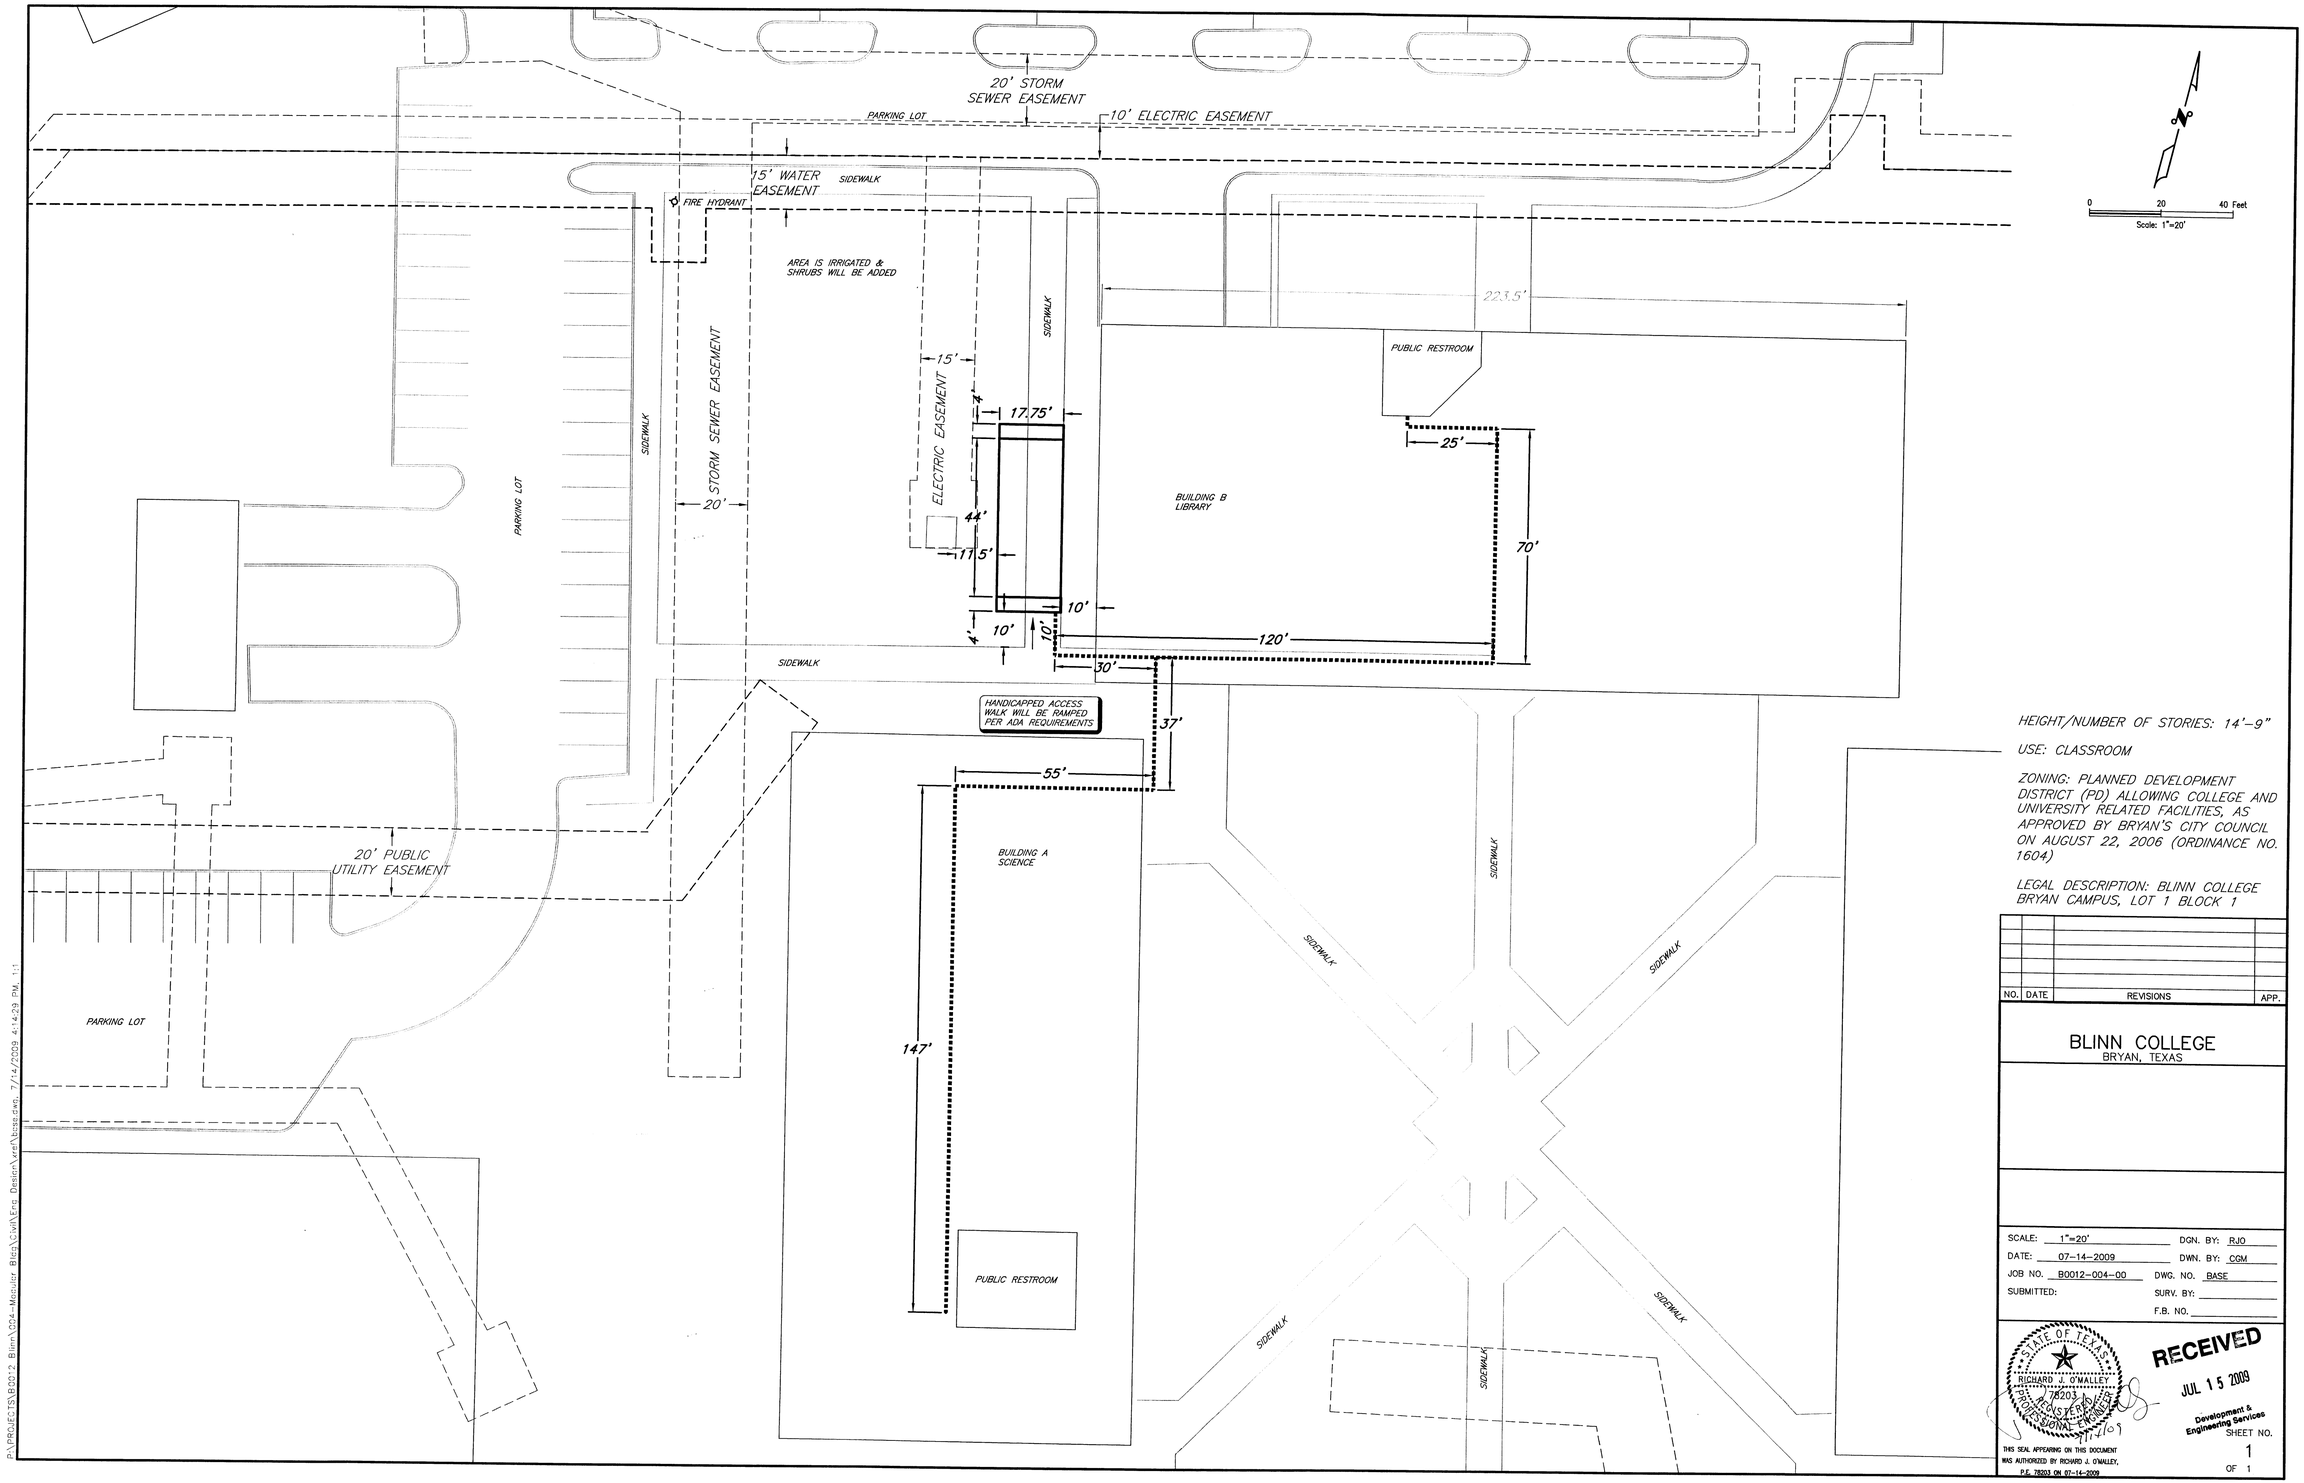

HEIGHT/NUMBER OF STORIES: 14'-9"

USE: CLASSROOM

ZONING: PLANNED DEVELOPMENT DISTRICT (PD) ALLOWING COLLEGE AND UNIVERSITY RELATED FACILITIES, AS APPROVED BY BRYAN'S CITY COUNCIL ON AUGUST 22, 2006 (ORDINANCE NO. 1604)

LEGAL DESCRIPTION: BLINN COLLEGE BRYAN CAMPUS, LOT 1 BLOCK 1

NO.	DATE	REVISIONS	APP.

BLINN COLLEGE
BRYAN, TEXAS

SCALE: 1"=20' DGN. BY: RJO
DATE: 07-14-2009 DWN. BY: CGM
JOB NO. B0012-004-00 DWG. NO. BASE
SUBMITTED: SURV. BY:
F.B. NO.

STATE OF TEXAS
RICHARD J. O'MALLEY
78203
REGISTERED PROFESSIONAL ENGINEER
7/14/09

RECEIVED
JUL 15 2009
Development & Engineering Services

THIS SEAL APPEARING ON THIS DOCUMENT WAS AUTHORIZED BY RICHARD J. O'MALLEY, P.E. 78203 ON 07-14-2009

SHEET NO. 1 OF 1

P:\PROJECTS\B0012 Blinn\004-Modular Bldg\Civil\Eng Design\xref\base.dwg, 7/14/2009 4:14:29 PM, 1:1