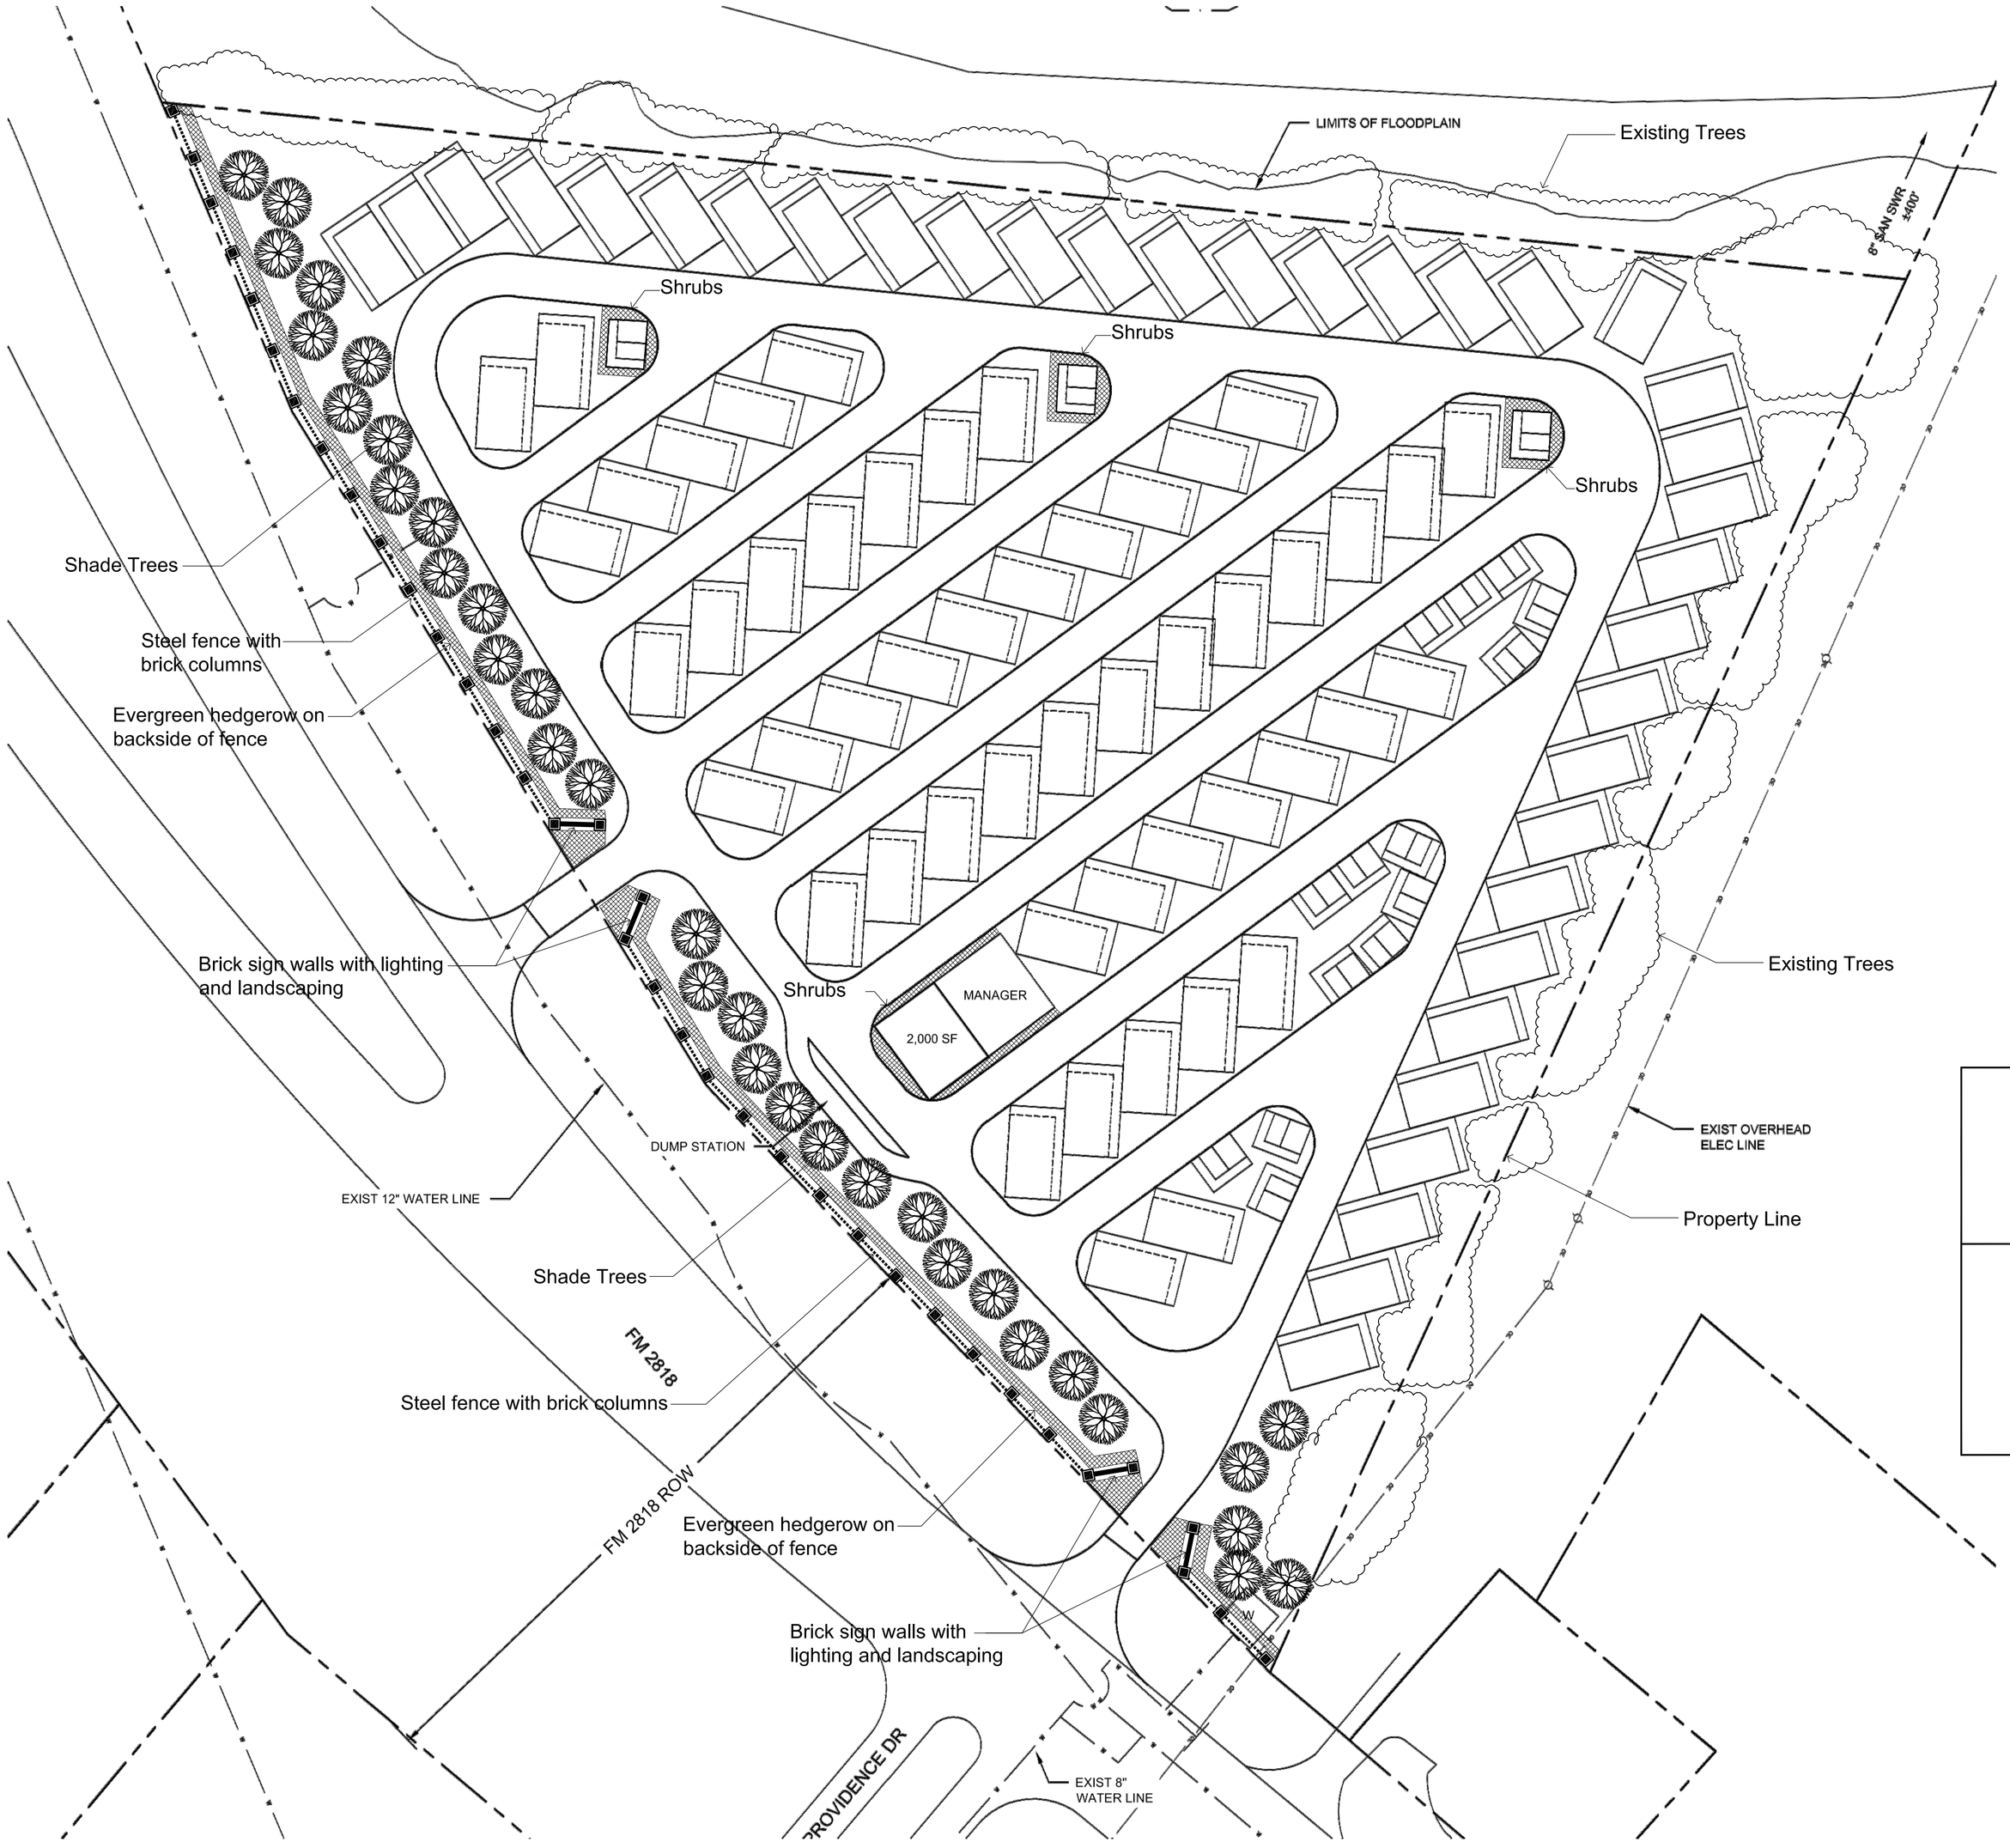

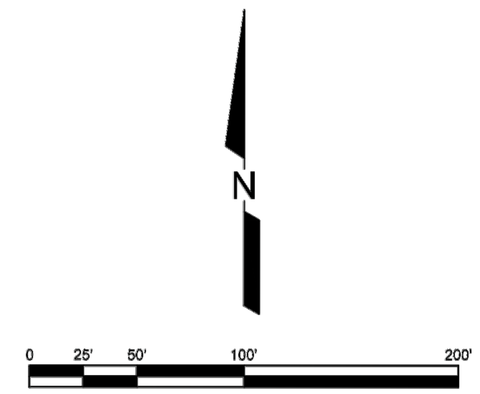

SITE DATA	
PARCEL AREA	9.5 ACRES
PAD TYPE	QUANTITY
RV PAD - PULL THRU	35
RV PAD - SINGLE ENTRY	50
CABIN PAD	17

Beck Street RV Park
Bryan, TX

Conceptual Landscape Plan
11-18-13

Texas Landscape Creations
12915 State Hwy 30
College Station, TX 77845
979-776-8873

Vickie Deike, Landscape Architect 11-18-13
Not for regulatory approval, permitting, or construction.