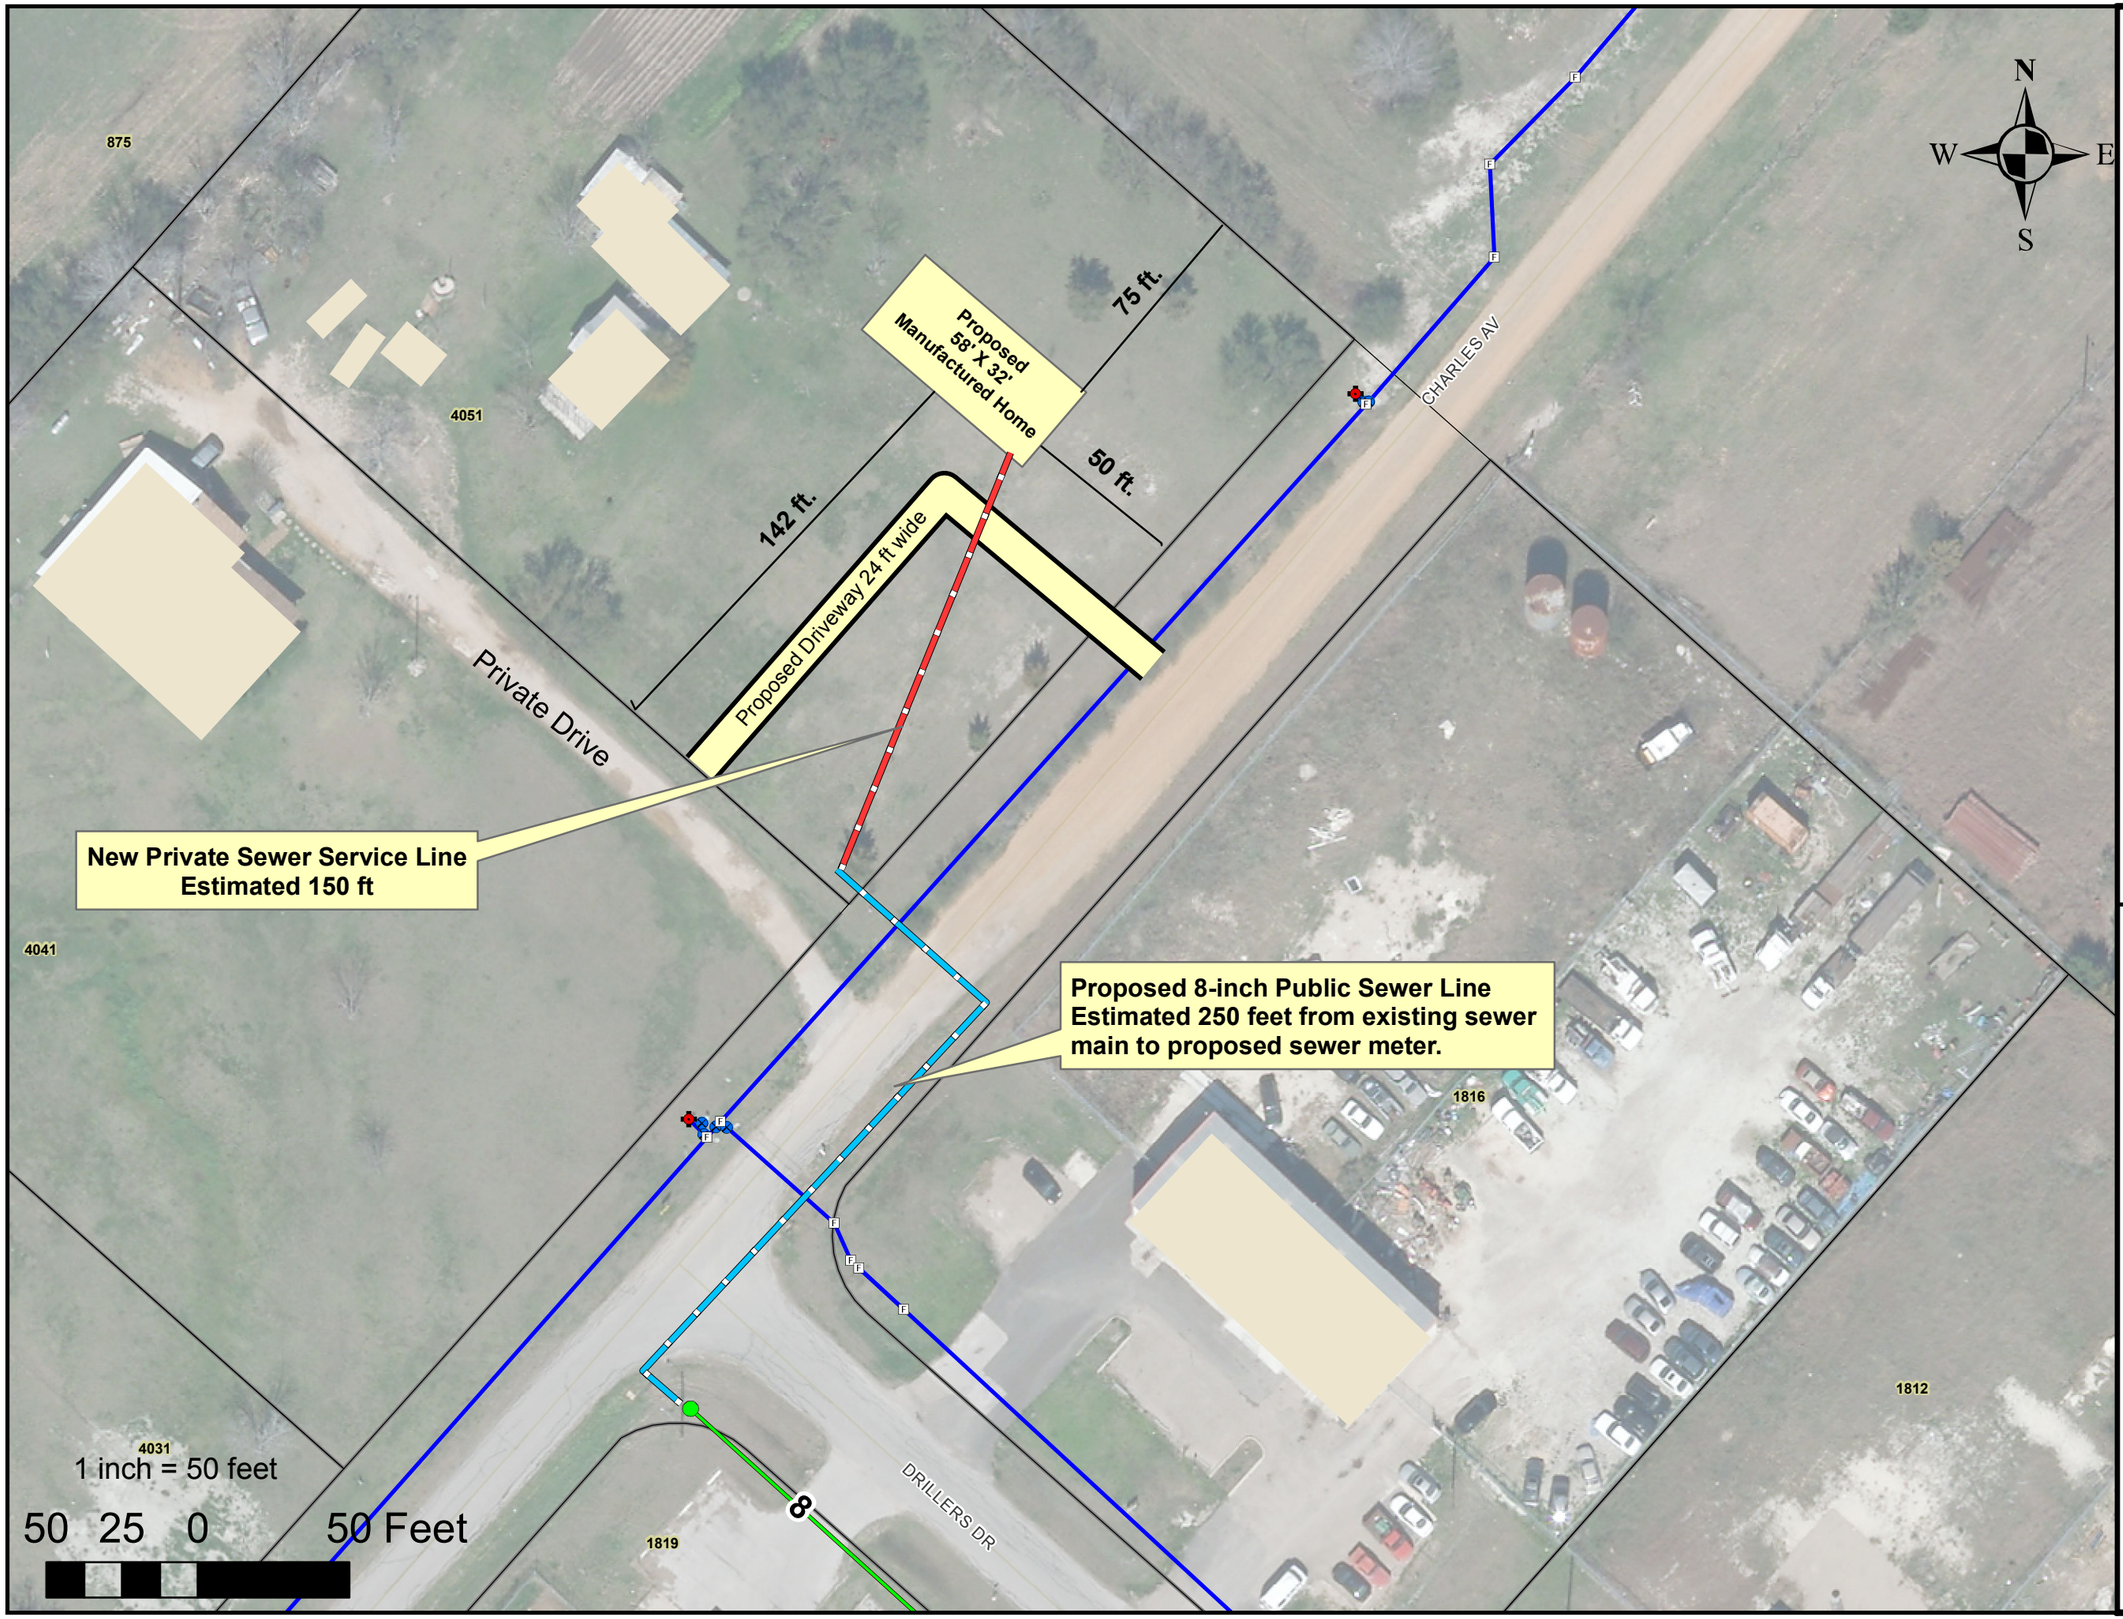

Legend

Water Lines

SYSTEM

- DISTRIBUTION
- FIRE LINE

Public Sewer Lines

MAIN_TYPE

- FORCE MAIN
- SEWER

Sewer Manholes

MH_TYPE

- CLEAN-OUT
- END OF LINE
- STANDARD
- WATERTIGHT

Water Hydrant

ENTITY

- COB

Conceptual Site Plan for Conditional Use Permit
Manufactured Home on
Property Zoned Agricultural Open (A-O)
4041 Charles Avenue
Lot 6, Block 1, Parkwood Estates Subdivision

Property Owner:
William Morace
4041 Charles Ave
Bryan, Tx
979-739-9896