CERTIFICATION BY THE CITY PLANNER

I, the undersigned, City Planner of the City of Bryan hereby certify that this subdivision plat conforms to all requirements of the subdivision regulations of the City of Bryan, Texas.

Hubert Nelson
City Planner, City of Bryan, Texas

APPROVAL OF THE PLANNING COMMISSION

I, Steve Anderson, Chairman of the City Planning Commission of the City of Bryan, State of Texas, hereby certify that the attached plat was duly filed for approval with the City Planning Commission of the City of Bryan on the 20 day of August, 1981, and same was duly approved on the 3 day of September, 1981, by said Commission.

Steve Anderson
Chairman, City Planning Commission,
City of Bryan, Texas

CERTIFICATION BY THE COUNTY CLERK

STATE OF TEXAS ⅊
COUNTY OF BROZOS ⅊

I, Frank Boriski, County Clerk in and for said County, do hereby certify that this plat together with its certificates of authentication was filed for record in my office the ____ day of November, 1981, in the Deed Records of Brazos County, Texas in Volume 500, Page 317.

Frank Boriski
County Clerk, Brazos County, Texas
Margaret Mingus, Deputy

STATE OF TEXAS
EDSEL J. BURKHART
7496
REGISTERED
PROFESSIONAL ENGINEER

CERTIFICATION BY THE ENGINEER

I, Edsel J. Burkhart, Registered Professional Engineer No. 7496, in the State of Texas, hereby certify that proper engineering consideration has been given this plat.

Edsel J. Burkhart
Edsel J. Burkhart, R.P.E. No. 7496

Subscribed and sworn to before me, the undersigned authority on this the 3rd day of September, 1981.

Julie Anne Stancil
Notary Public, Brazos County, Texas

NOTARY PUBLIC
COUNTY OF BRAZOS, TEXAS

CERTIFICATION BY SURVEYOR

I, Edsel Jay Burkhart, Registered Public Surveyor No. 2715 in the State of Texas, hereby certify that this plat is true and correct and was prepared from a survey made on the ground under my supervision.

Edsel Jay Burkhart
Edsel Jay Burkhart, R.P.S. No. 2715

STATE OF TEXAS
EDSEL JAY BURKHART
2715
REGISTERED
PUBLIC SURVEYOR

Subscribed and sworn to before me, the undersigned authority on this the 3rd day of September, 1981.

Julie Anne Stancil
Notary Public, Brazos County, Texas

NOTARY PUBLIC
COUNTY OF BRAZOS, TEXAS

CERTIFICATE OF APPROVAL

"This subdivision plat was duly approved by the Commissioners' Court of Brazos County, Texas, as the Final Plat of such subdivision on the 9th day of November, 1981.

Signed this the 9th day of Nov, 1981.

R. J. Duhamel
County Judge
Brazos County

OWNER'S ACKNOWLEDGMENT AND DEDICATION

I, JOHNNY S. LAMPO, PRESIDENT OF THE BRAZOS COUNTY INDUSTRIAL FOUNDATION, INC., DEVELOPER OF THE LAND SHOWN ON THIS PLAT AND DESIGNATED HEREON AS THE BRAZOS COUNTY INDUSTRIAL PARK I, PHASE 4, HEREBY DEDICATE TO THE USE OF THE PUBLIC FOREVER ALL EASEMENTS, RIGHTS-OF-WAY AND PUBLIC PLACES THEREON SHOWN FOR THE PURPOSES AND CONSIDERATION HEREIN EXPRESSED.

BRAZOS COUNTY INDUSTRIAL FOUNDATION, INC.

BY: J. S. Lampo
JOHNNY S. LAMPO, PRESIDENT

ATTEST:

Pat N. Mann
PAT N. MANN, EXECUTIVE SECRETARY

THE STATE OF TEXAS ⅊

COUNTY OF BRAZOS ⅊

BEFORE ME, THE UNDERSIGNED AUTHORITY, A NOTARY PUBLIC IN AND FOR BRAZOS COUNTY, TEXAS, ON THIS DAY PERSONALLY APPEARED JOHNNY S. LAMPO, PRESIDENT OF THE BRAZOS COUNTY INDUSTRIAL FOUNDATION, INC., KNOWN TO ME TO BE THE PERSON AND OFFICER WHOSE NAME IS SUBSCRIBED TO THE FOREGOING INSTRUMENT AND ACKNOWLEDGED TO ME THAT HE EXECUTED THE SAME AS THE ACT OF THE SAID BRAZOS COUNTY INDUSTRIAL FOUNDATION, INC., FOR THE PURPOSES AND CONSIDERATION THEREIN EXPRESSED AND IN THE CAPACITY THEREIN STATED.

GIVEN UNDER MY HAND AND SEAL OF OFFICE THIS 1st DAY OF September, 1981.

Julie Anne Stancil
NOTARY PUBLIC IN AND FOR BRAZOS COUNTY, TEXAS

NOTARY PUBLIC
COUNTY OF BRAZOS, TEXAS

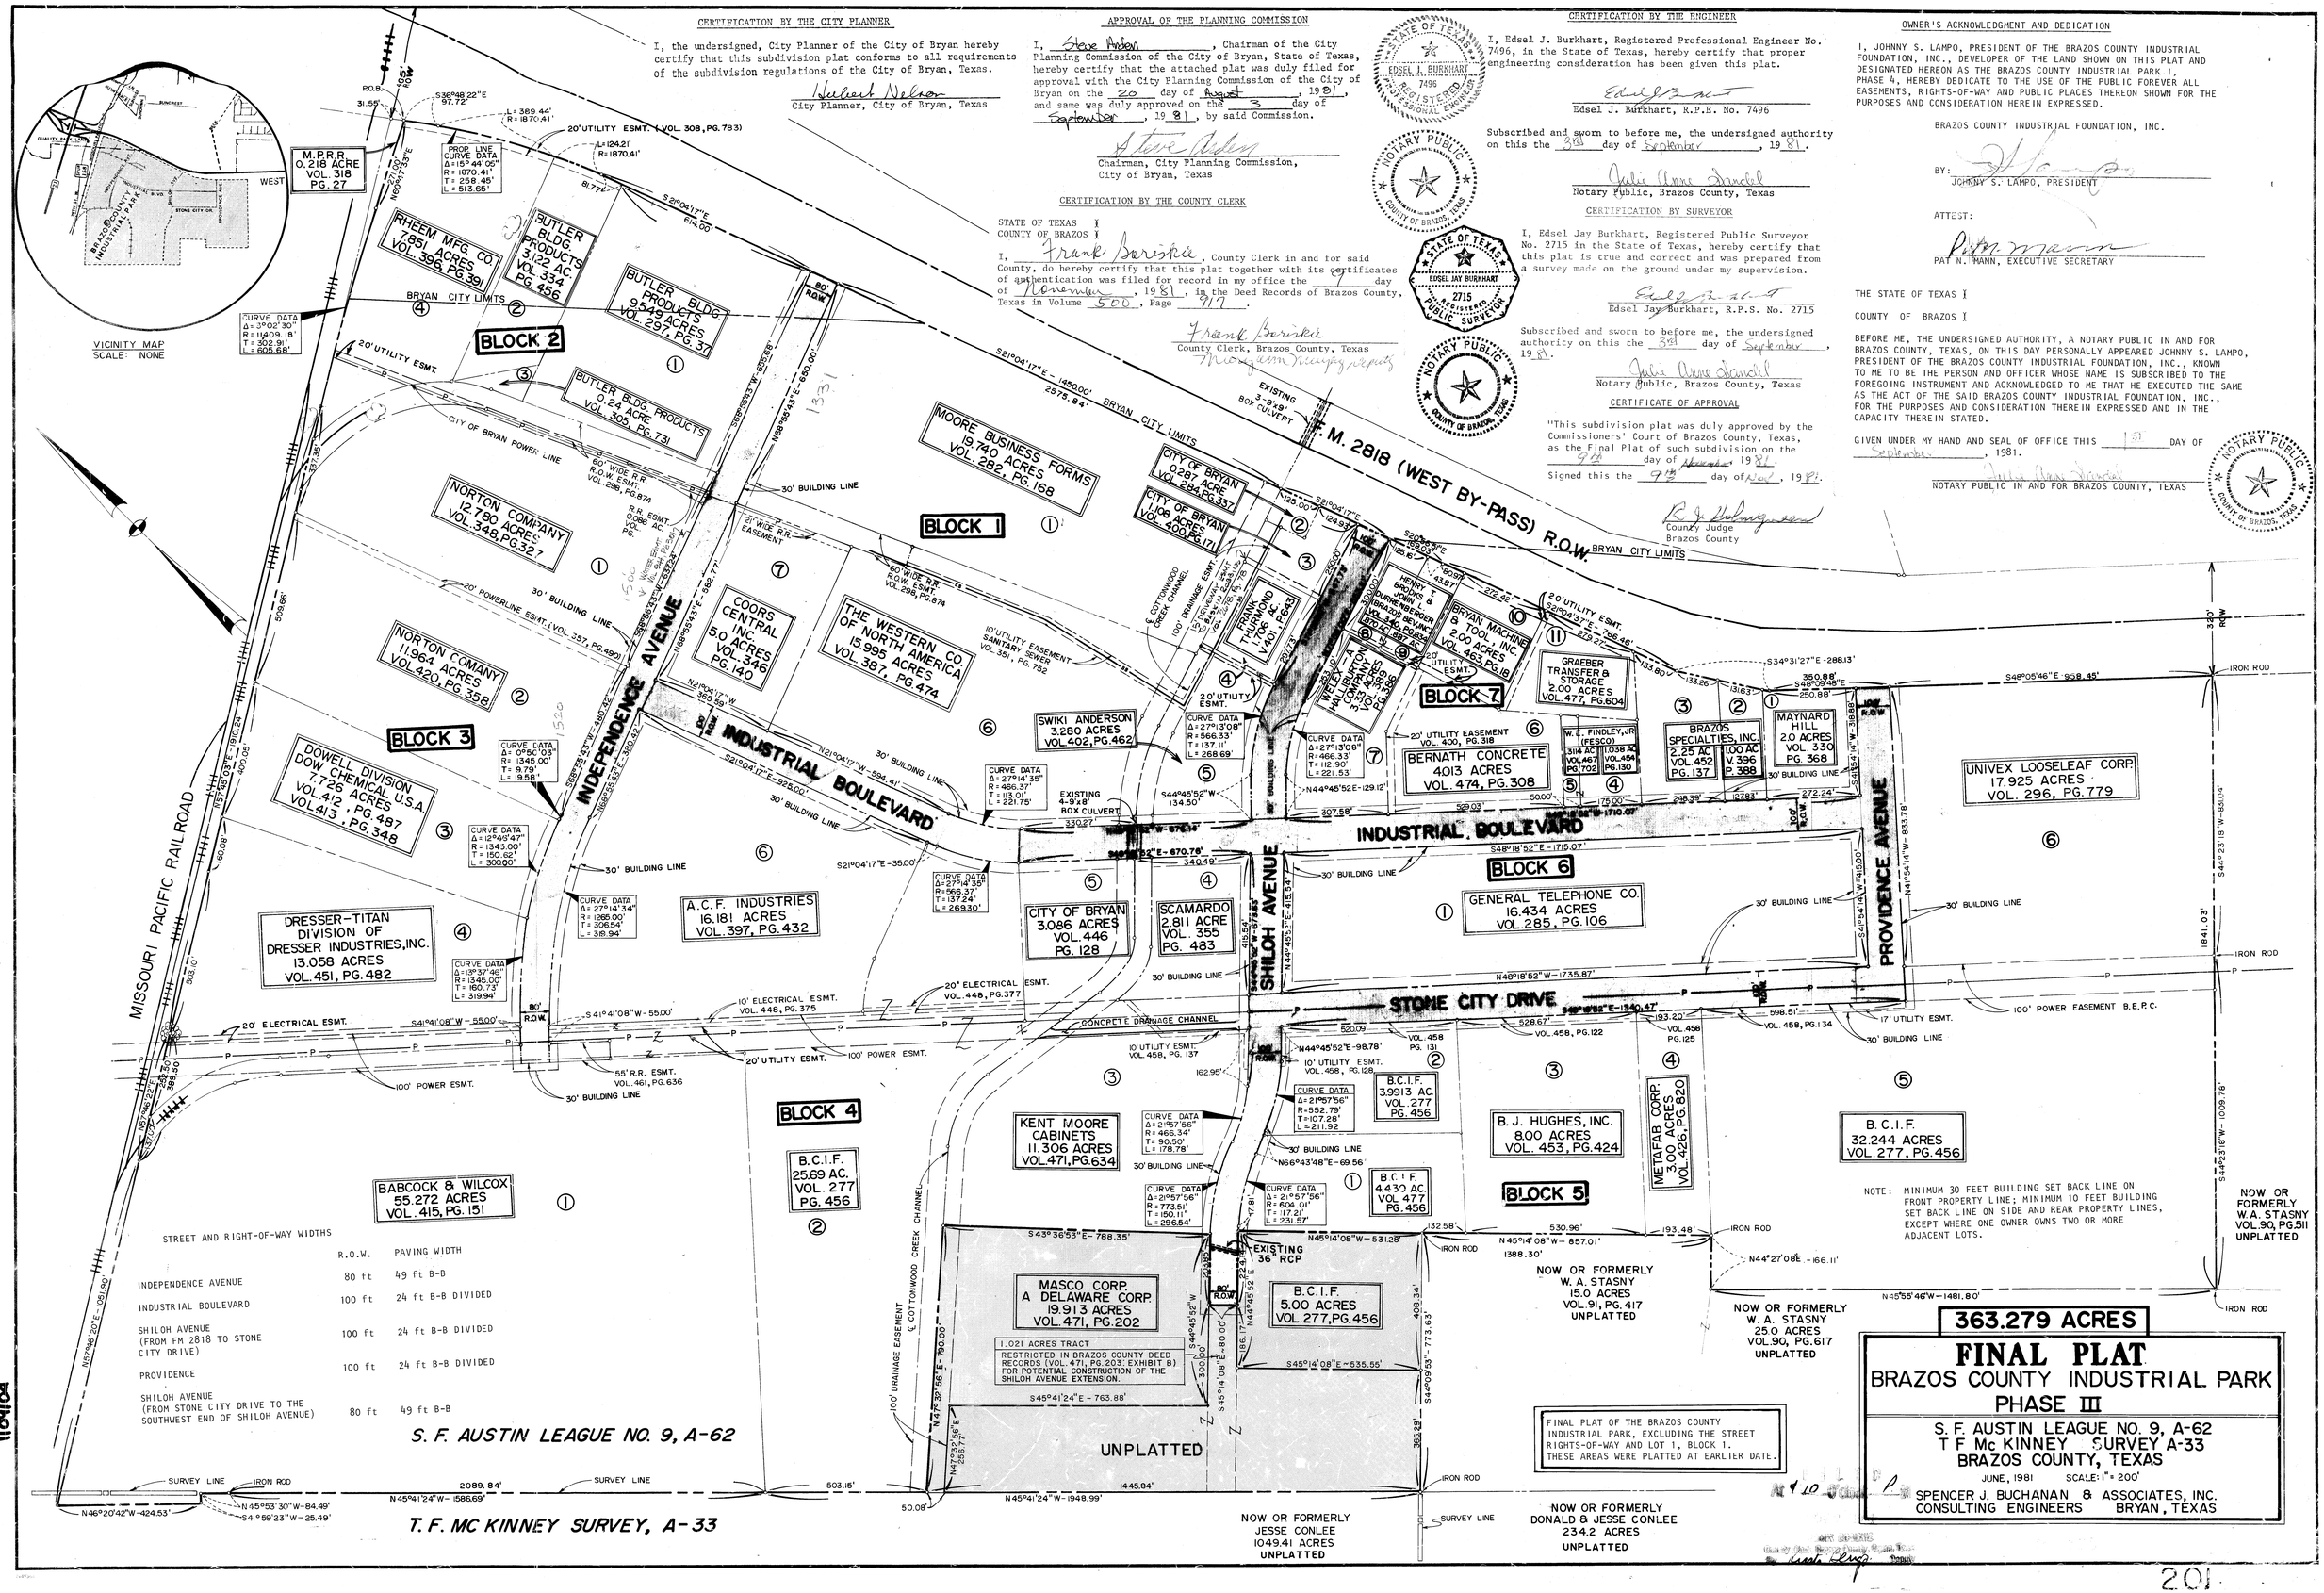

02 Lambs 10/09/04

201