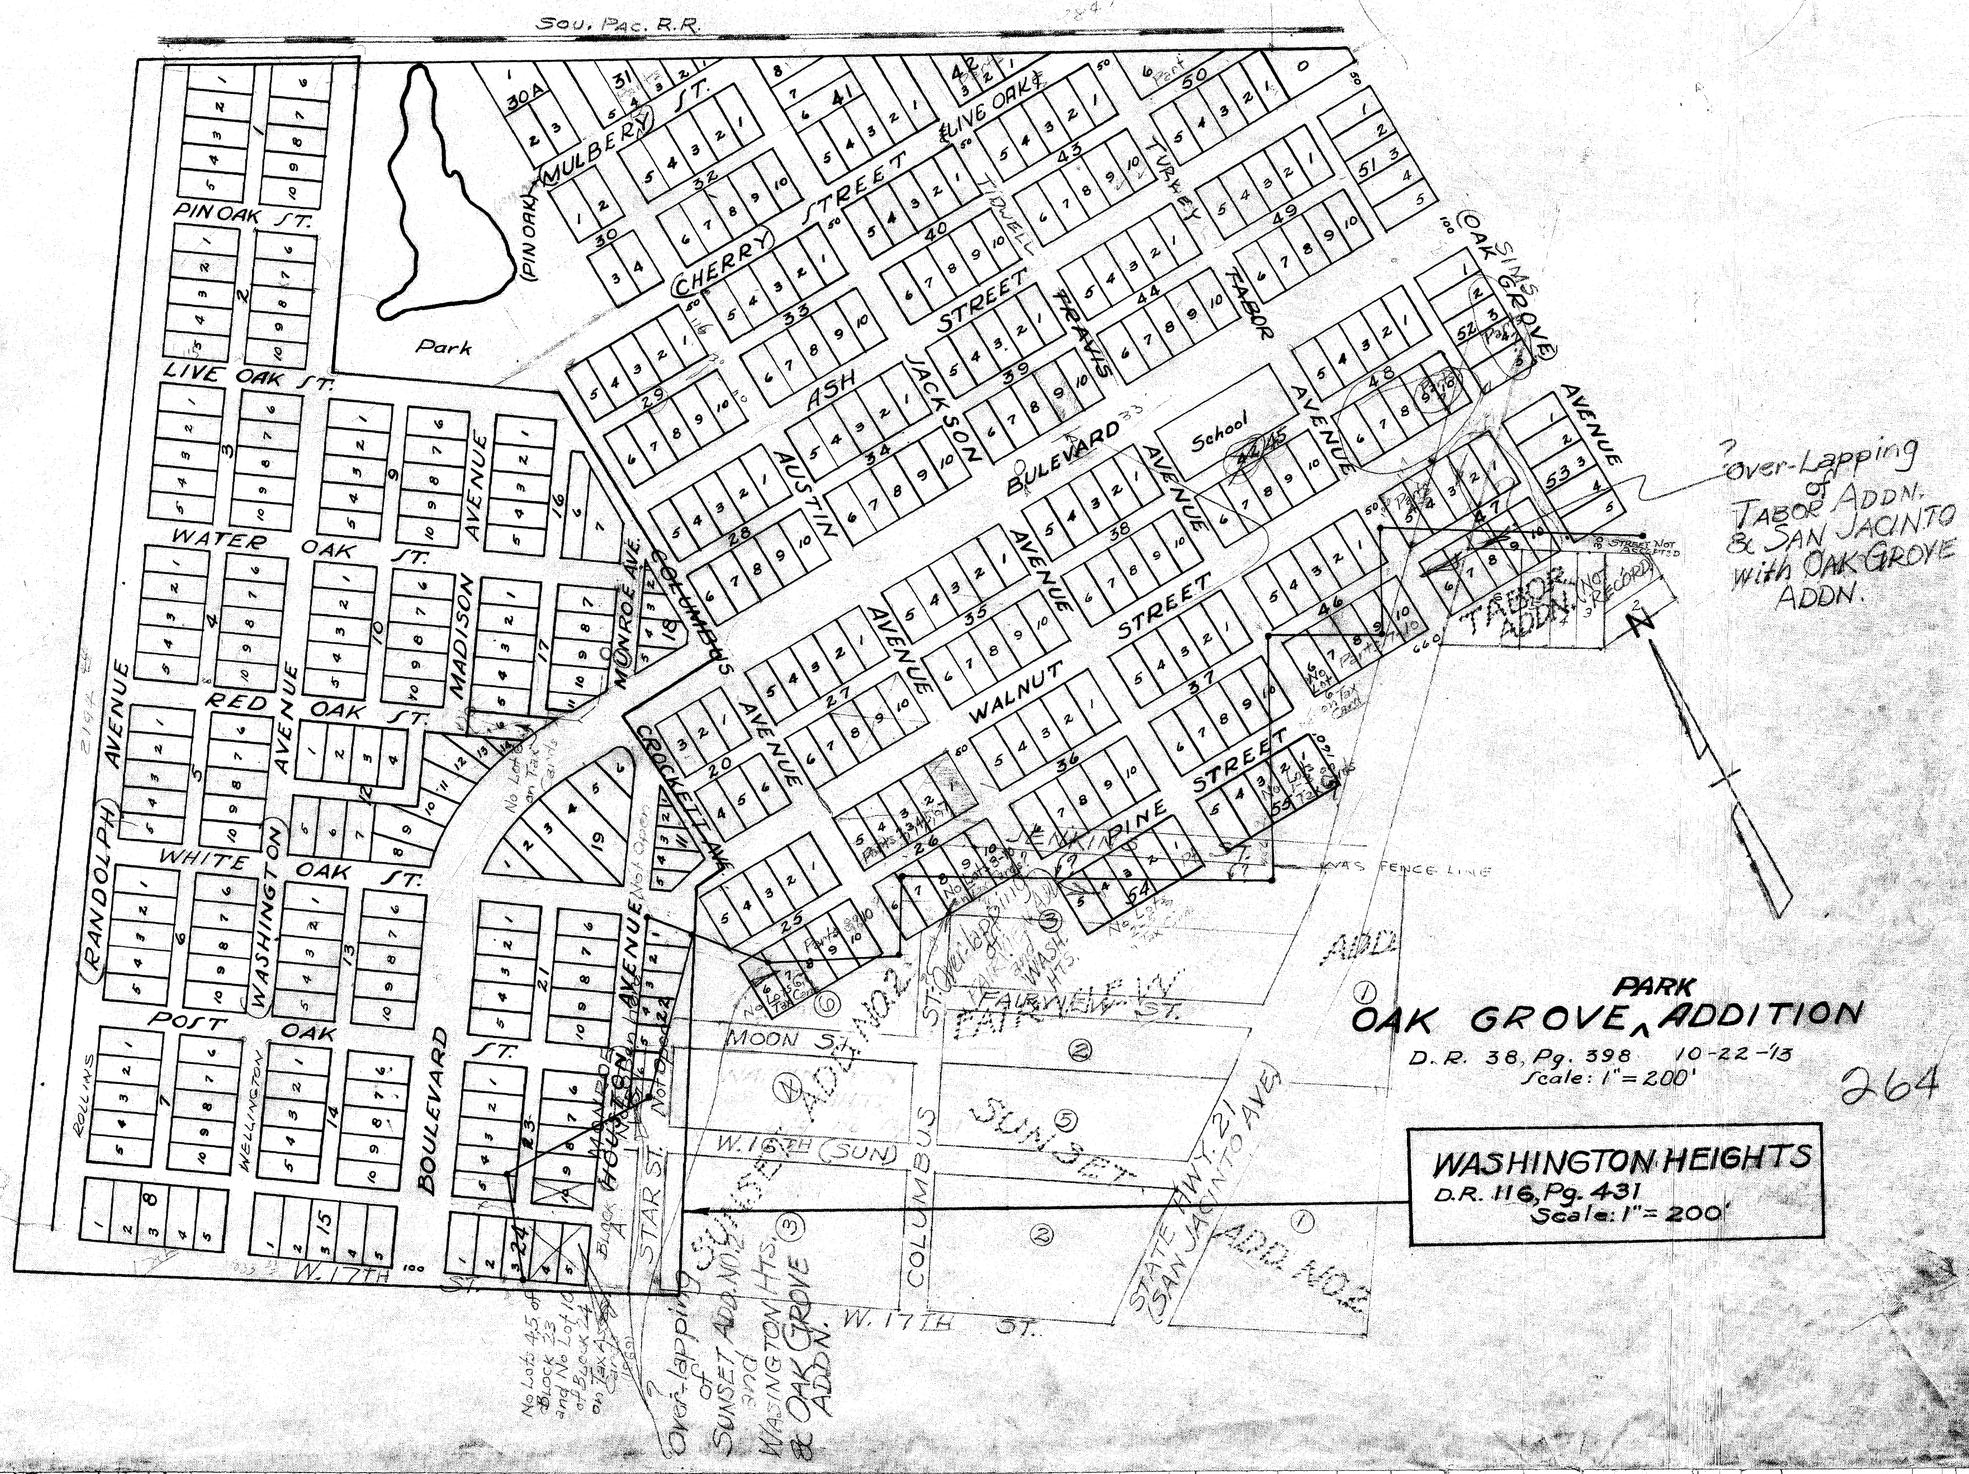

SOU. PAC. R.R.
PIN OAK ST.
LIVE OAK ST.
WATER OAK ST.
RED OAK ST.
WHITE OAK ST.
POST OAK ST.
RANDOLPH AVENUE
WASHINGTON AVENUE
MADISON AVENUE
MONROE AVE.
COLUMBUS AVENUE
CROCKETT AVE.
BOULEVARD
MULBERRY ST.
CHERRY STREET
ASH STREET
AUSTIN AVENUE
JACKSON AVENUE
BULEVARD AVENUE
TRAVIS
TABOR AVENUE
TURKEY
TIDWELL
SIMS (OAK GROVE) AVENUE
WALNUT STREET
PINE STREET
JENKINS
MOON ST.
FAIRVIEW ST.
W. 16TH (SUN)
W. 17TH ST.
STAR ST.
HOUSTON AVENUE
SUNSET ADD. NO. 2
SUNSET
COLUMBUS
STATE HWY. 21 (SAN JACINTO AVE.)
ADD. NO. 2
TABOR ADDN.
NOT RECORD
WAS FENCE LINE
Park
School
Over-Lapping of TABOR ADDN. & SAN JACINTO with OAK GROVE ADDN.
Over-lapping of SUNSET ADD. NO. 2 and WASHINGTON HTS. & OAK GROVE ADDN.
OAK GROVE PARK ADDITION
D.R. 38, Pg. 398 10-22-'13
Scale: 1" = 200'
WASHINGTON HEIGHTS
D.R. 116, Pg. 431
Scale: 1" = 200'
264